

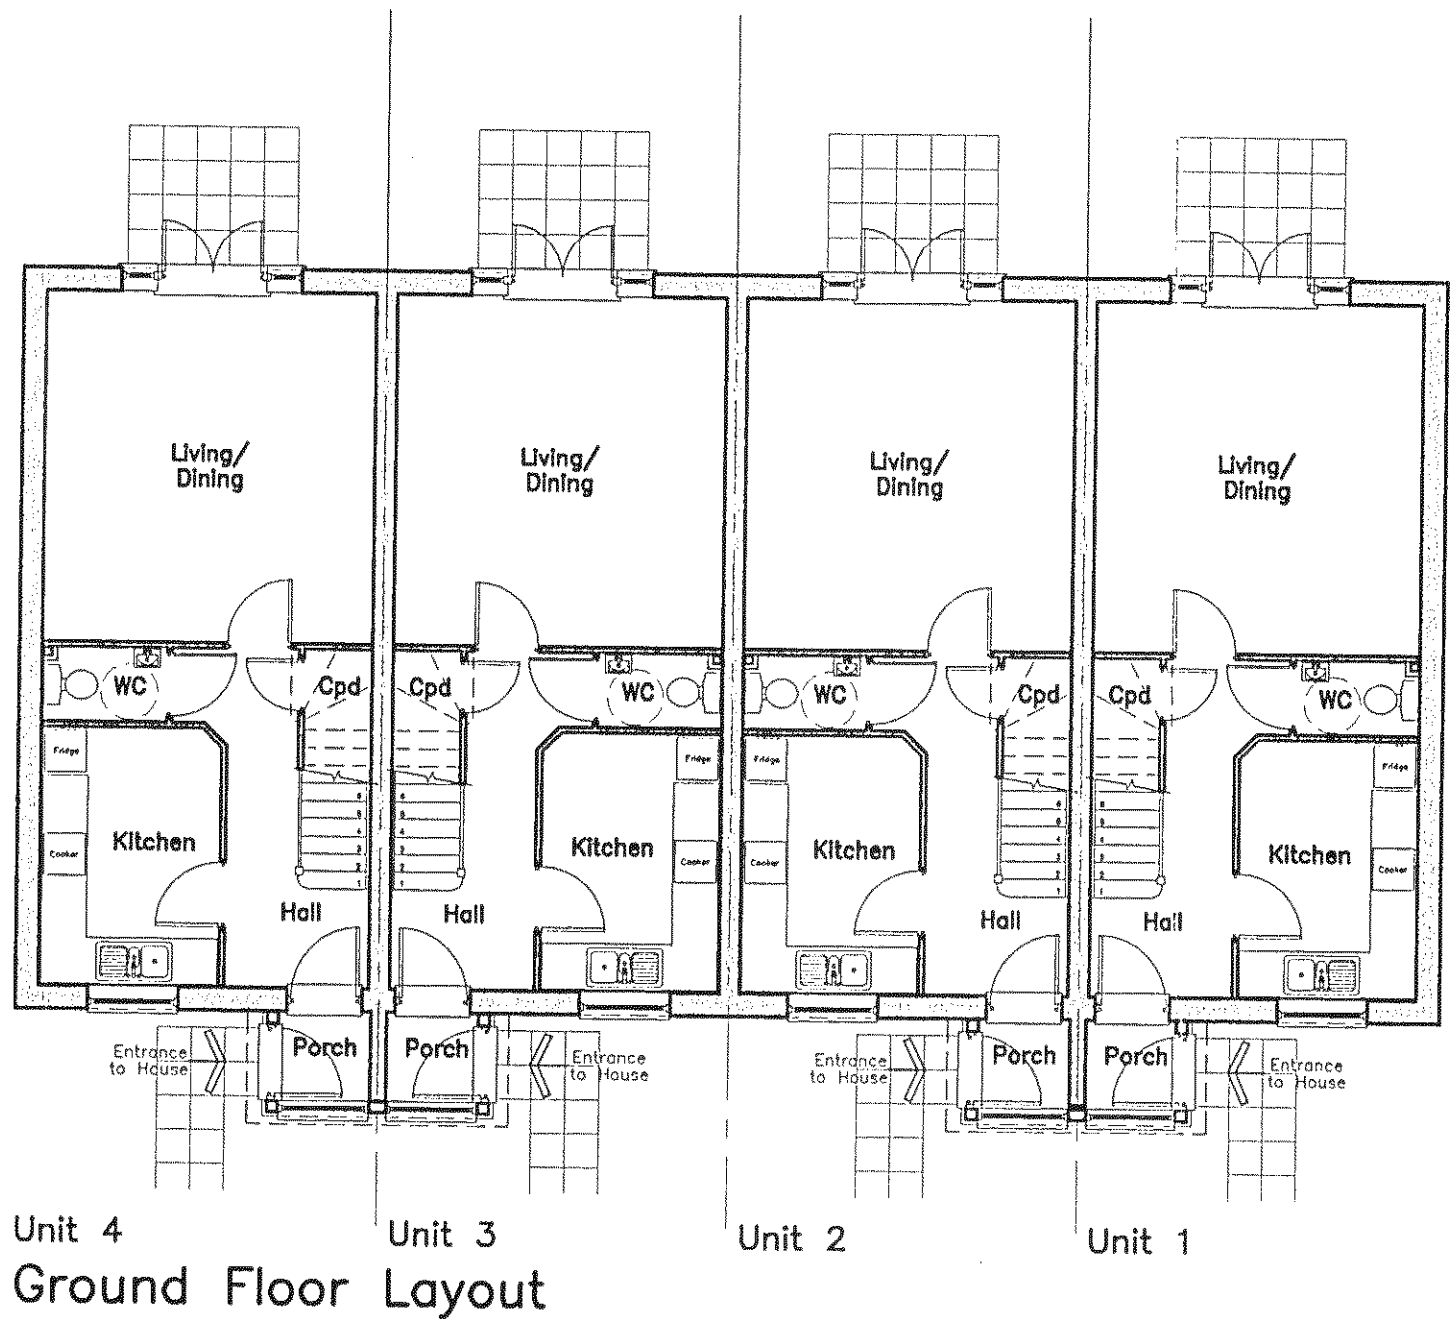
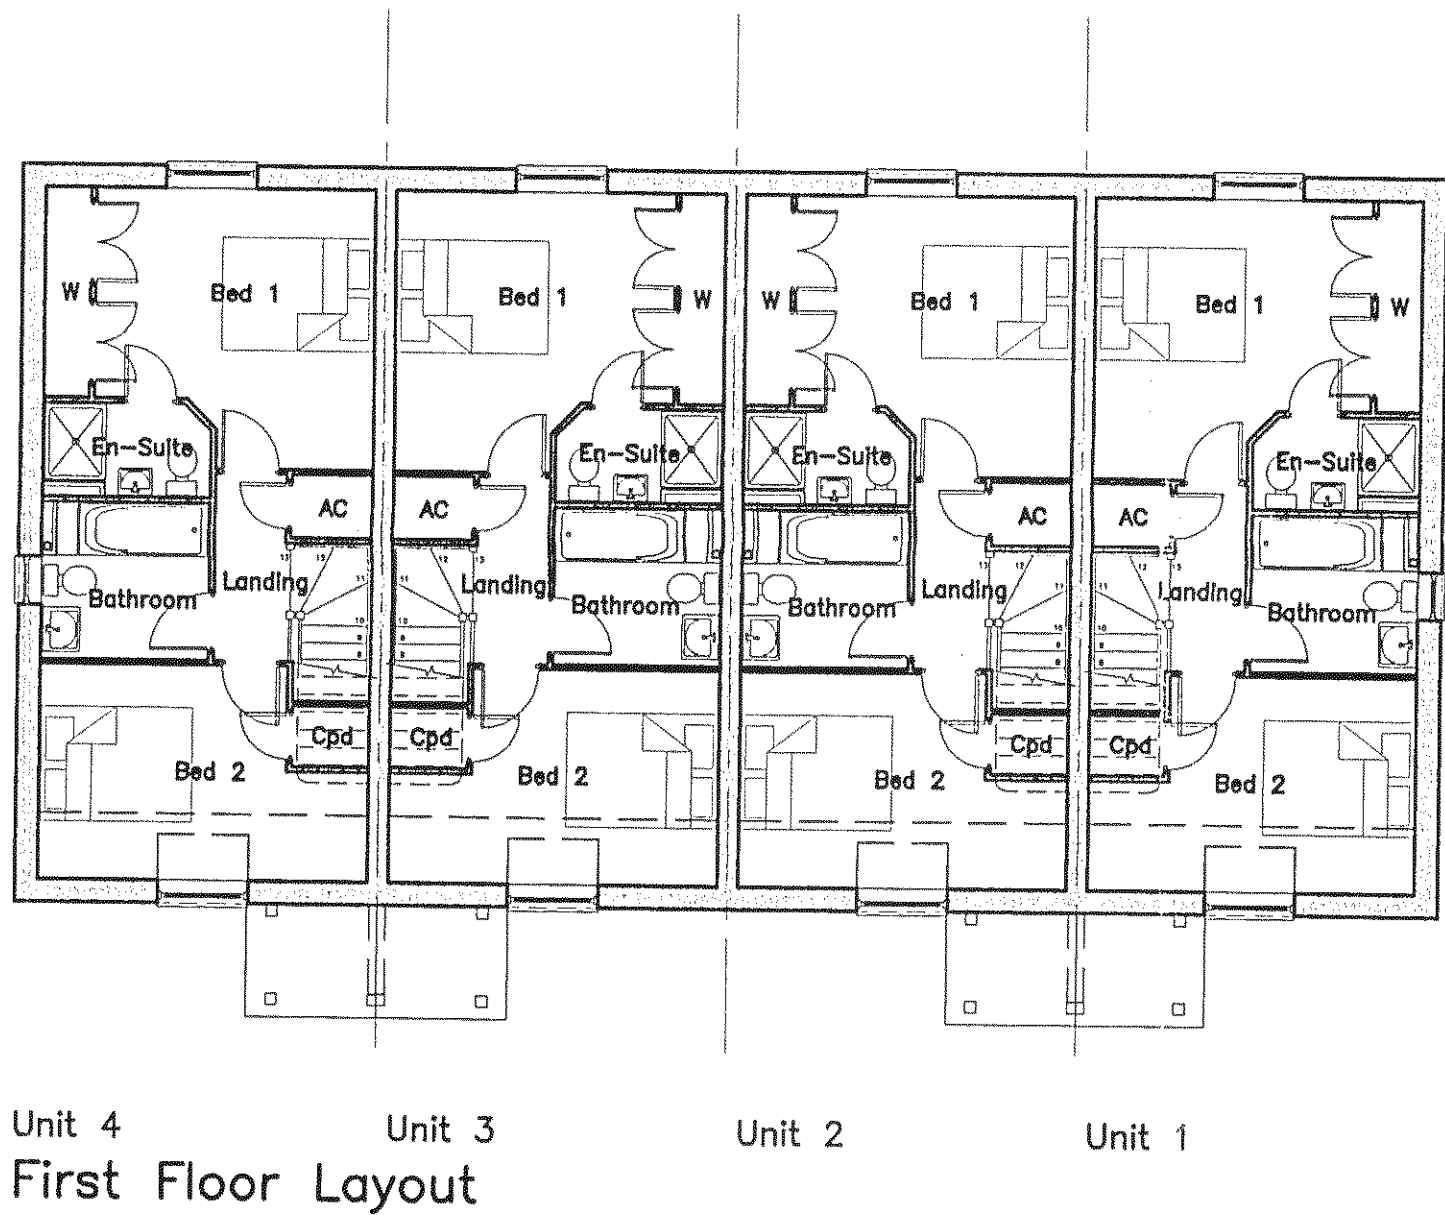
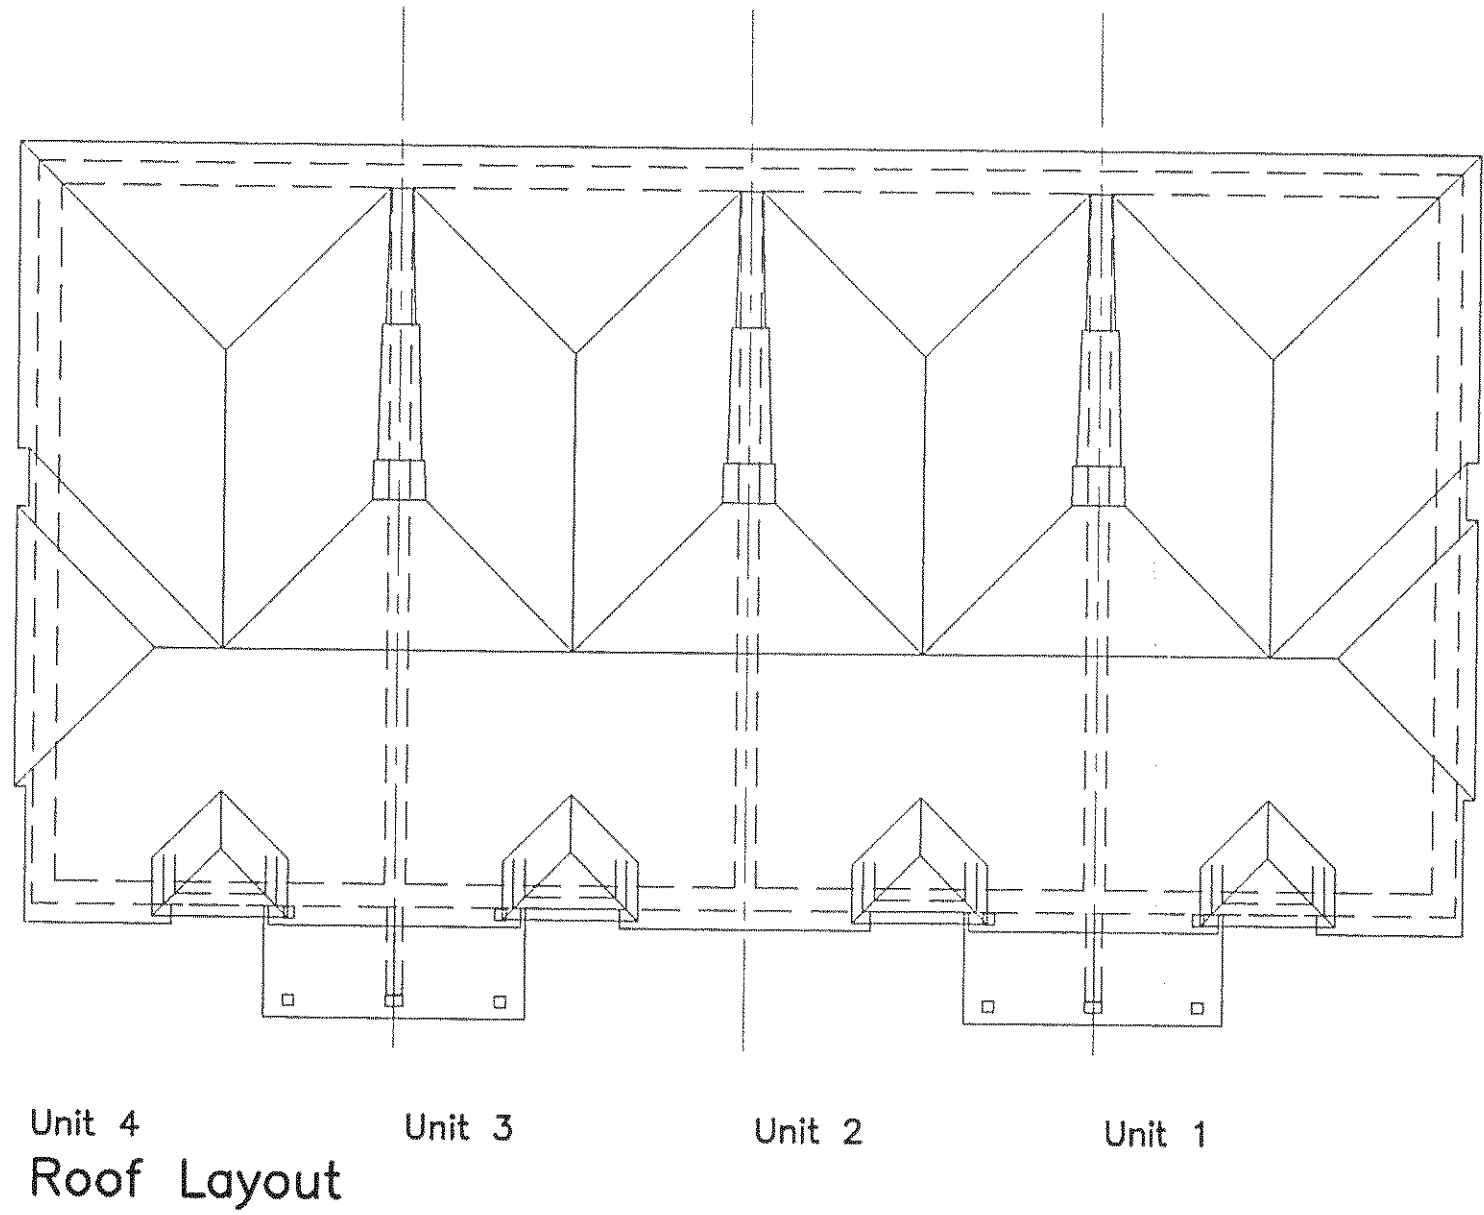
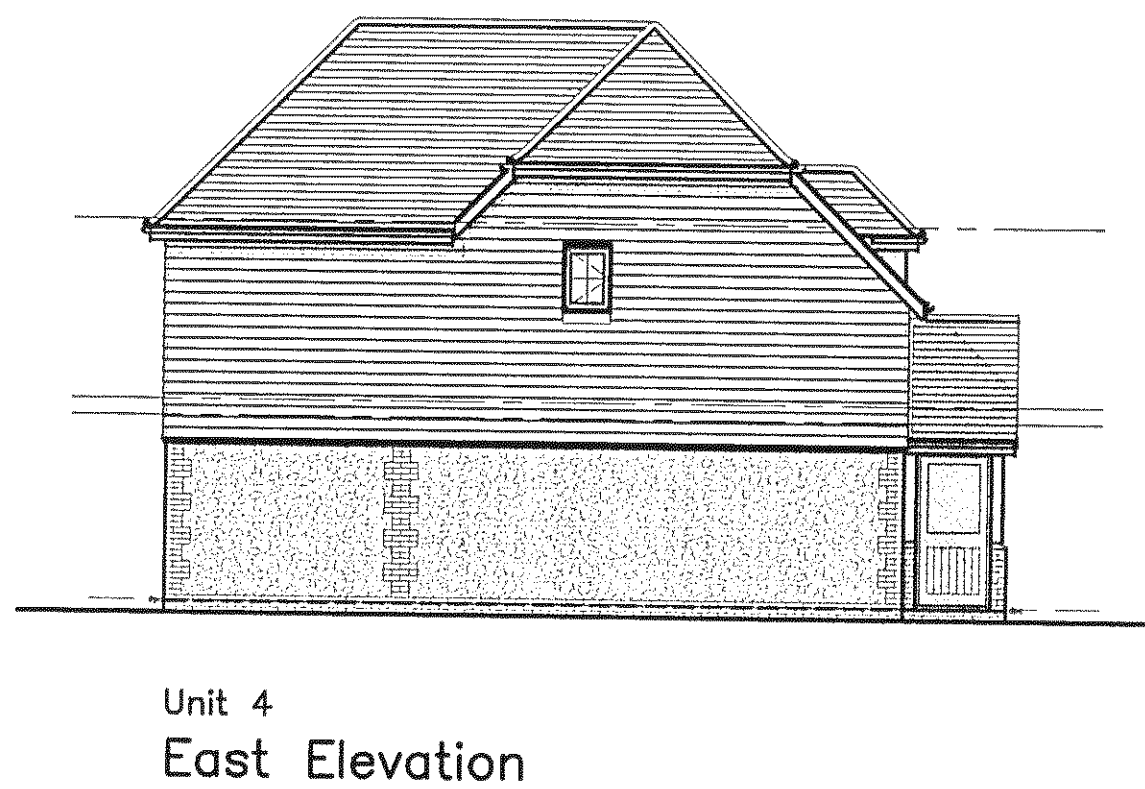


Drawing For Planning Purposes Only
All dimensions and details on this drawing are for planning purposes and should not be used for fabrication and erection purposes. DO NOT scale from this drawing, except for planning purposes, use figured dimensions if available. Any discrepancies should be highlighted without delay.
Note: This drawing has been produced with information from a topographical survey carried out by others. All information therefore derived from the survey drawing is assumed to be accurate and ADP Architects Ltd cannot be held accountable for any discrepancies discovered on site.
IF IN DOUBT ASK FOR CONFIRMATION.

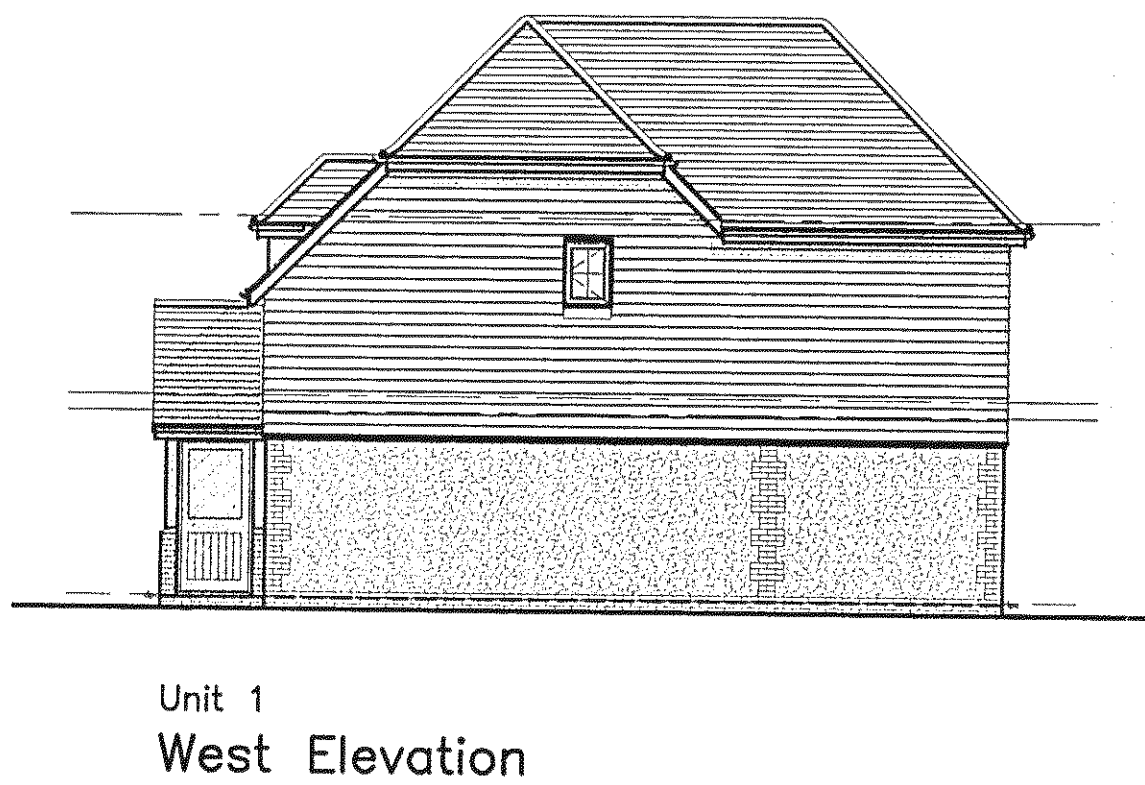

Schedule of Accommodation			
[Gross Internal - Excluding Porch]			
Plots 1-4	2-Bed Houses	80.4m sq	865.6ft sq

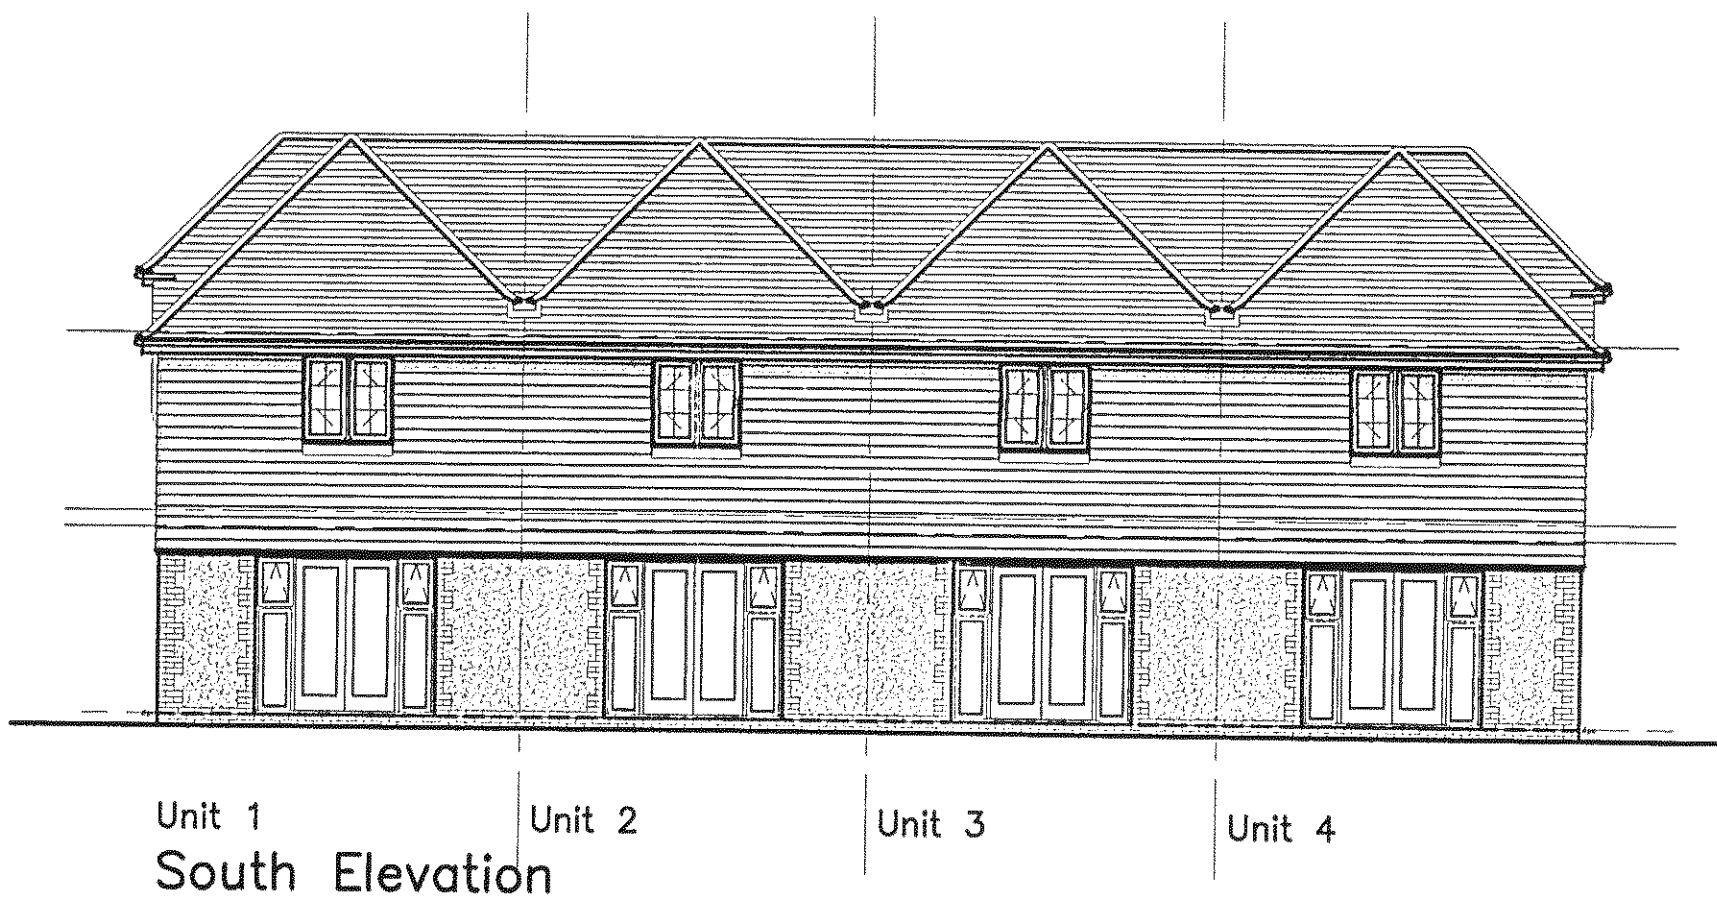

A 28/6/12 Drawing issued for planning discussions

ADP ARCHITECTS LTD
Richmond Court, 94 Botley Road, Park Gate,
Southampton, Hampshire SO31 1BA
Telephone/Fax: 0845 365 1475/6
Email: mail@adp-ltd.co.uk

Project Name/Address:
**Residential Development
Barnham Community Hall Project
Yapton Road
Barnham**

Client Name:
Burton Property

Drawing Title:
2-Bed Terrace Cottages

Job Number:	Drawing Num:	Revision:
1588	02	A
Drawing Scale:	Date:	Drawn:
1 : 100 (A1)	Jun 12	PRW