


EXISTING FLOOR PLAN

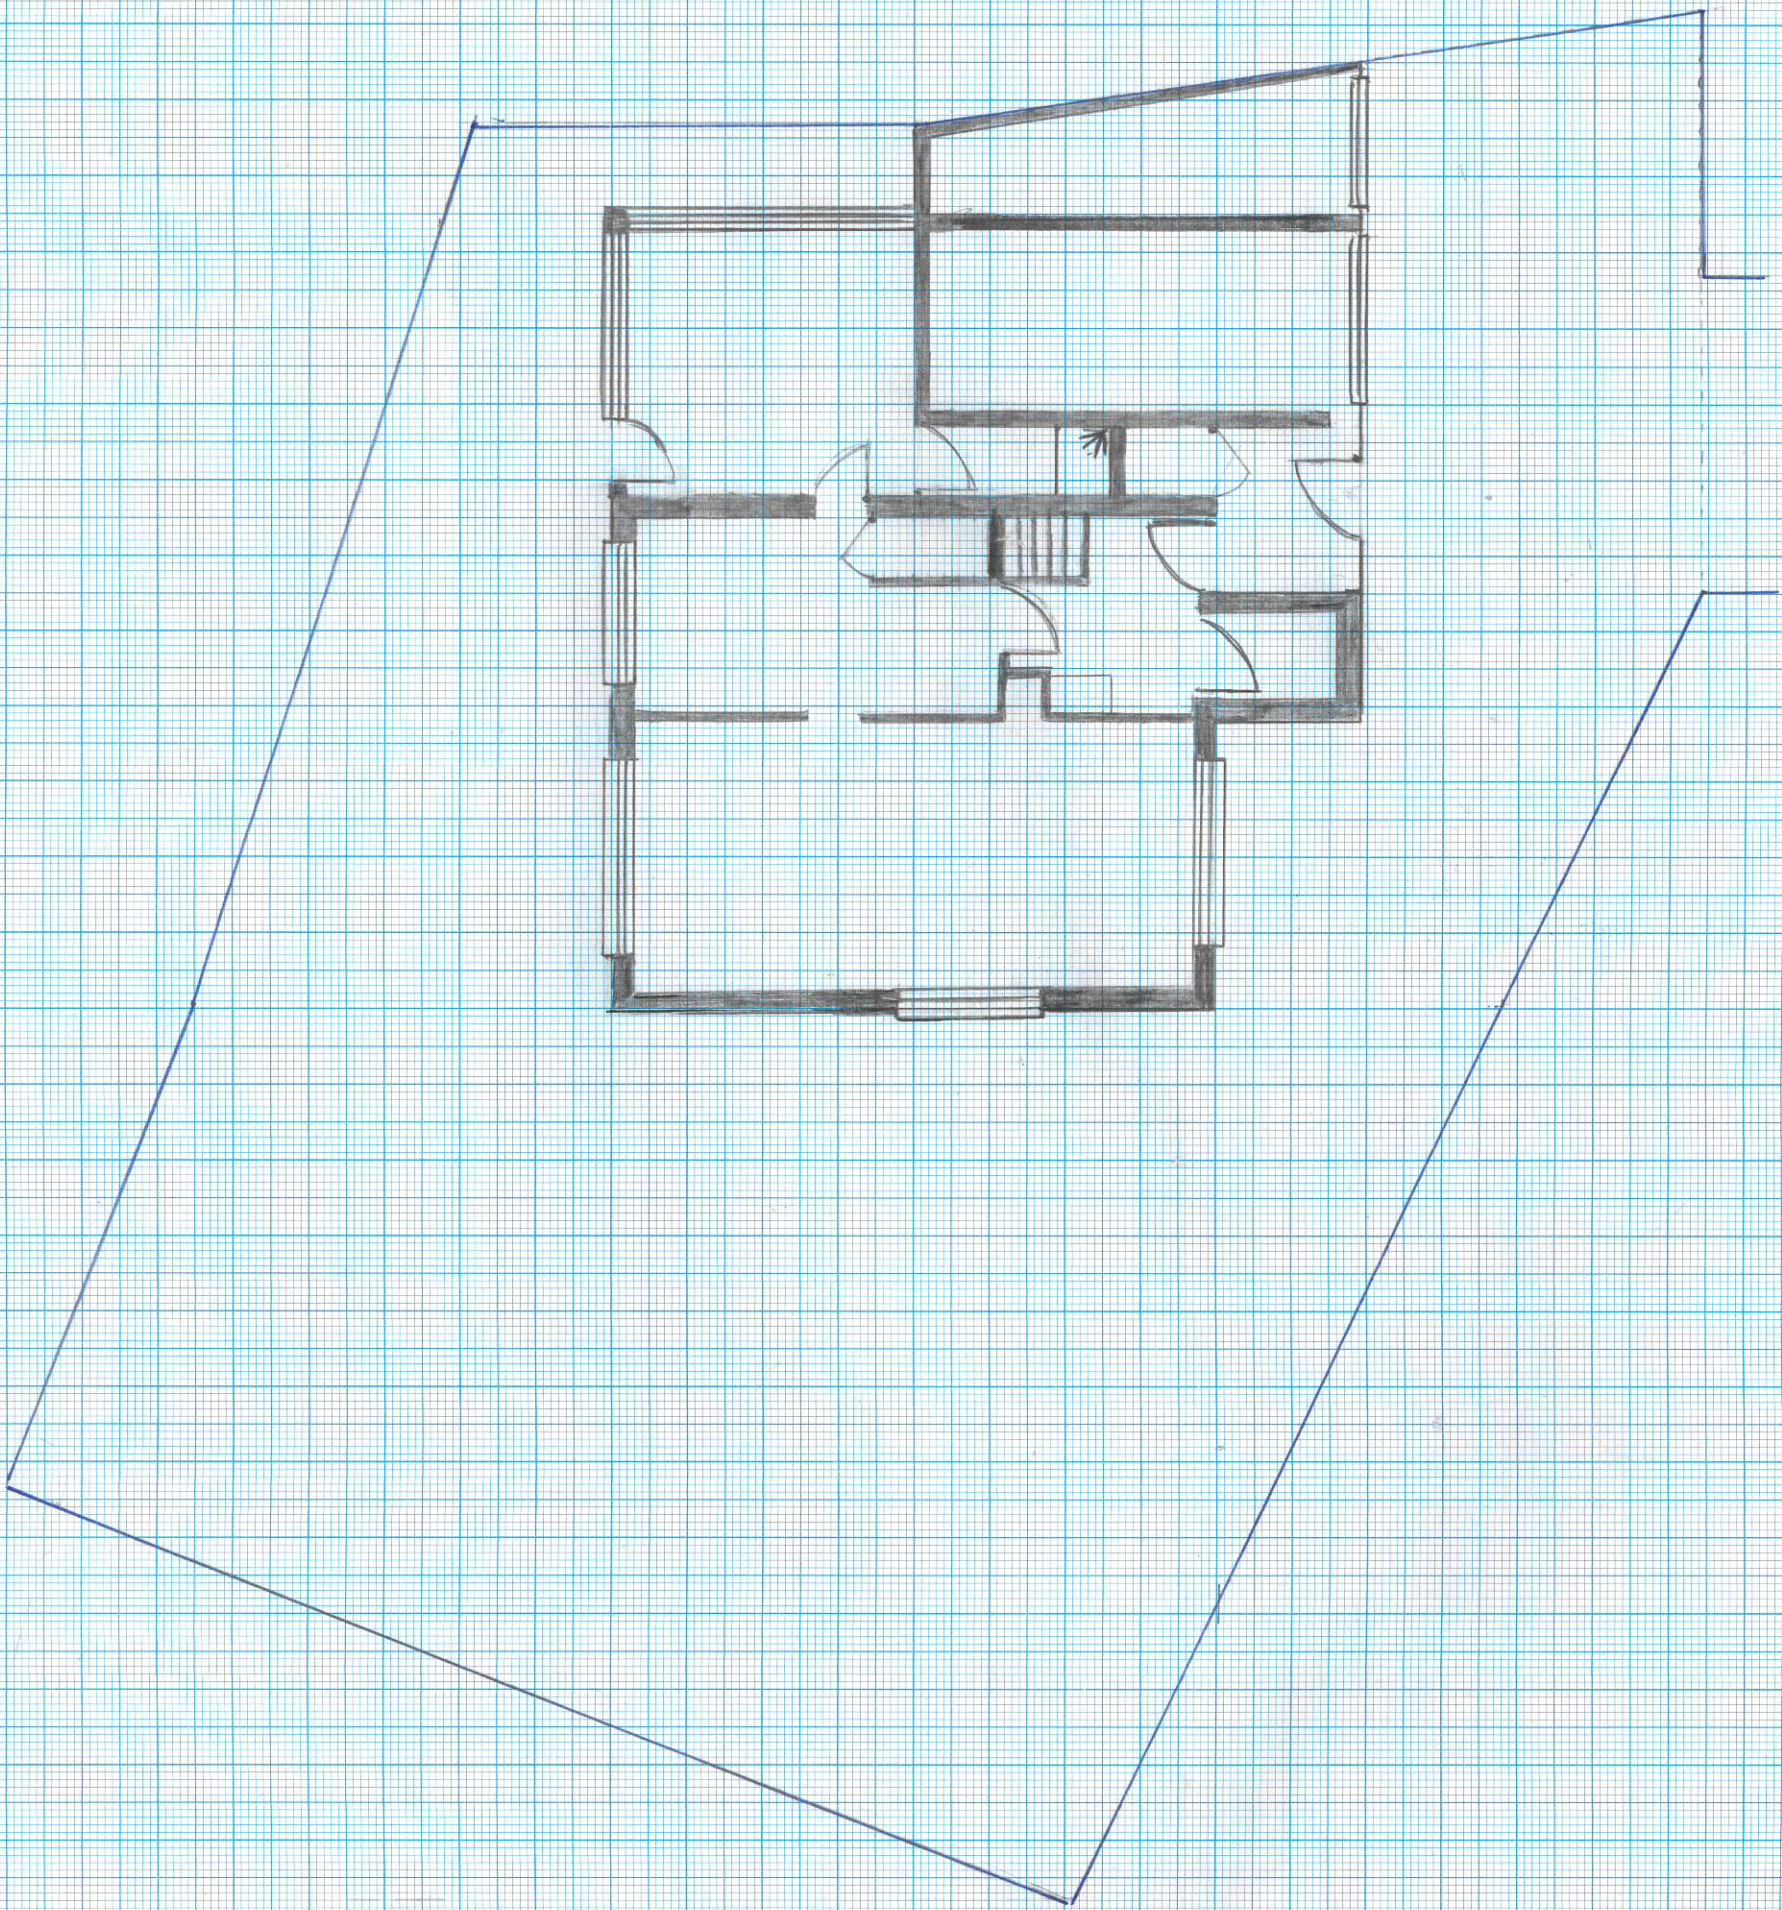

SCALE
1/100

0 1 2 3 4 5 6 7 8 9 10 METRES