
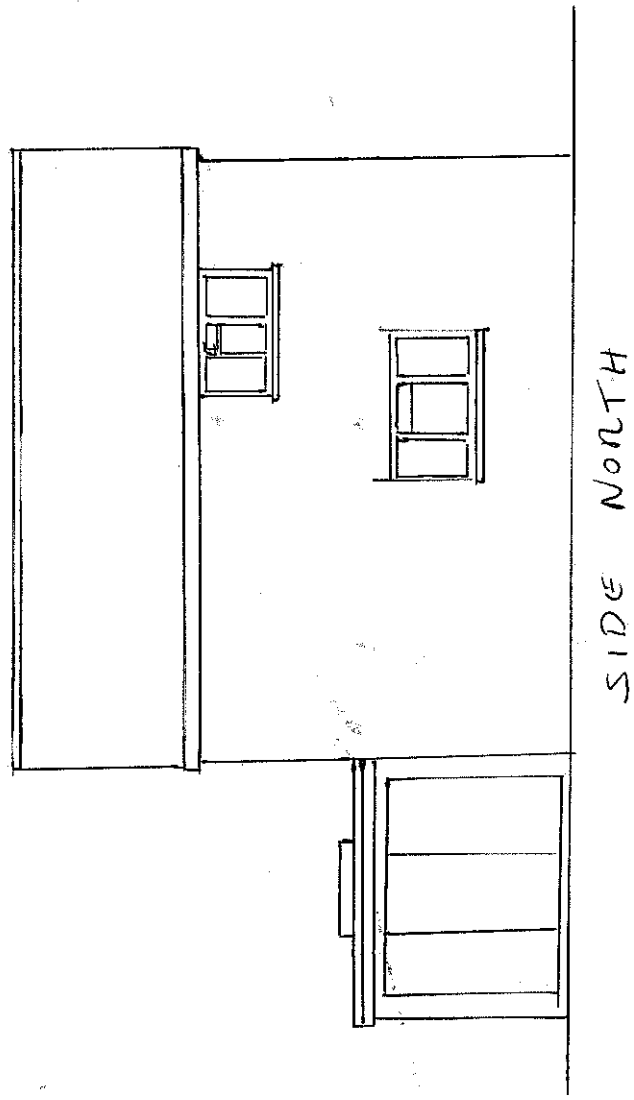


PROPOSED ELEVATIONS

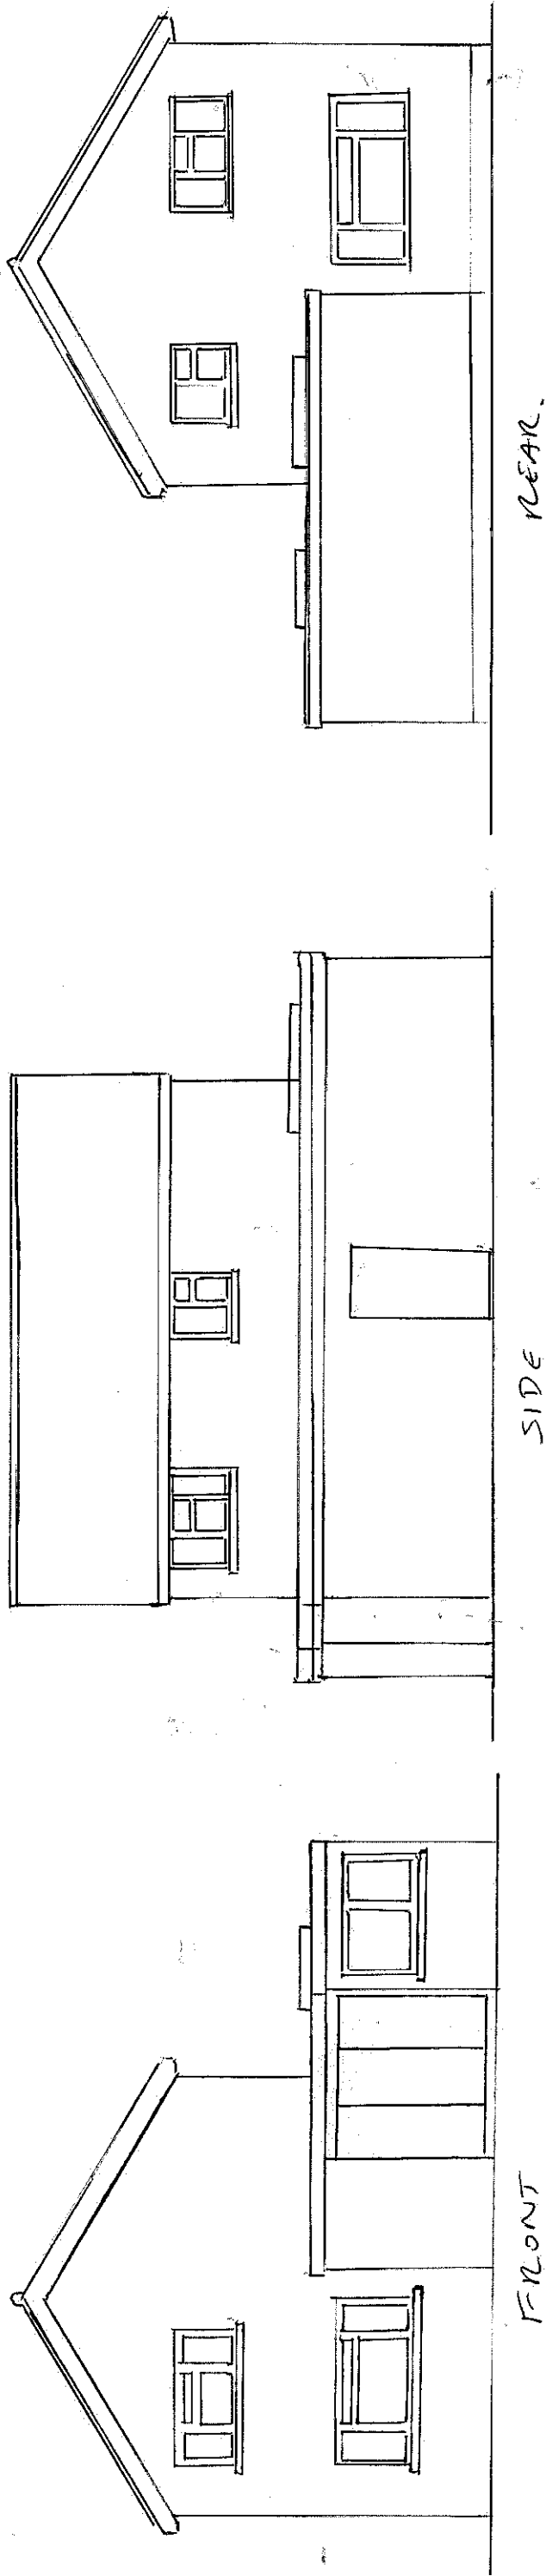

SCALE 1/100 @ A3
0 1 2 3 4 5 6 7 8 9 10 METRES