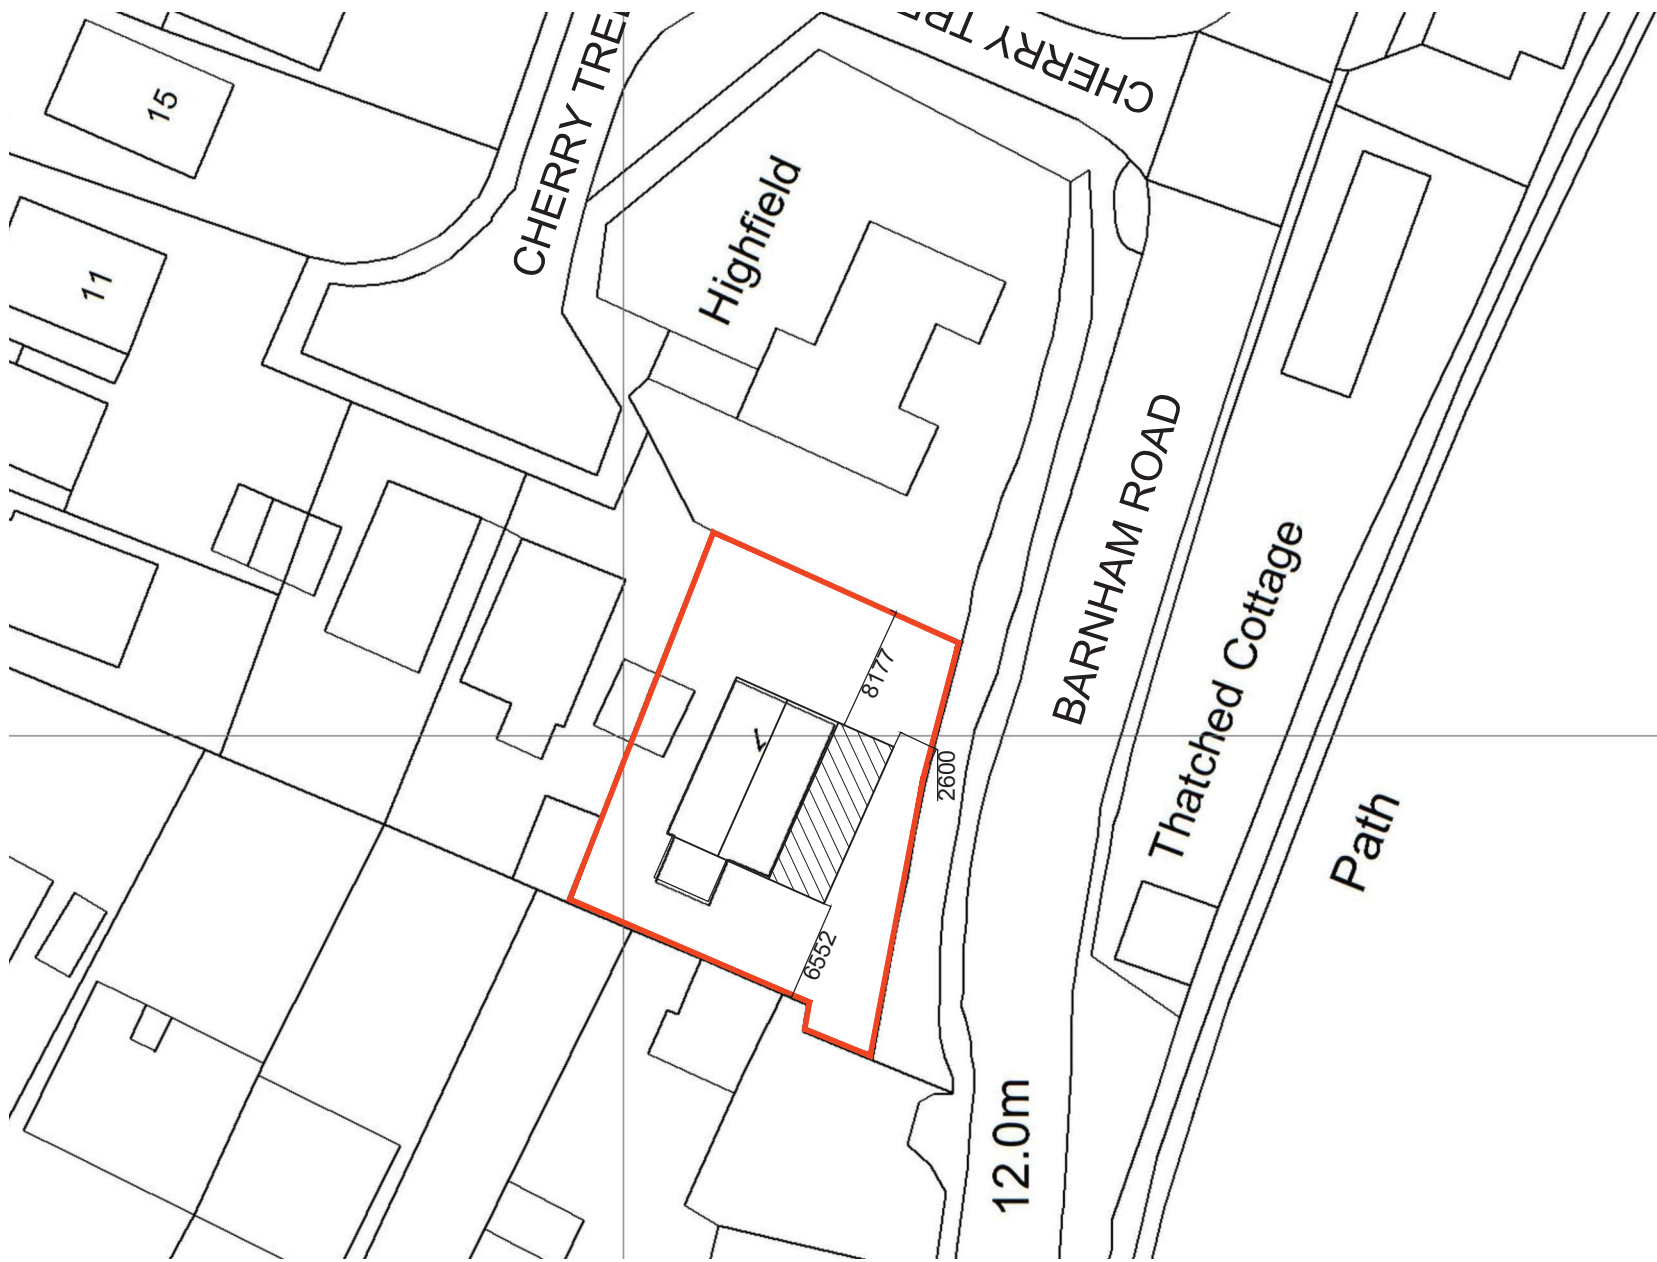


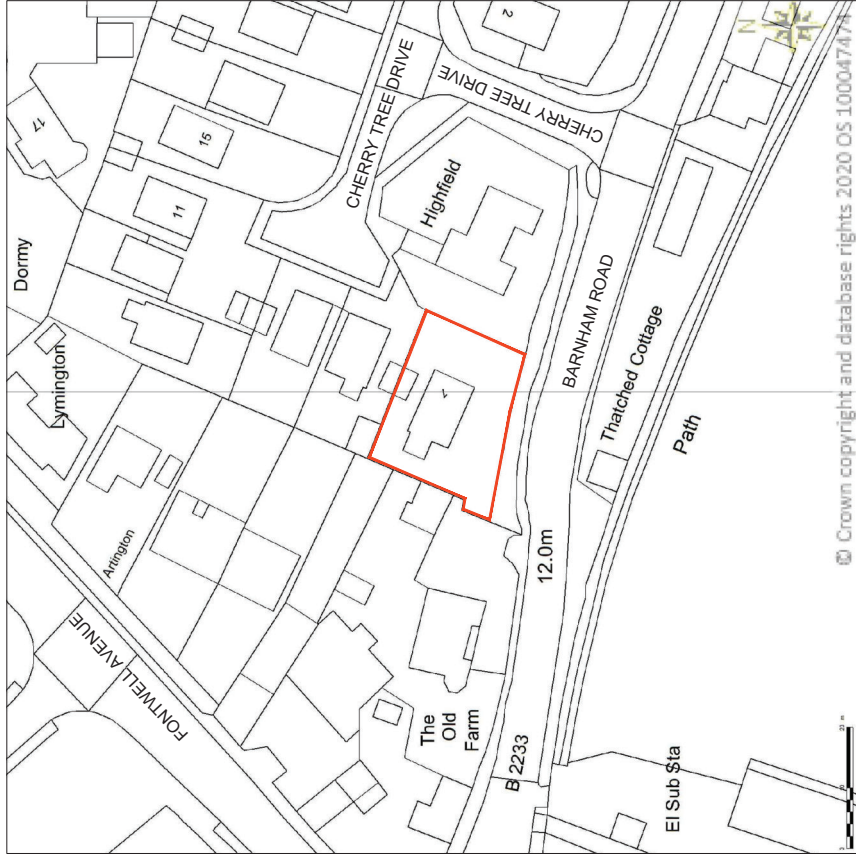
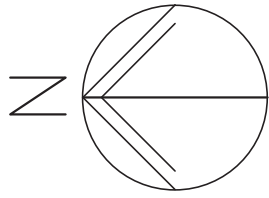


BLOCK PLAN (1:500)



NOTES

1) All new and existing building work dimensions are critical to the construction process; 2) Cill and window heights indicated are taken internally and should be checked on site; 3) This drawing is subject to copyright of Architectural Services. Reproduction only with written authority; 4) Drawing dimensions and scales to be checked prior to commencement of work; 5) All structural work where mentioned on this drawing is subject to a qualified structural and civil engineer calculations before building work commences; 6) These plans may be subject to Planning and/or Building Regulation approval, or any other statute in law before the commencement of building works/materials to match existing unless otherwise stated.

[illegible]