



© Crown copyright and database rights 2022 Ordnance Survey 100048957. The representation of road, track or path is no evidence of a boundary or right of way. The representation of features as lines is no evidence of a property boundary.


Supplied by: www.ukmapcentre.com
Serial No: 232920
Centre Coordinates: 494674, 105487
Production Date: 07/02/2022 09:46:05

Ridgeways, Barnham Road, Eastergate, PO20 3RP

006 Location Plan at 1:1250 scale

17 02 22

ARUN DISTRICT COUNCIL BN/20/22/HH

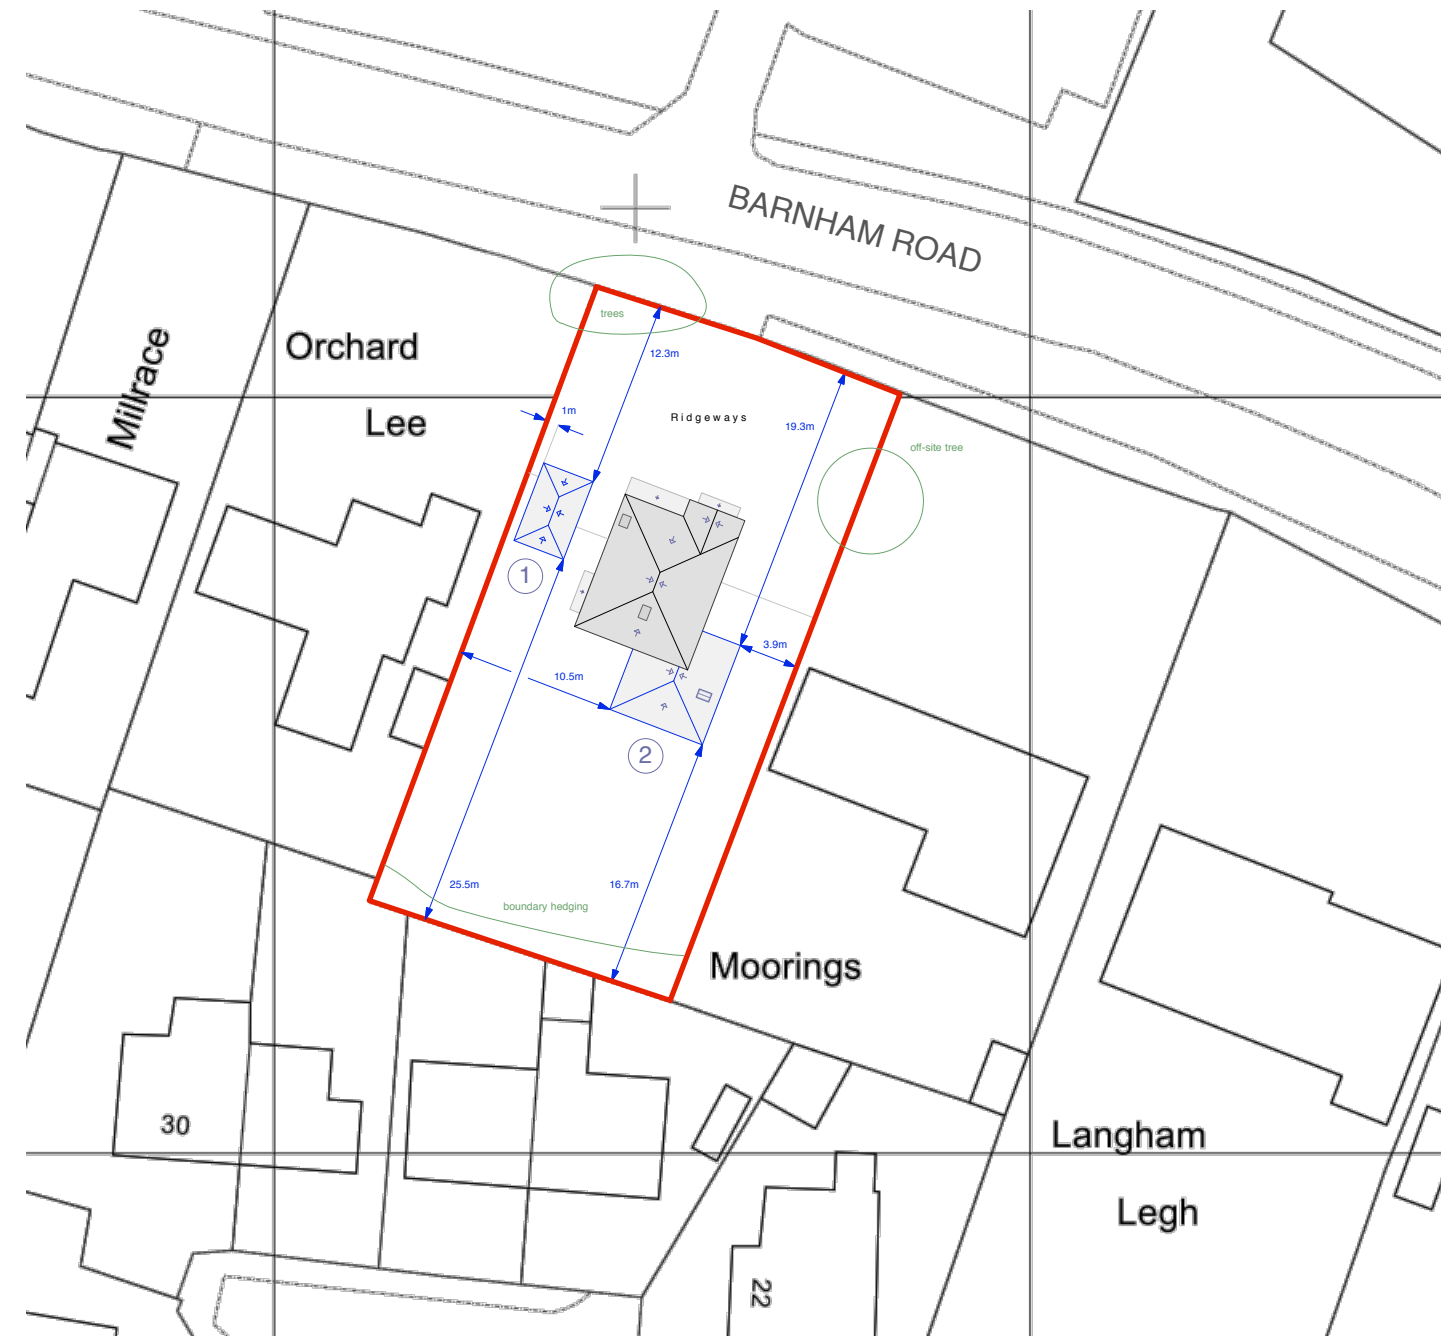

Proposed Site Plan at 1:500 scale

0 10 m

1: 500 scale bar

1. Proposed detached garage
2. Proposed single-storey side & rear extension