



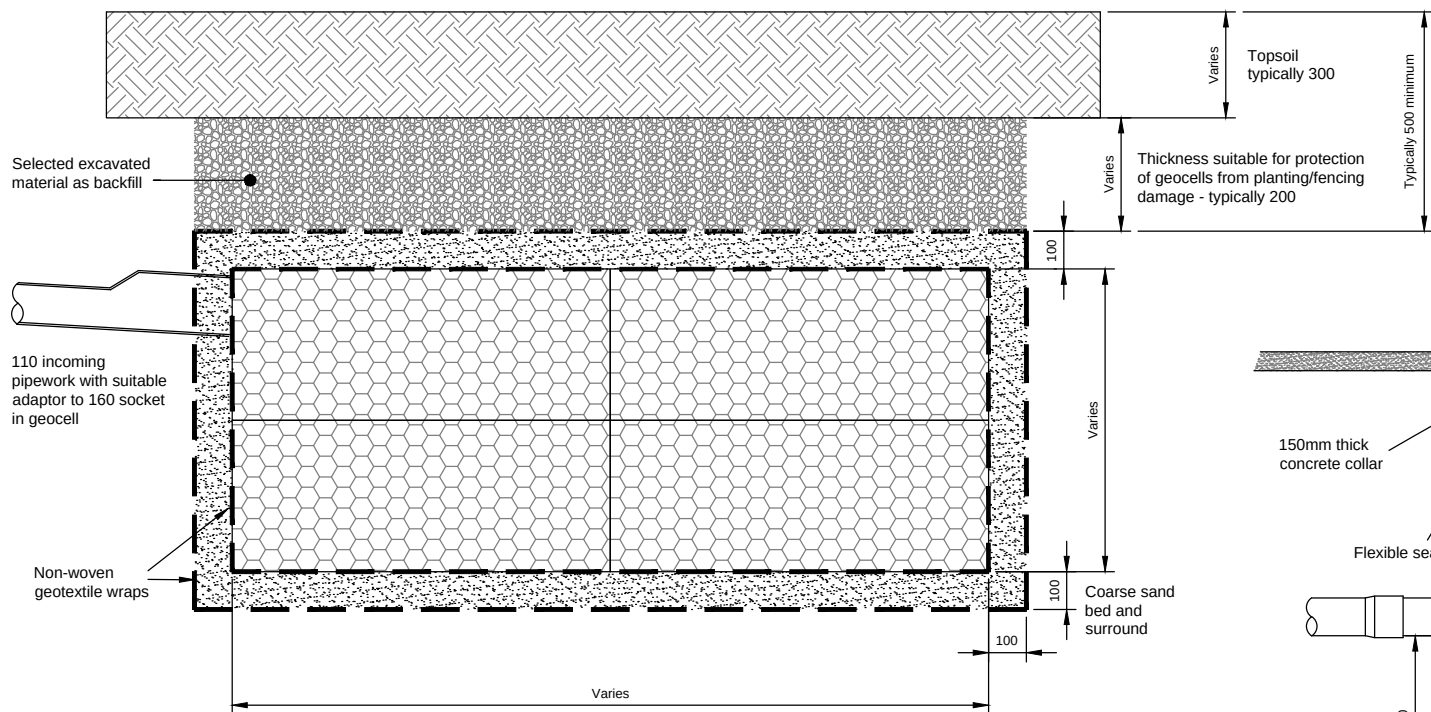

Typical Geocellular soakaway Unit
(for use in soft landscaped areas)
Scale 1:20

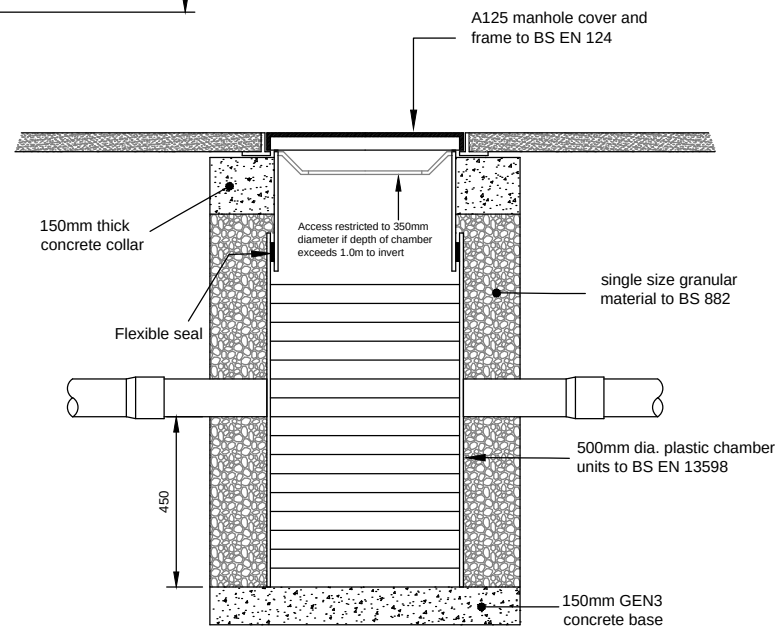

Typical Silt Trap Inspection Chamber Detail
(for use in landscaped areas and footways)
Scale 1:20

						Client	Mr Josh Roelich	Title Construction Details for Soakaway and silt trap			Robert Clark Associates Ltd Chartered Civil Engineers Willow Cottage, Herne Lane Rustington, West Sussex BN16 3EE Tel: 01903 778945 Fax: 01903 778967				
						Project	2 Critchmere Drive, Eastergate								
						Notes		Scale	1:20	At original				A4	© Robert Clark Associates Ltd
-	Original	PC		RTFC	7.12.17			Drawing Number	1759/D5.1					Revision	
Rev.	Description	App.	Chk.	Drn.	Date									-	