
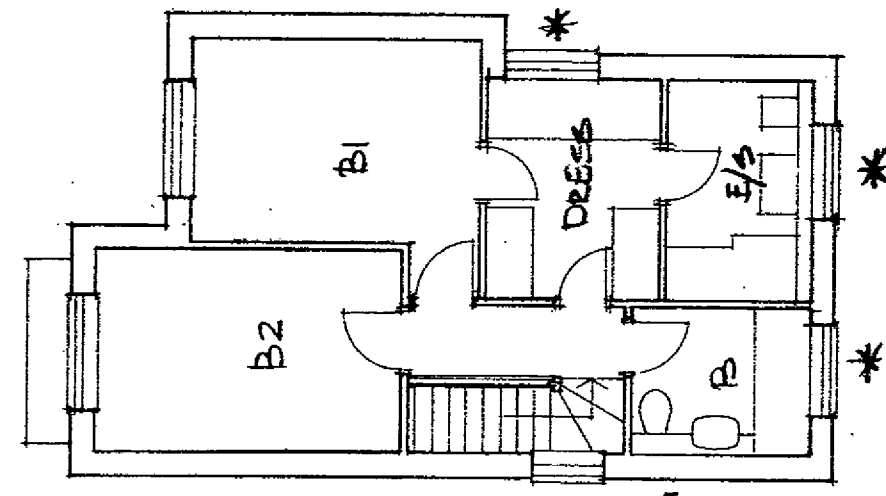
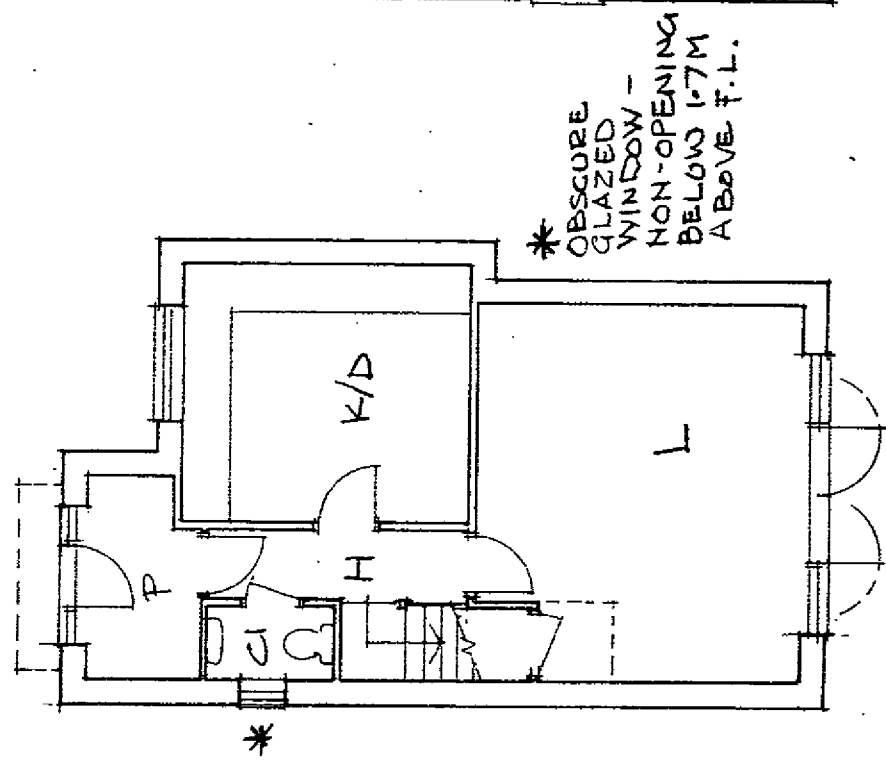
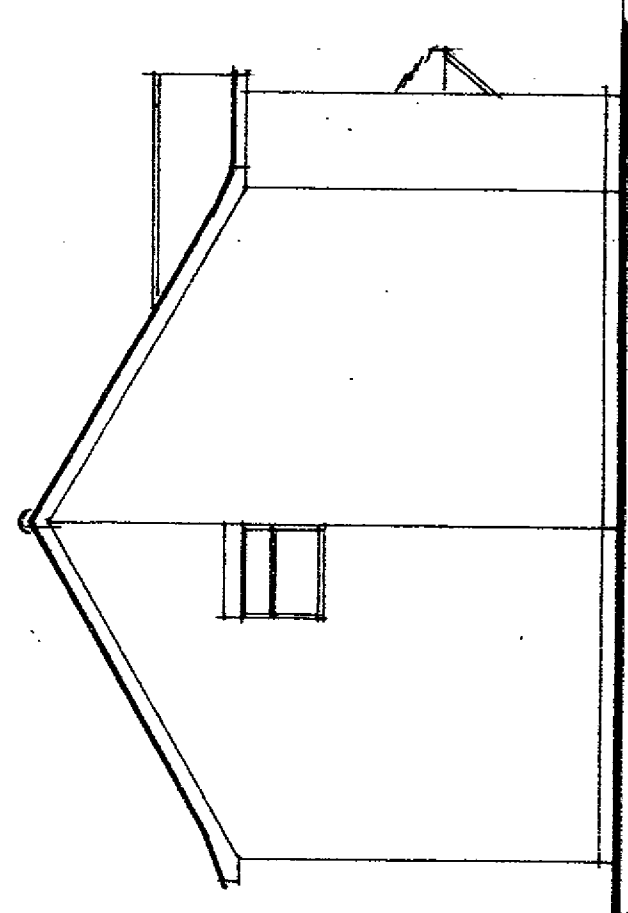
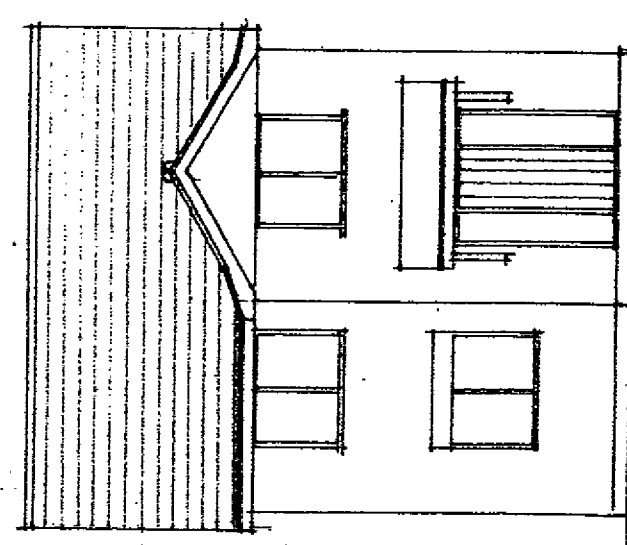
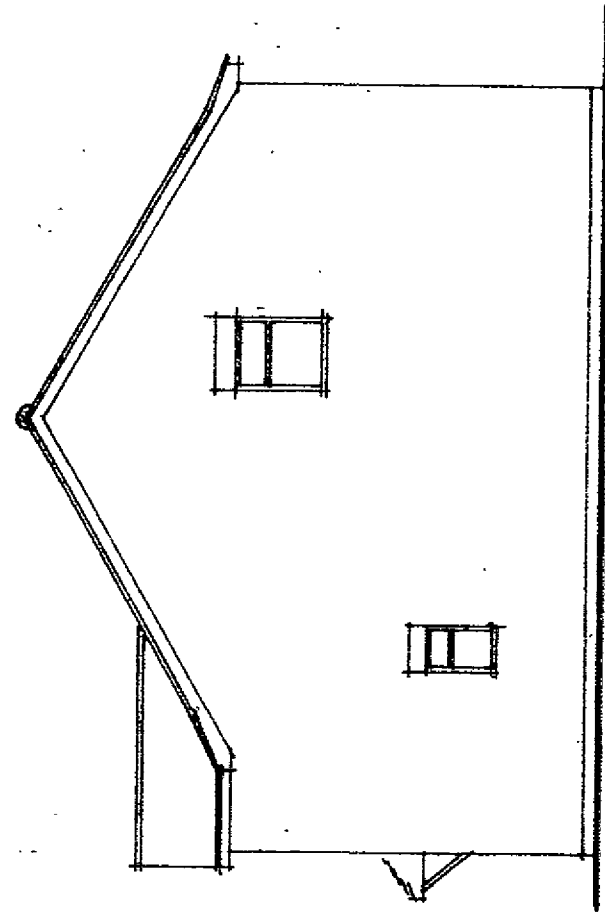
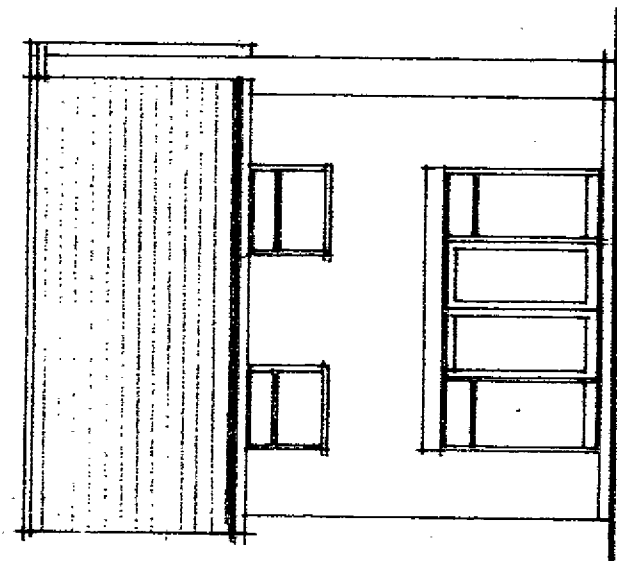


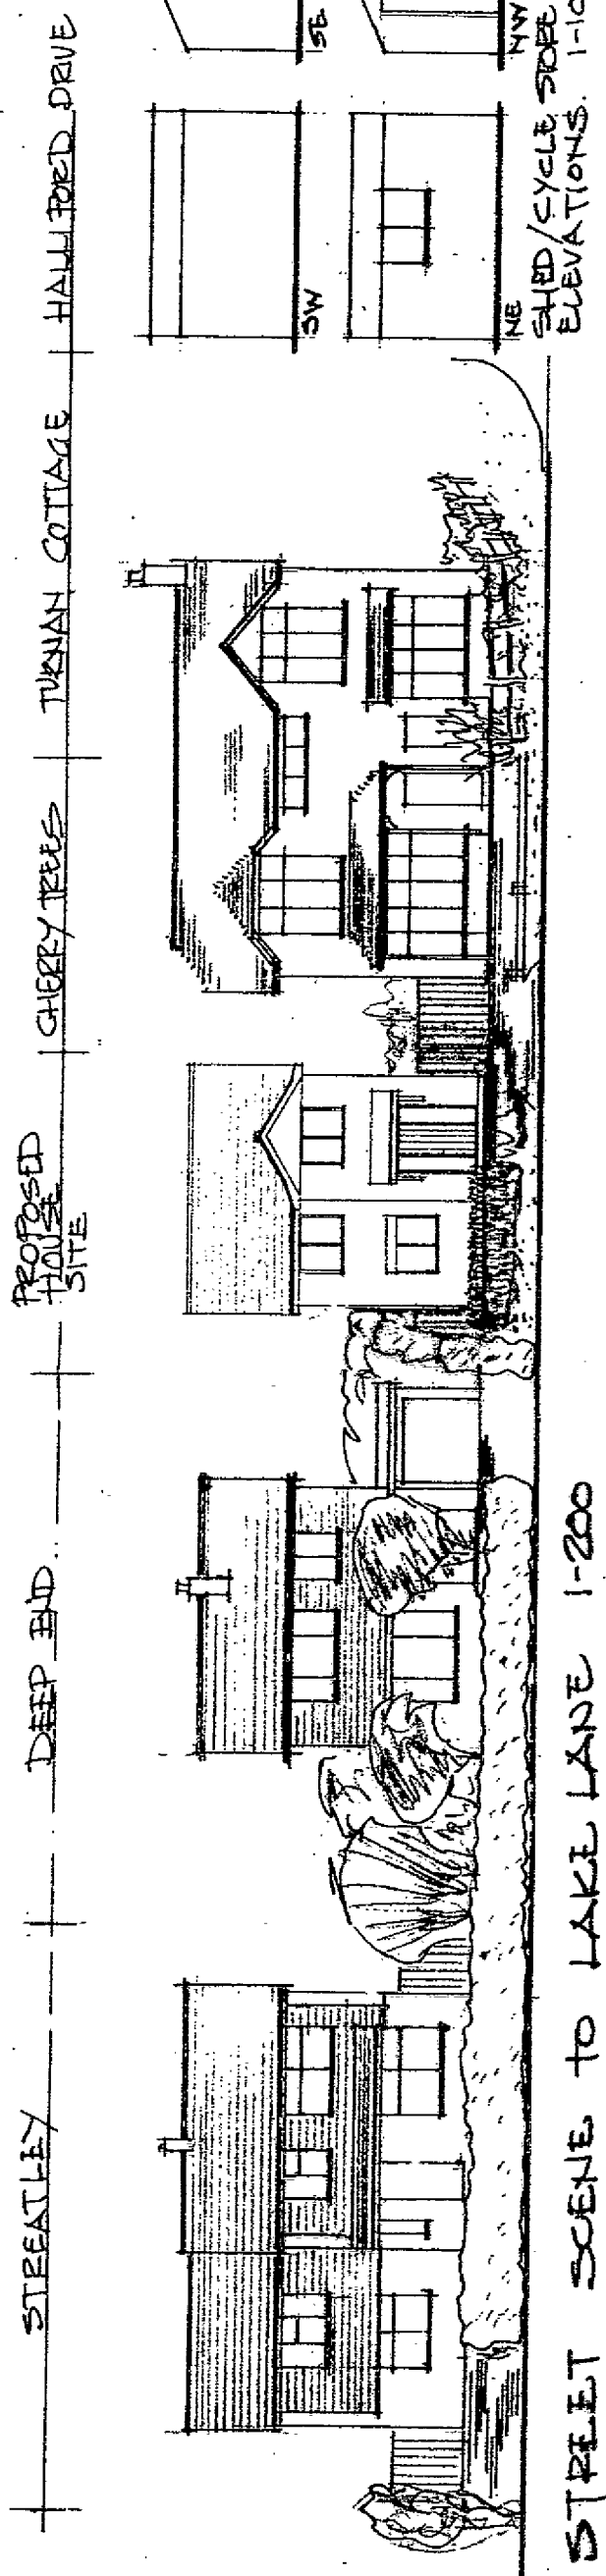

PROPOSED HOUSE
ADJACENT TO
CHERRY TREES
LAKE LANE
BARNHARTT.

PLANS
ELEVATIONS
STREET SCENE
JULY 2019
DRAWING 2A
SIZES AS SHOWN (A3)