



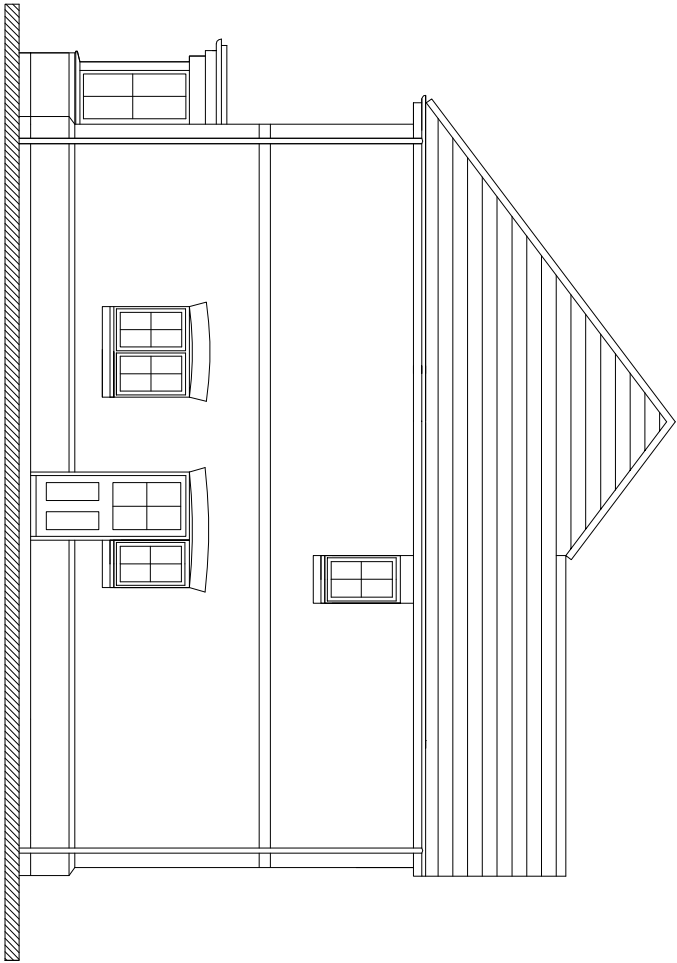


NORTH EAST ELEVATION

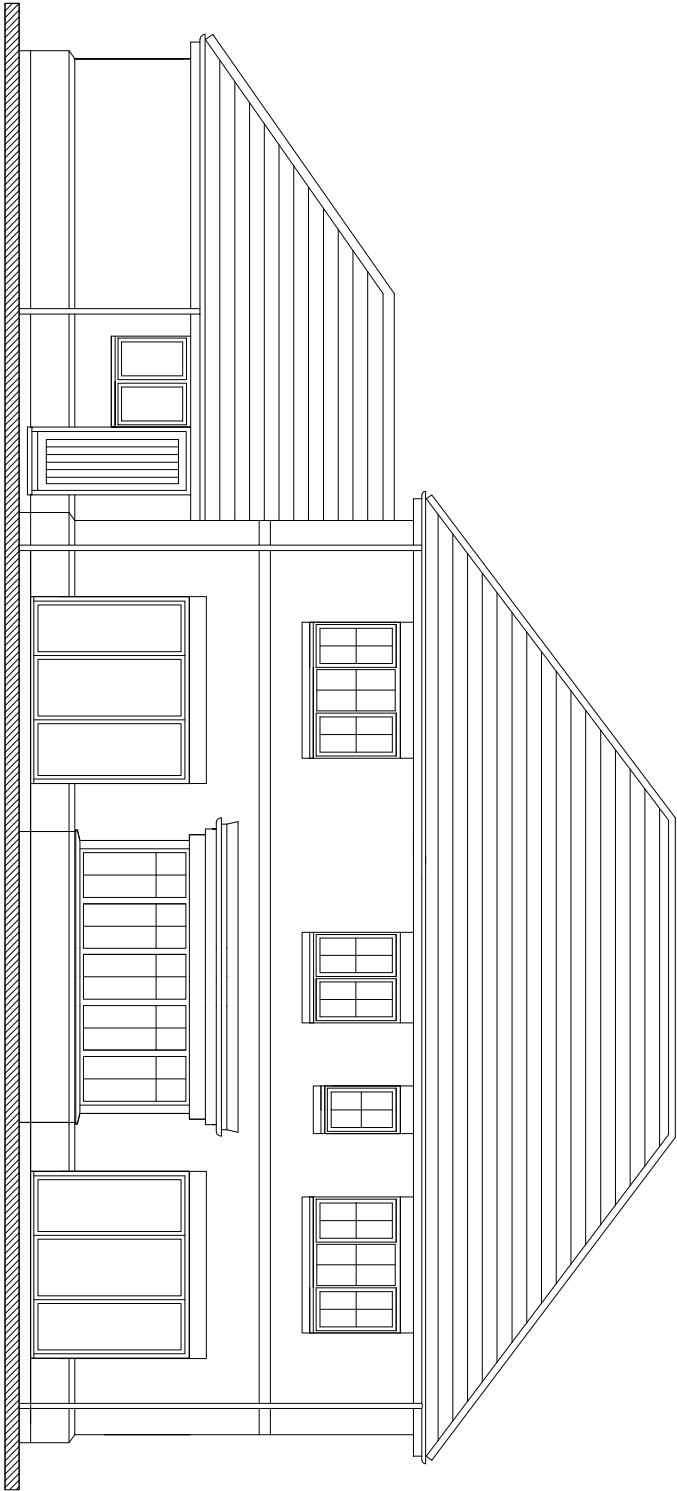


SOUTH EAST ELEVATION

PLOT 4

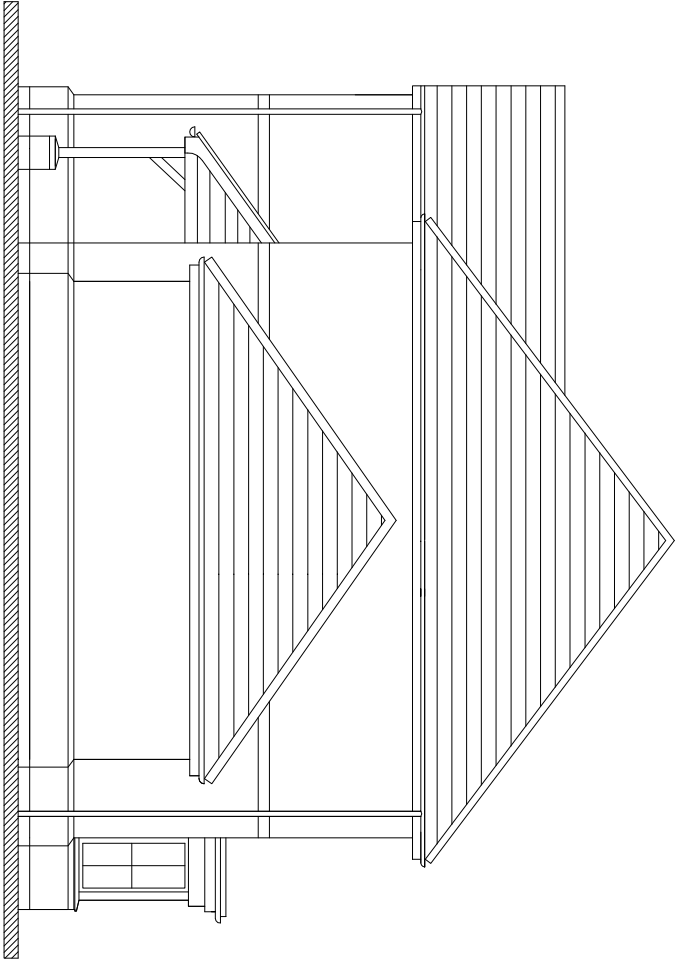

SOUTH WEST ELEVATION

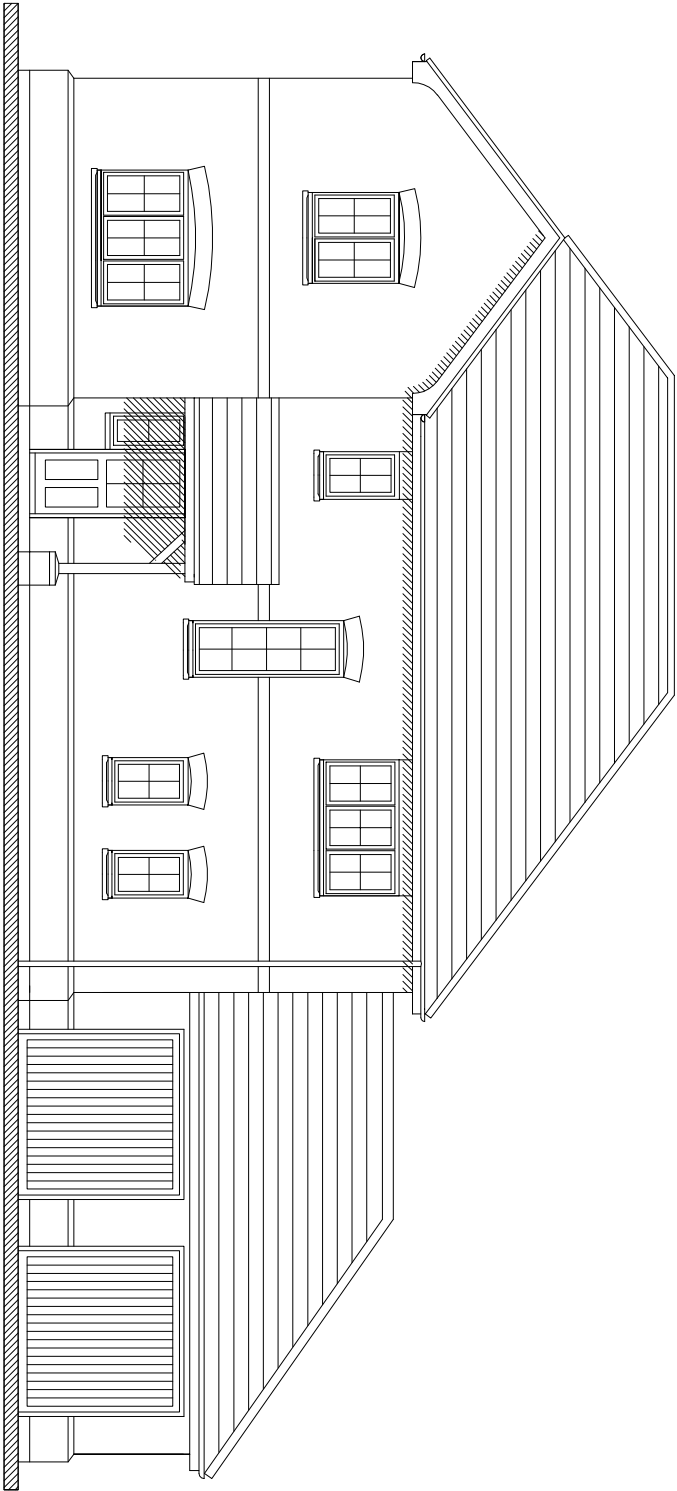

NORTH WEST ELEVATION

STOCK BRICKWORK
WITH CONTRASTING
PLINTH & FEATURE
COURSES

PLOT 4

