PLANNING

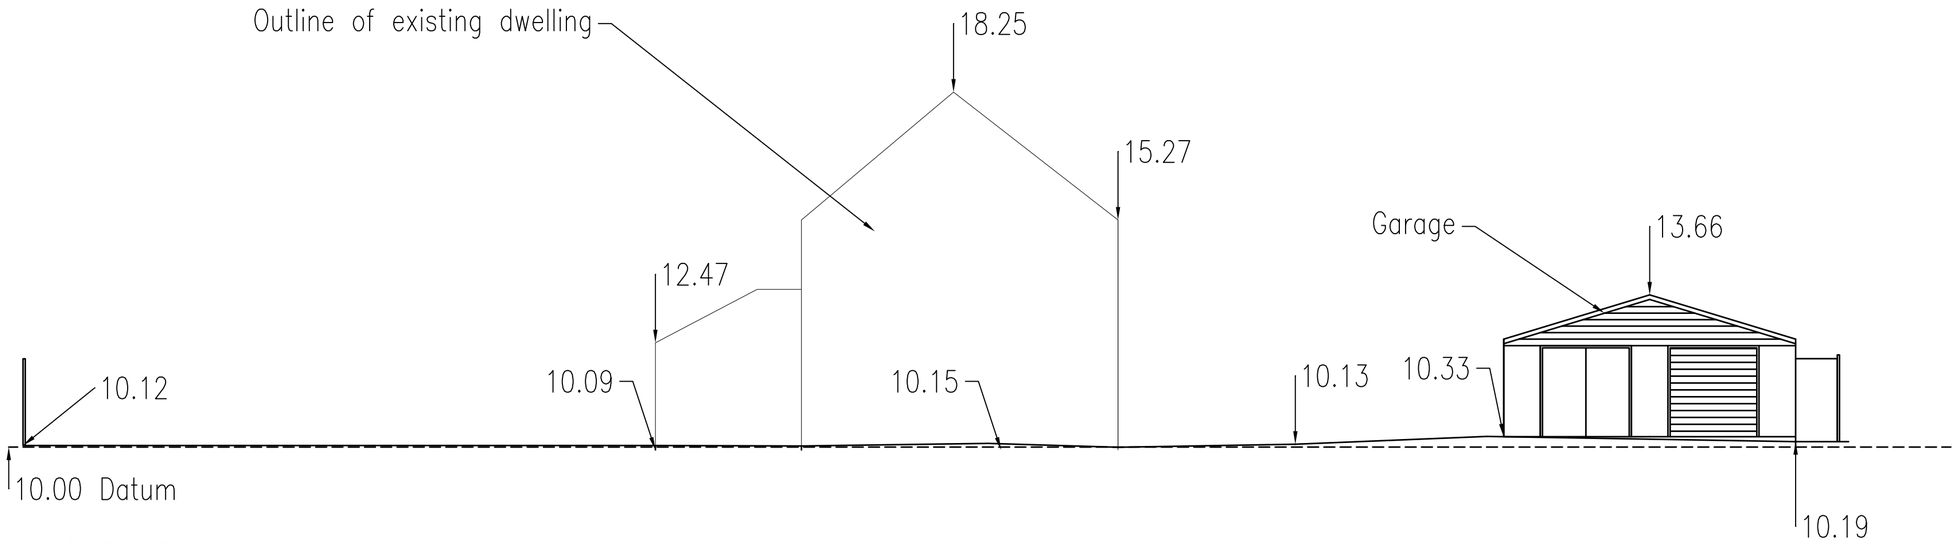


**Existing Section** **Scale 1:100@A2**

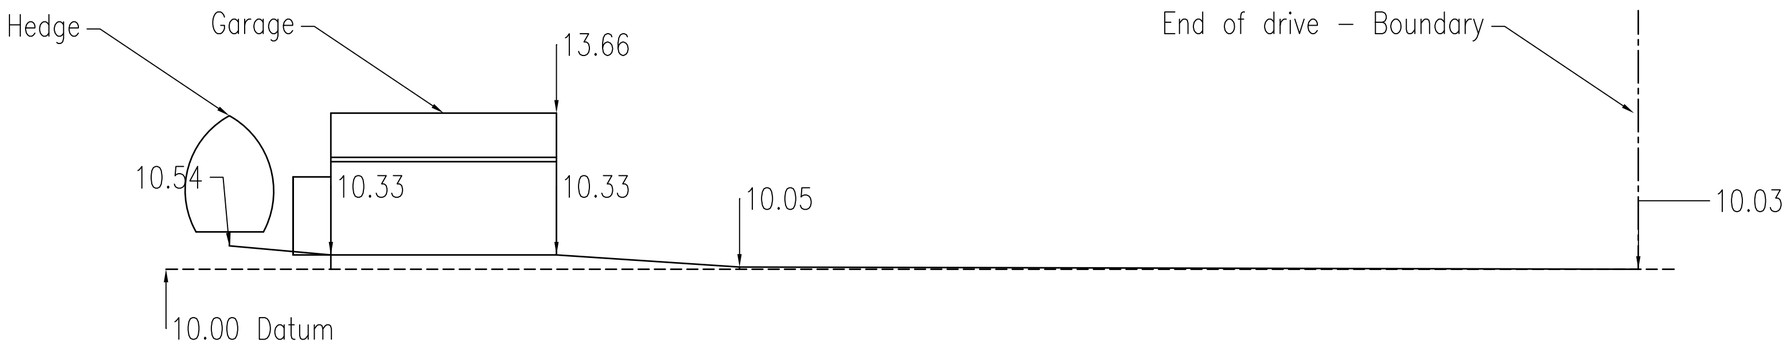


**Existing Section** **Scale 1:100@A2**

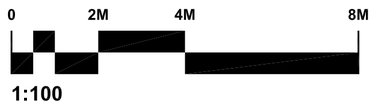


| Rev. | Description | Drawn | Date |
|---|---|---|---|

**Client** Mr and Mrs J Hampton

**Project** Annex building, 1 Railway View, Gospond Road, PO22 0EX

**Title** Existing Site sections

| Project ref | Originator | Volume | Level | Type | Role | DRG Number | Suitability | Revision |
|---|---|---|---|---|---|---|---|---|
| 1663 | – ADL – | ZZ – | XX – | DR – | A – | 0004 | – ?? – | |

| ADL Ref. | Date | Scale @ A2 | Drawn | Checked |
|---|---|---|---|---|
| 1663 | Feb 23 | 1:100 | DW | |

Other than for the purposes of planning, do not scale these drawings. Use written dimensions only. All dimensions to be checked on site prior to commencement of work. If in doubt.. ask

The copyright of this drawing is reserved to Alpha Design Ltd and may not be reproduced, copied or altered in any way without expressed written authority.

Alpha Design Ltd
Architectural Building Design & Energy Assessment
Ground Floor, 657 High Street, Kingswinford, West Midlands. DY6 8AL.

Architectural Design : Principal Designer
BIM : Swept Path Analysis : SBEM Calculations
BREEAM : Non Domestic EPCS

Tel: 01384 270700 E: info@alphadesignltd.co.uk
Web: www.alphadesignltd.co.uk

ARUN DISTRICT COUNCIL BN/21/23/PL