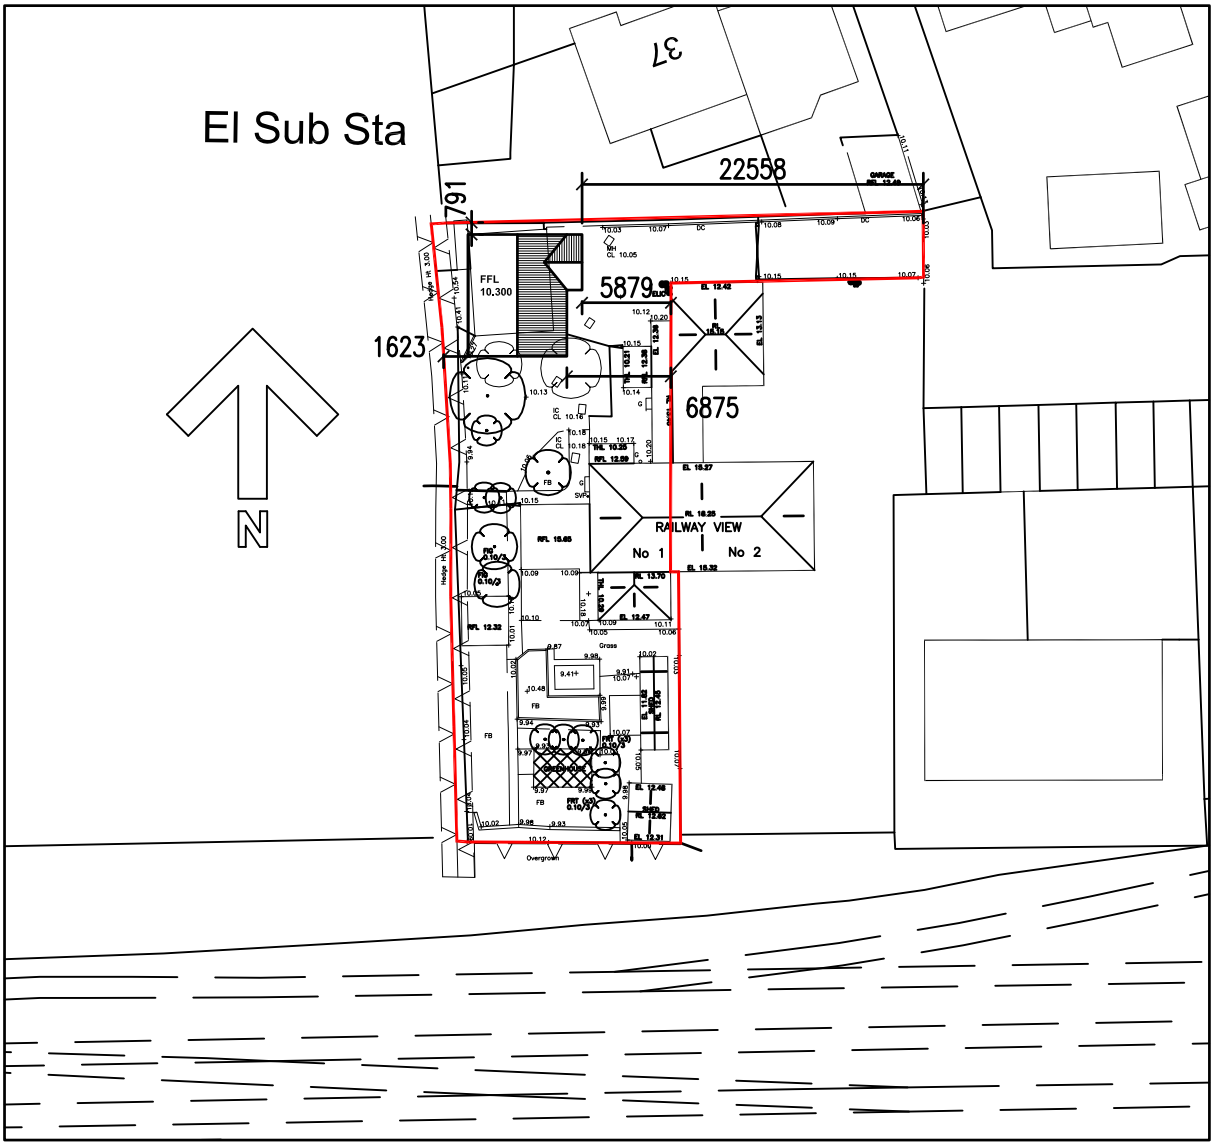

Site Block Plan Scale 1:500@A4

0 10M 20M 40M

1:500

Client	**Mr and Mrs J Hampton**
Project	**Dwelling, Gospond Road, PO22 0EX**
Title	**Block Plan with dimensions**

Rev.	Description	Drawn	Date

Other than for the purposes of planning, do not scale these drawings. Use written dimensions only. All dimensions to be checked on site prior to commencement of work. If in doubt.. ask

The copyright of this drawing is reserved to Alpha Design Ltd and may not be reproduced, copied or altered in any way without expressed written authority.

ADL Ref.	Date	Scale @ A4	Drawn	Checked
1663	Feb23	1:500	?	?

1663 – ADL– ZZ – XX – DR – A – 0003 – –

Project ref | Originator | Volume | Level | Type | Role | DRG Number | Suitability | Revision

Alpha Design Ltd
Architectural Building Design & Energy Assessment
Ground Floor, 657 High Street, Kingswinford, West Midlands. DY6 8AL.

Architectural Design : Principal Designer
BIM : Swept Path Analysis : SBEM Calculations
BREEAM : Non Domestic EPCS

Tel: 01384 270700 E: info@alphadesignltd.co.uk
Web: www.alphadesignltd.co.uk