


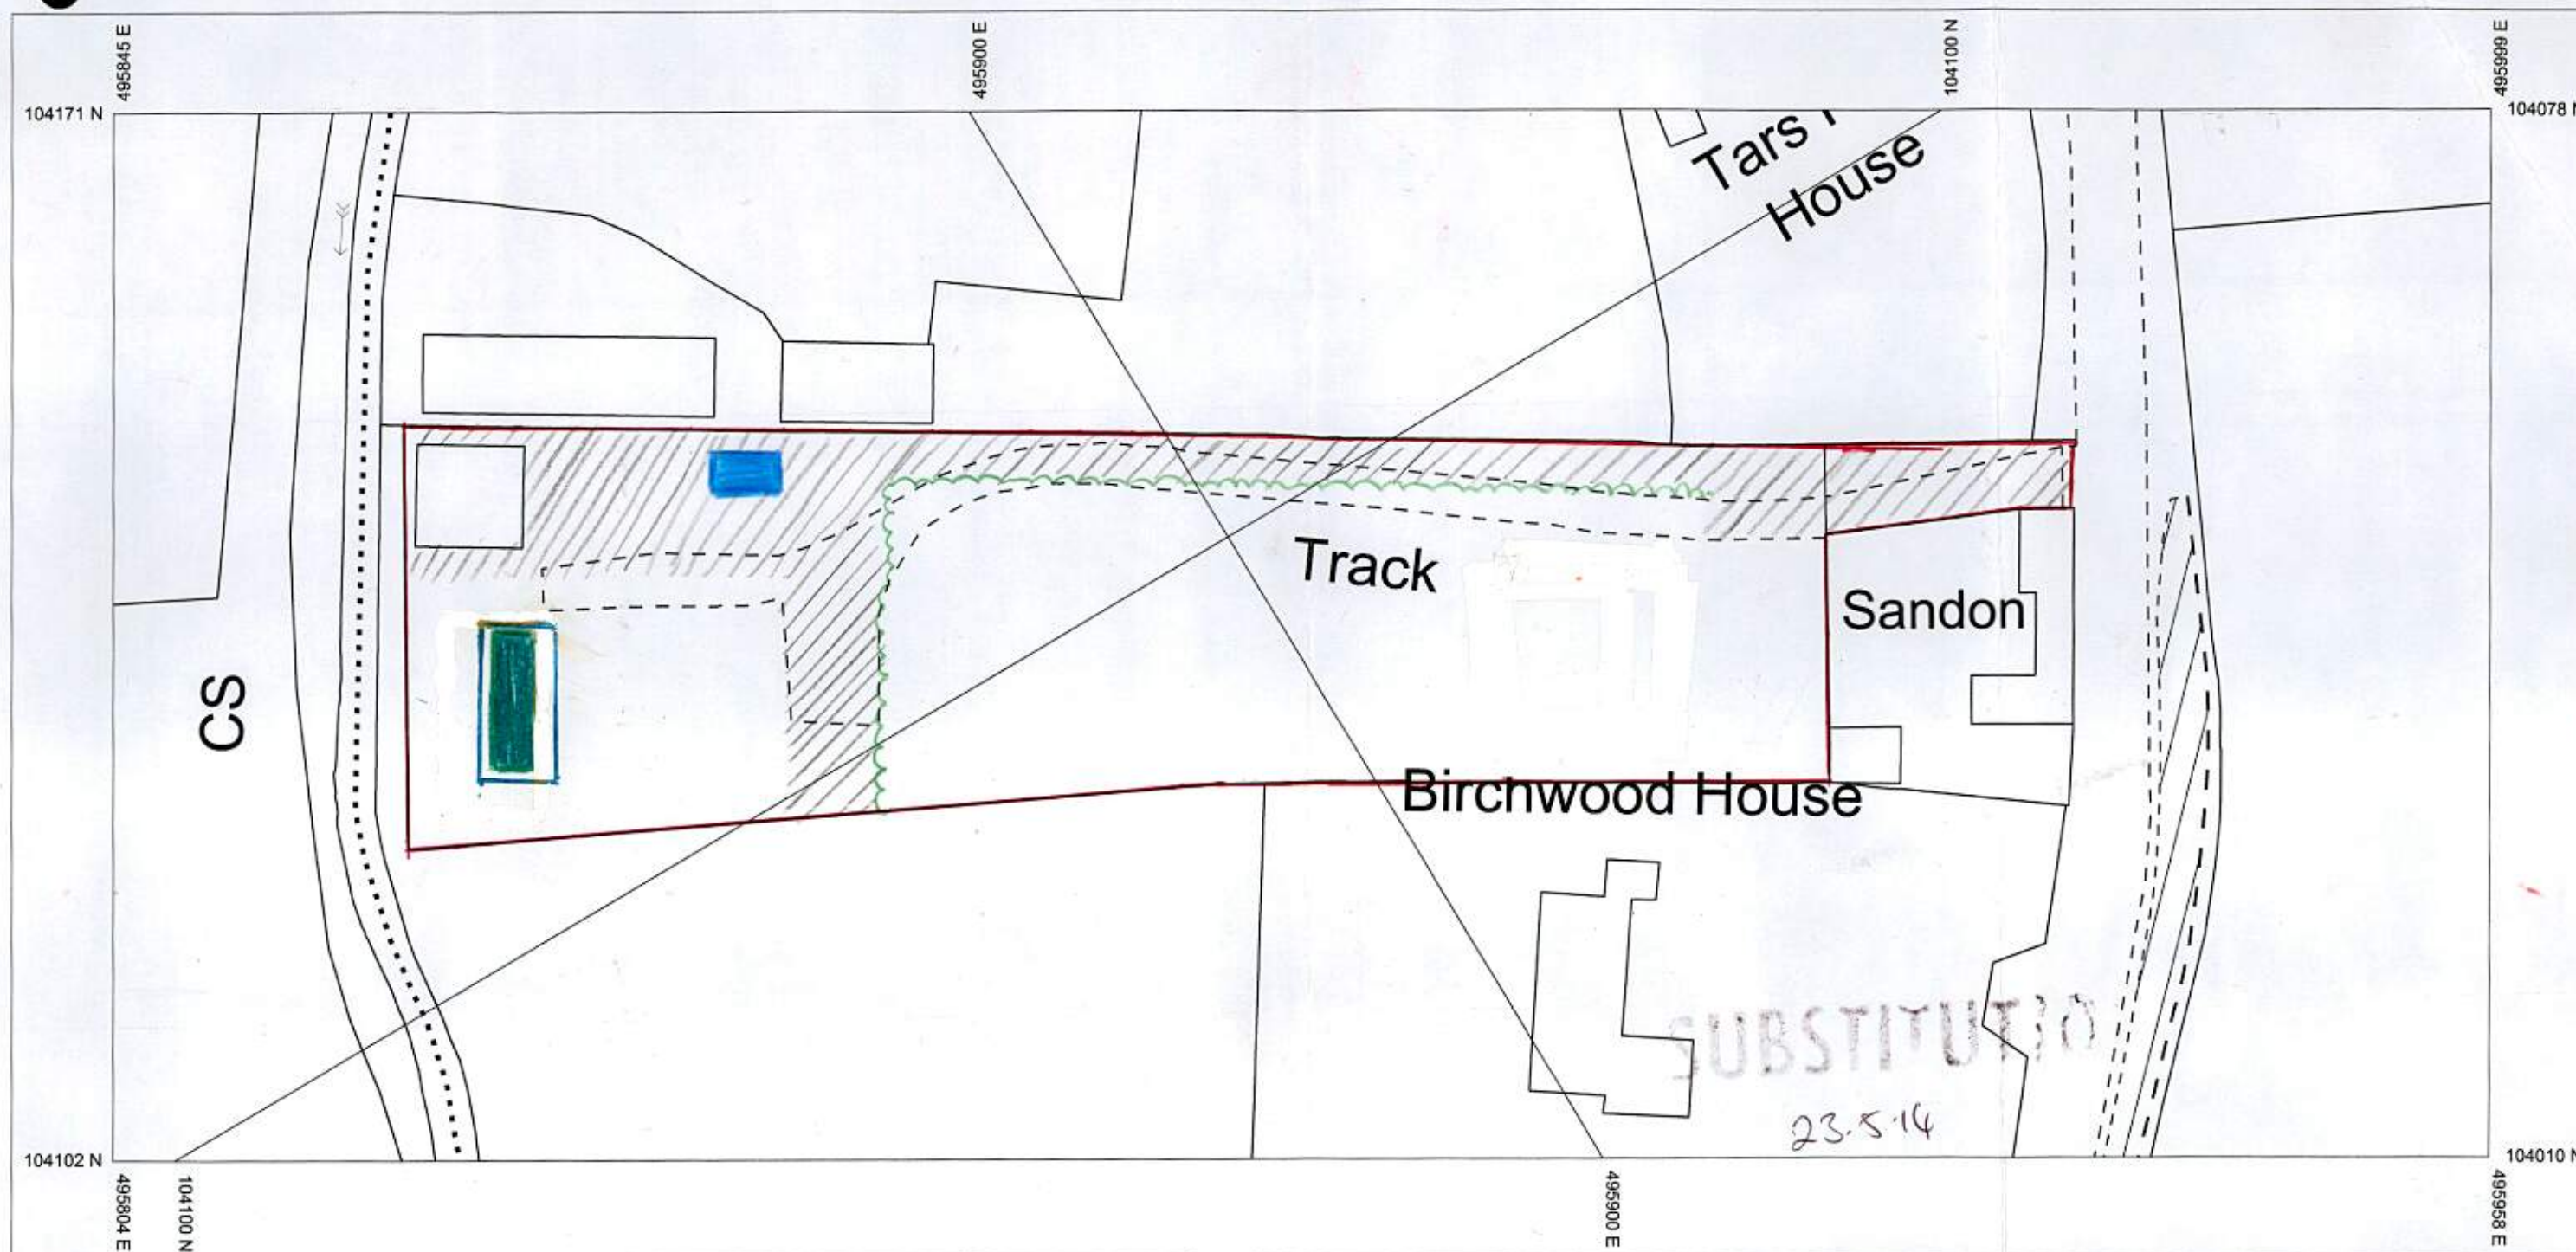

Produced 10/02/2014 from the Ordnance Survey National Geographic Database and incorporating surveyed revision available at this date. © Crown Copyright 2014

Reproduction in whole or in part is prohibited without the prior permission of Ordnance Survey

Ordnance Survey and the OS Symbol are registered trademarks of Ordnance Survey, the national mapping agency of Great Britain.

The representation of a road, track or path is no evidence of a right of way.

The representation of features as lines is no evidence of a property boundary.

— = Already existing Day room / WC 10ft x 16ft
 — = Already existing Mobile Home 40ft x 12ft
 — = size for new mobile Home

0 10 20 30

Scale 1:500

Supplied By: **National Map Centre Kent**

Serial number: 001134132

Plot Centre Coordinates: 495901, 104090

/// = Existing Driveway & Hard Standing
 The Cottage Piggeries
 Barnham
 PO22 0DB

— = Barn what is already here
 — = Fir & Cherry Trees screening already there