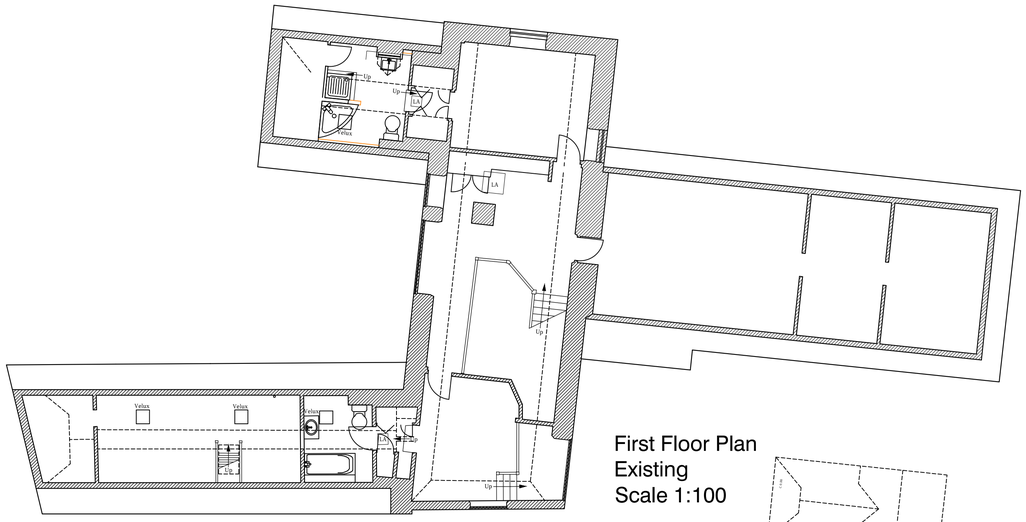

First Floor Plan
Existing
Scale 1:100

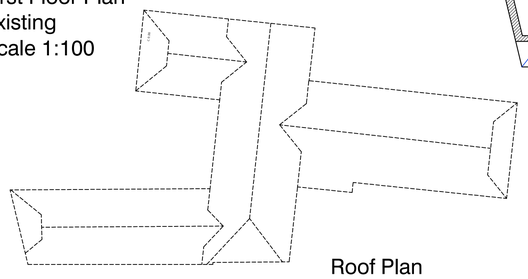

Roof Plan
Existing
Scale 1:200

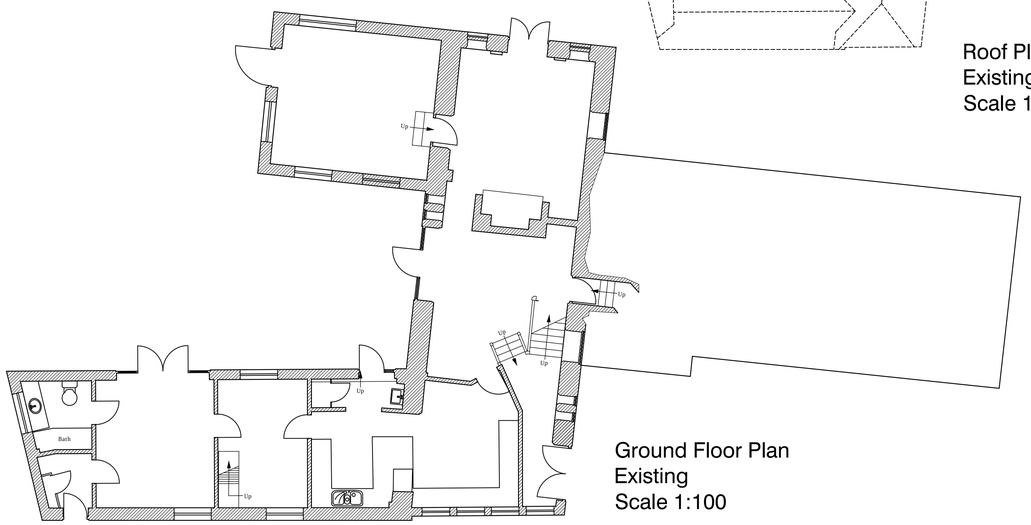

Ground Floor Plan
Existing
Scale 1:100

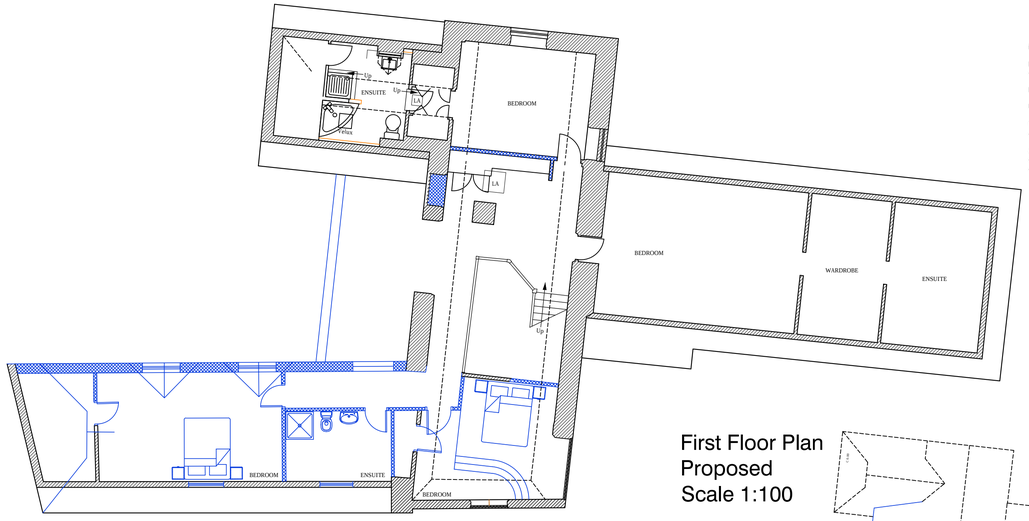

First Floor Plan
Proposed
Scale 1:100

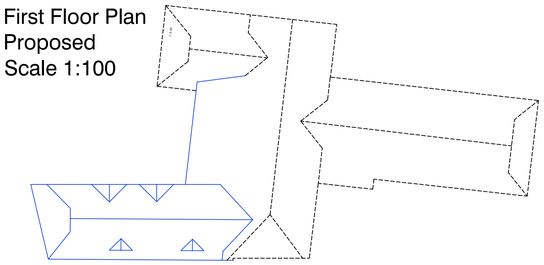

Roof Plan
Proposed
Scale 1:200

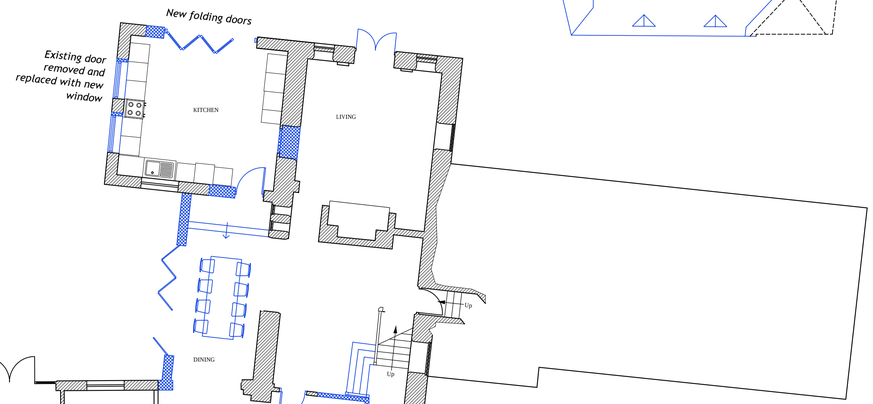

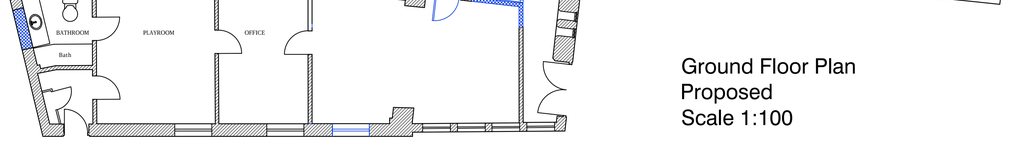

Ground Floor Plan
Proposed
Scale 1:100

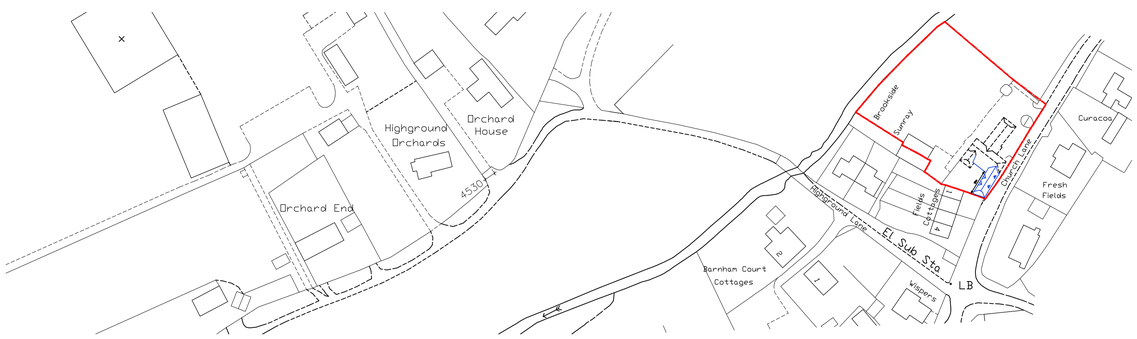

Site Location Plan
Scale 1:1250
Ordnance Survey (c) Crown Copyright 2013.
All rights reserved. Licence number 100020449



Site Block Plan
Scale 1500

NOTES:

Dimensions to be checked on site before commencing work. Any discrepancies shall be reported to the architect immediately.

Do not scale from these drawings except for planning purposes.

Use figured dimensions only.

Where applicable this drawing is to be read in conjunction with other consultants' drawings.

All drawings to be read in conjunction with specification and all other drawings including structural engineer and mechanical and electrical drawings / specification

REV	DATE	AMENDMENT	DRAWN
B	22.6.15.	Non-material amendment - New folding doors and existing door replaced with a new window in proposed kitchen.	TW
A	17.9.13.	Revision following pre-app consultation	MH

hd architects
Helyer Davies Architects Ltd
1 The Old Flour Mill,
Emsworth, PO10 7BT
01243 370 715
www.hdarchitects.co.uk mail@hdarchitects.co.uk

CLIENT
Mr & Mrs Murphy

PROJECT
Minstrels Barn
Church Lane
Barnham

DRAWING
GA Existing and Proposed

SCALE
1:500@A1
1:1250@A1

DATE June 2015

DRAWN MH

DRAWING NUMBER
13062/001

REVISION
B

ARUN DISTRICT COUNCIL BN221SHH