


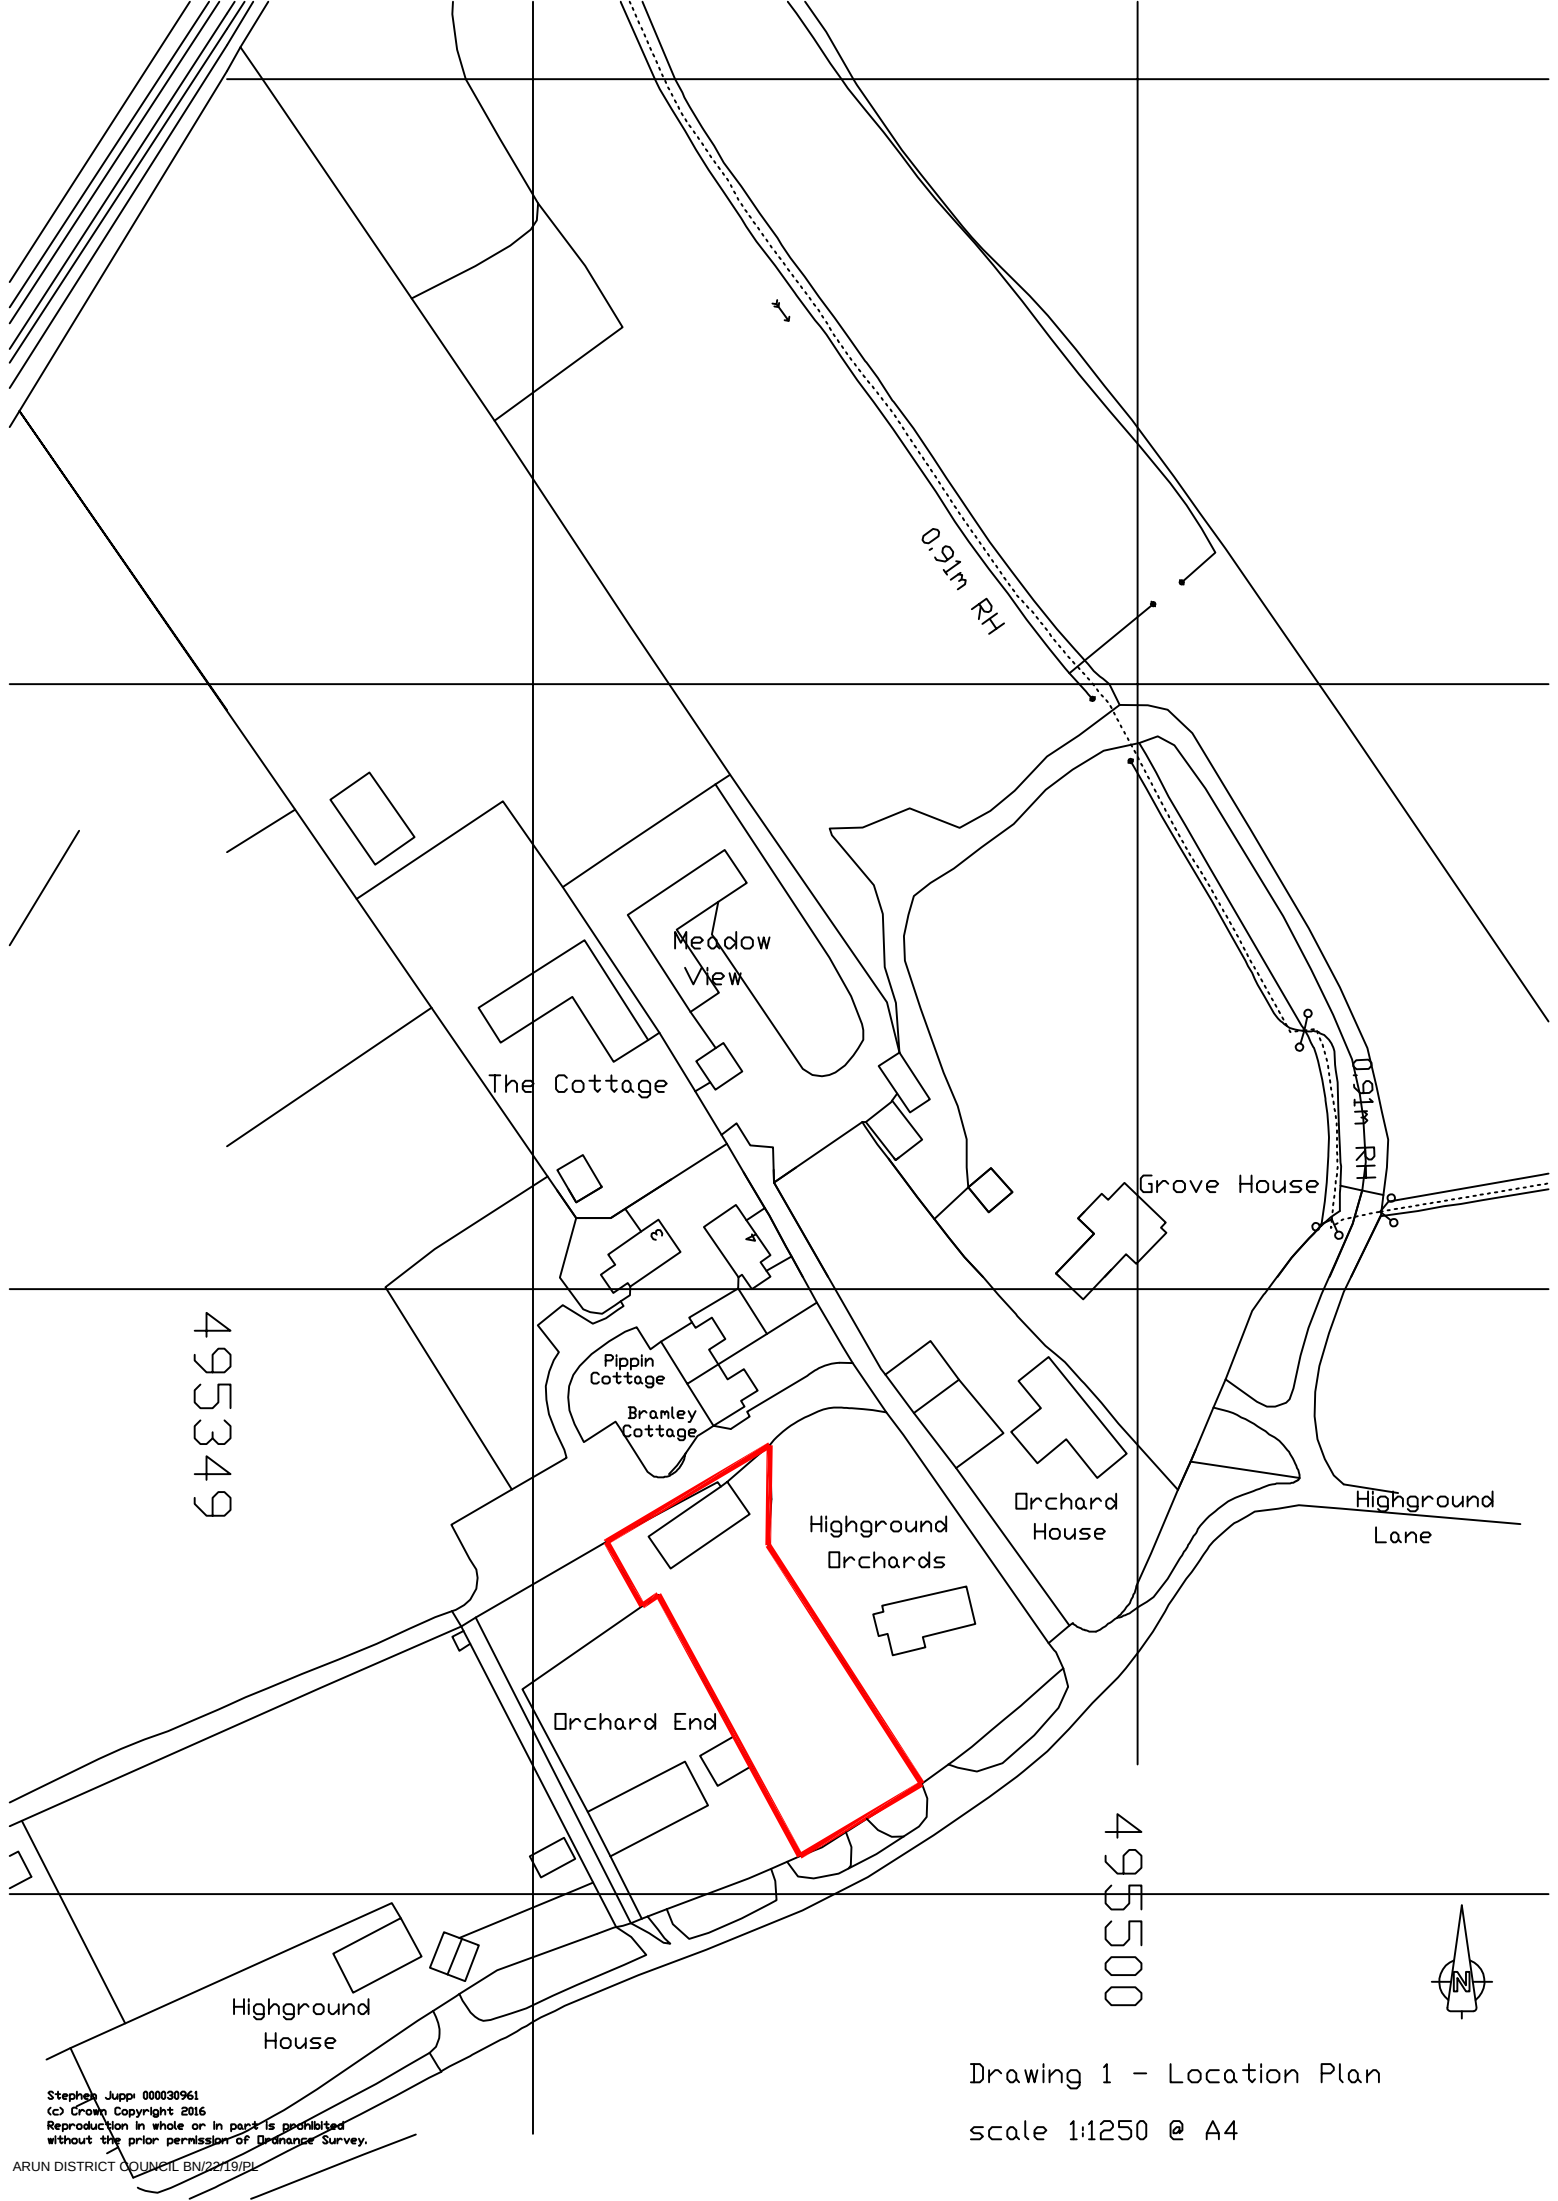

495349

495500



Stephen Jupp 000030961
© Crown Copyright 2016
Reproduction in whole or in part is prohibited
without the prior permission of Ordnance Survey.

ARUN DISTRICT COUNCIL BN/22/19/PL

Drawing 1 - Location Plan
scale 1:1250 @ A4