





NORTH EAST ELEVATION

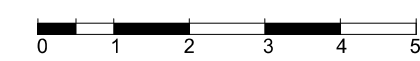


SCALE (m) 1/100 @ A1

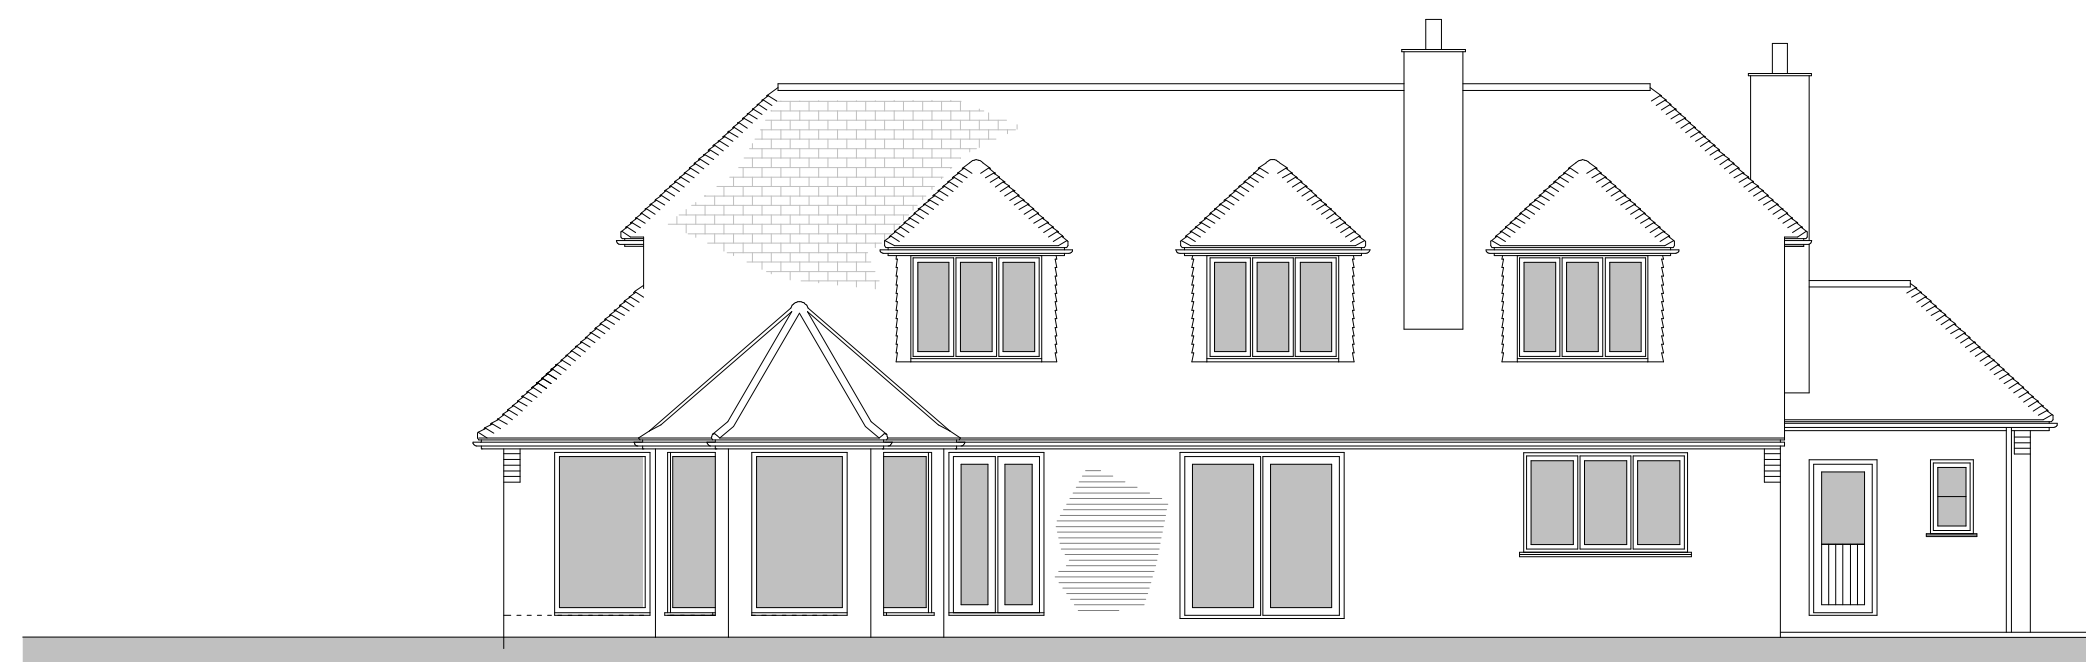


SOUTH WEST ELEVATION




NORTH WEST ELEVATION

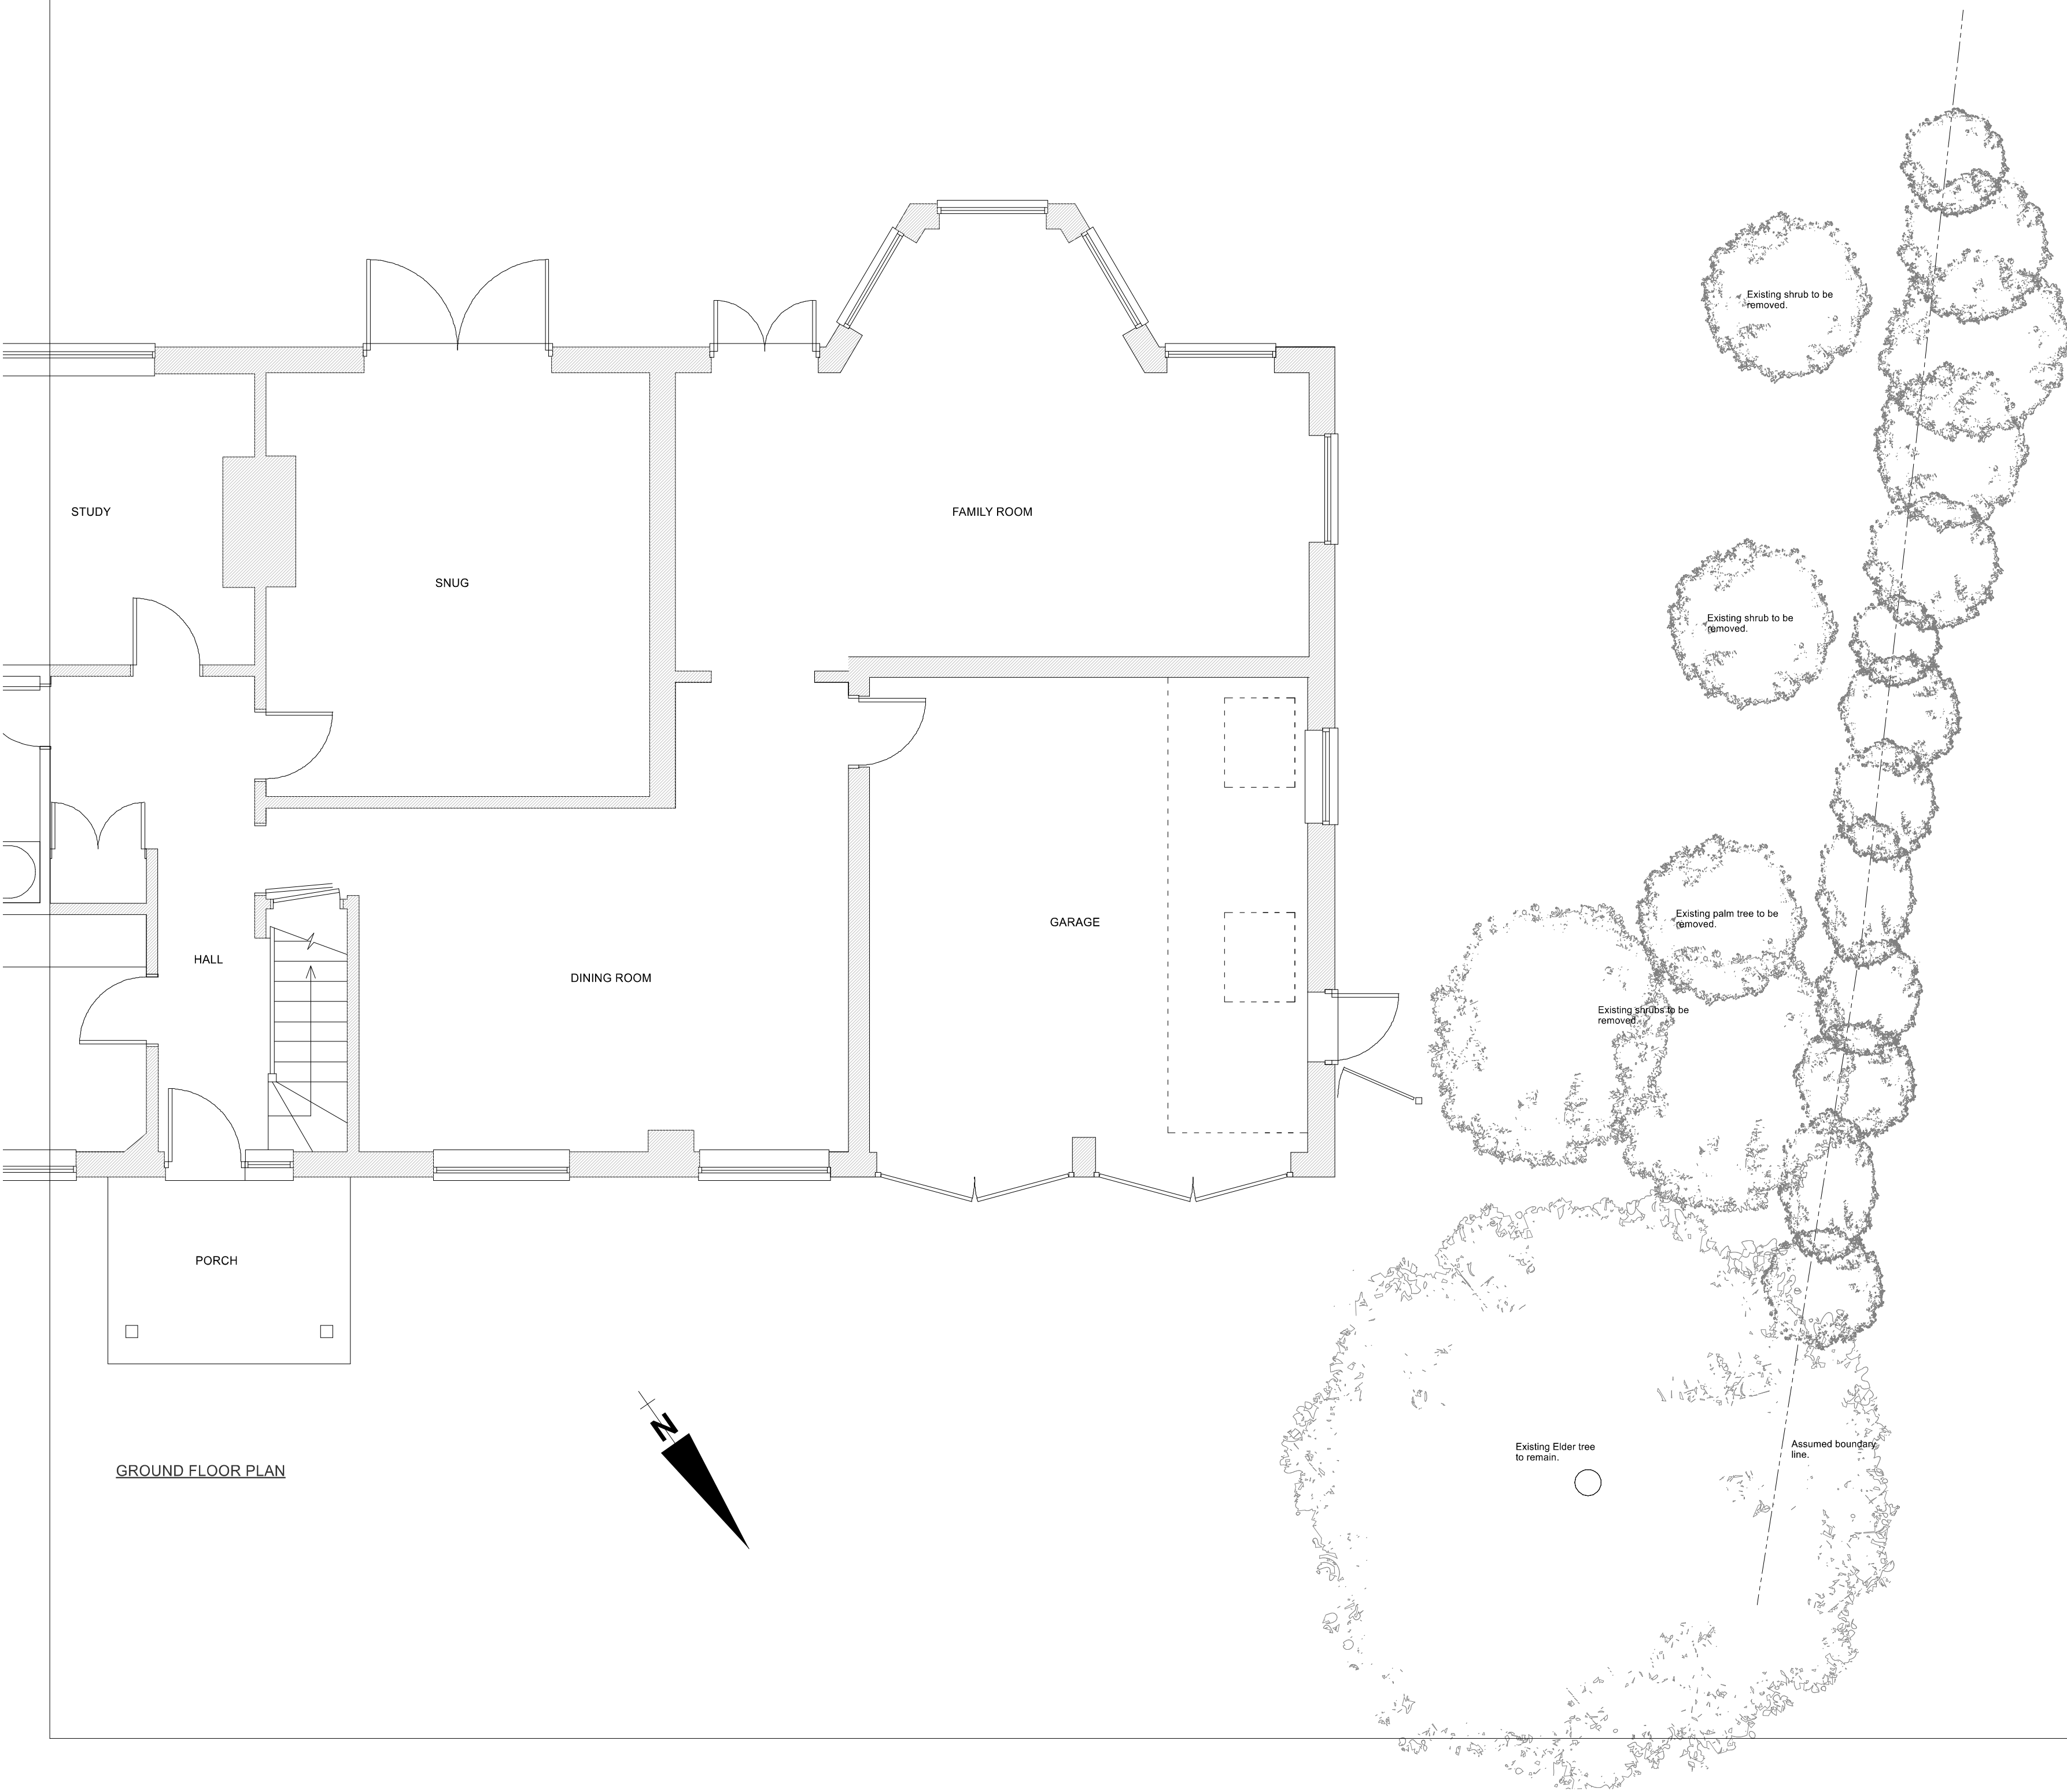

GROUND FLOOR PLAN

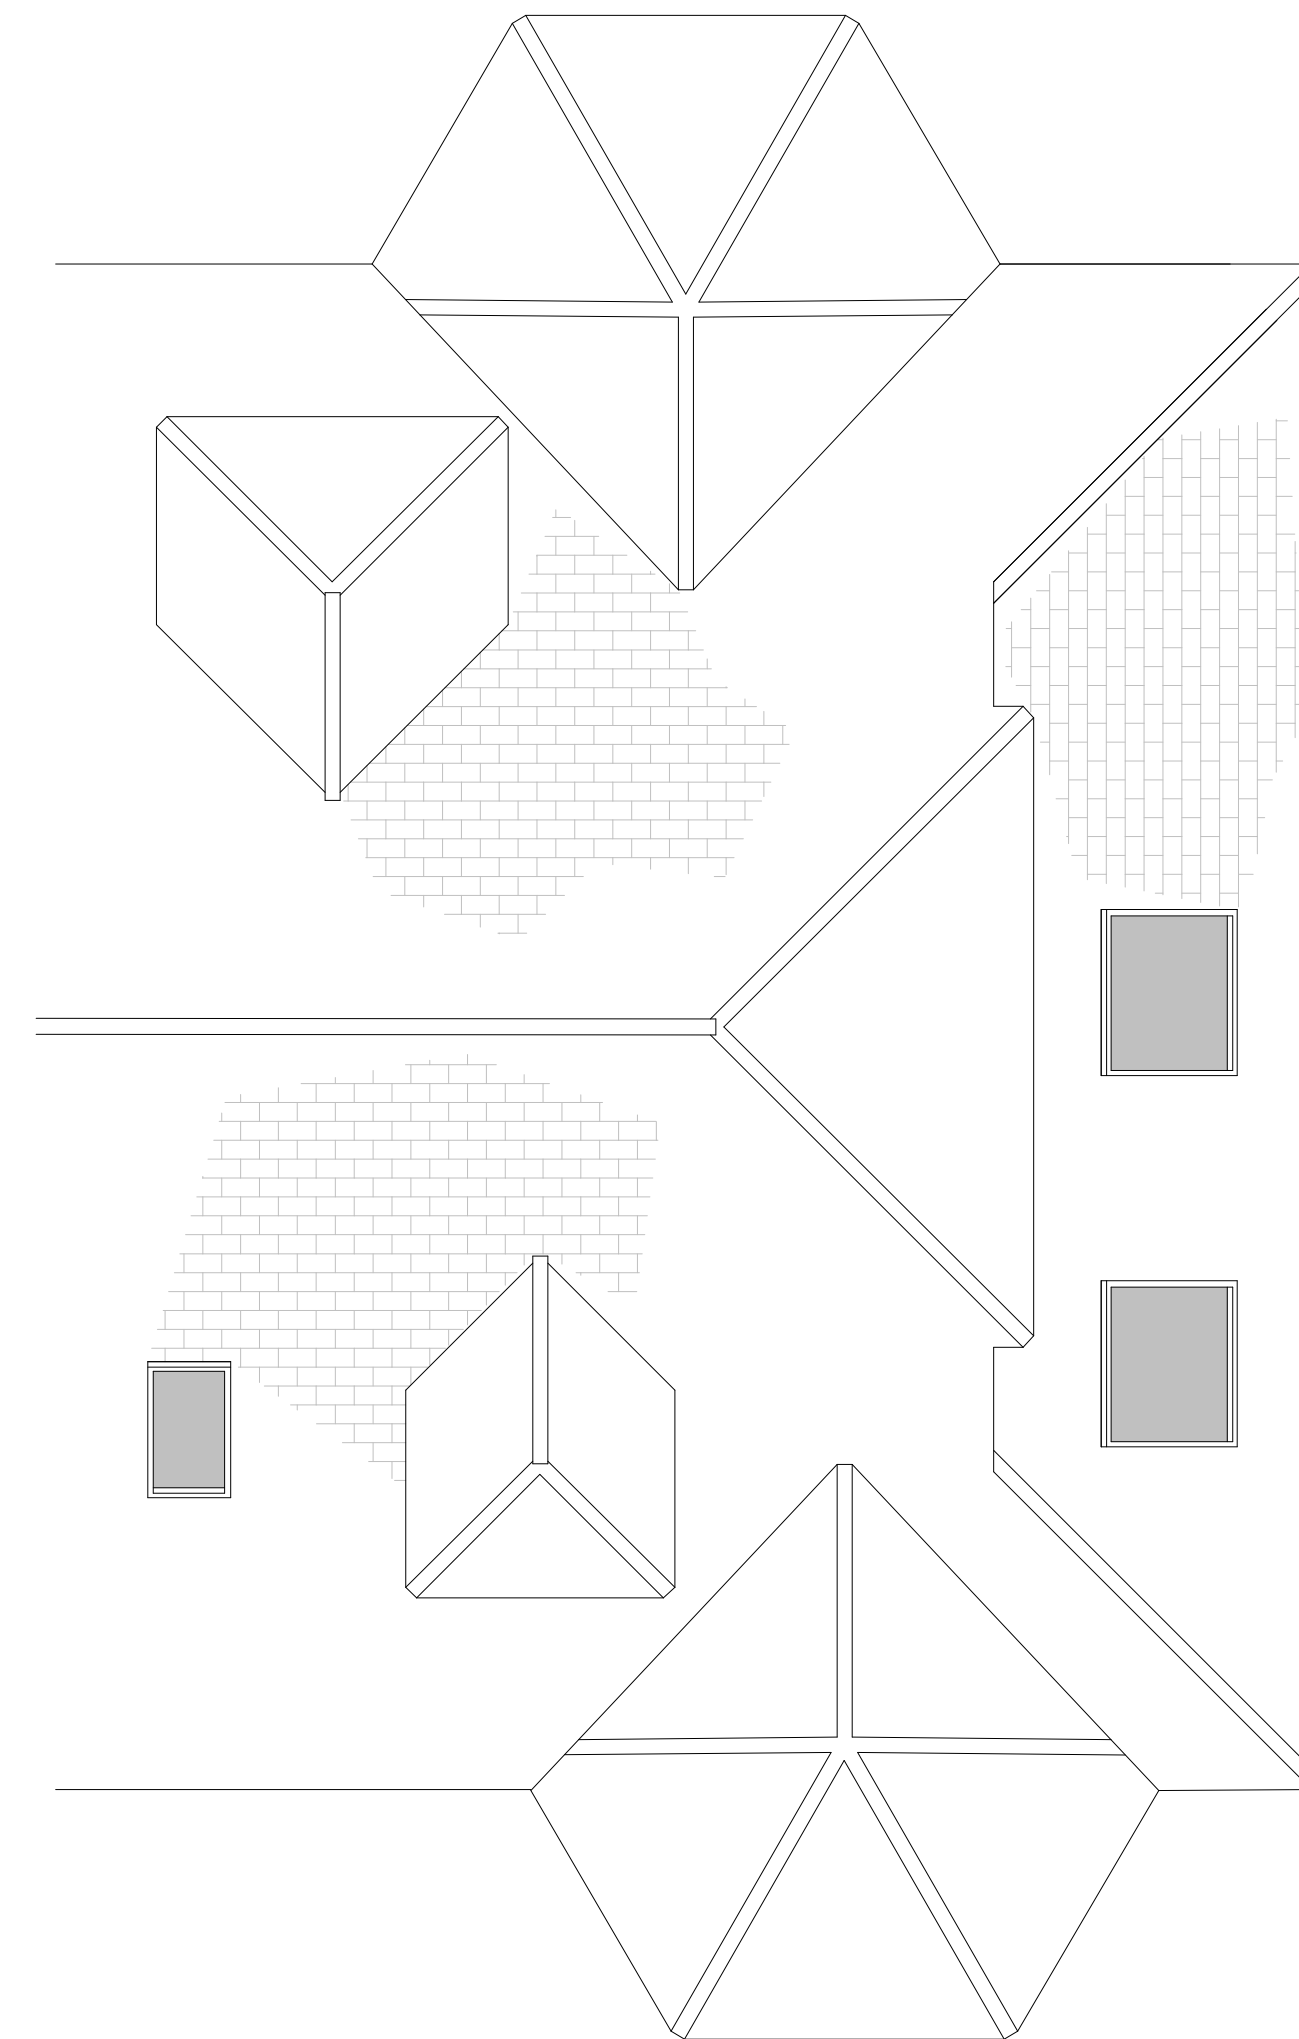

PART ROOF PLAN

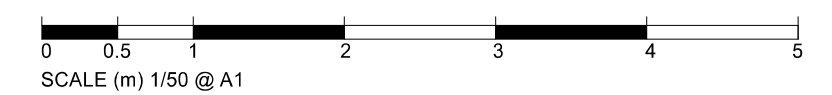

SCALE (m) 1/50 @ A1