


© Crown Copyright and database rights 2014 Ordnance Survey 100048957. The representation of road, track or path is no evidence of a boundary or right of way. The representation of features as lines is no evidence of a property boundary.

Supplied by: www.ukmapcentre.com
 Serial Number: 43533
 Centre Coordinates: 495491,103701
 Production Date: 11 Feb 2014 14:51

002 Location Plan at 1:1250 scale

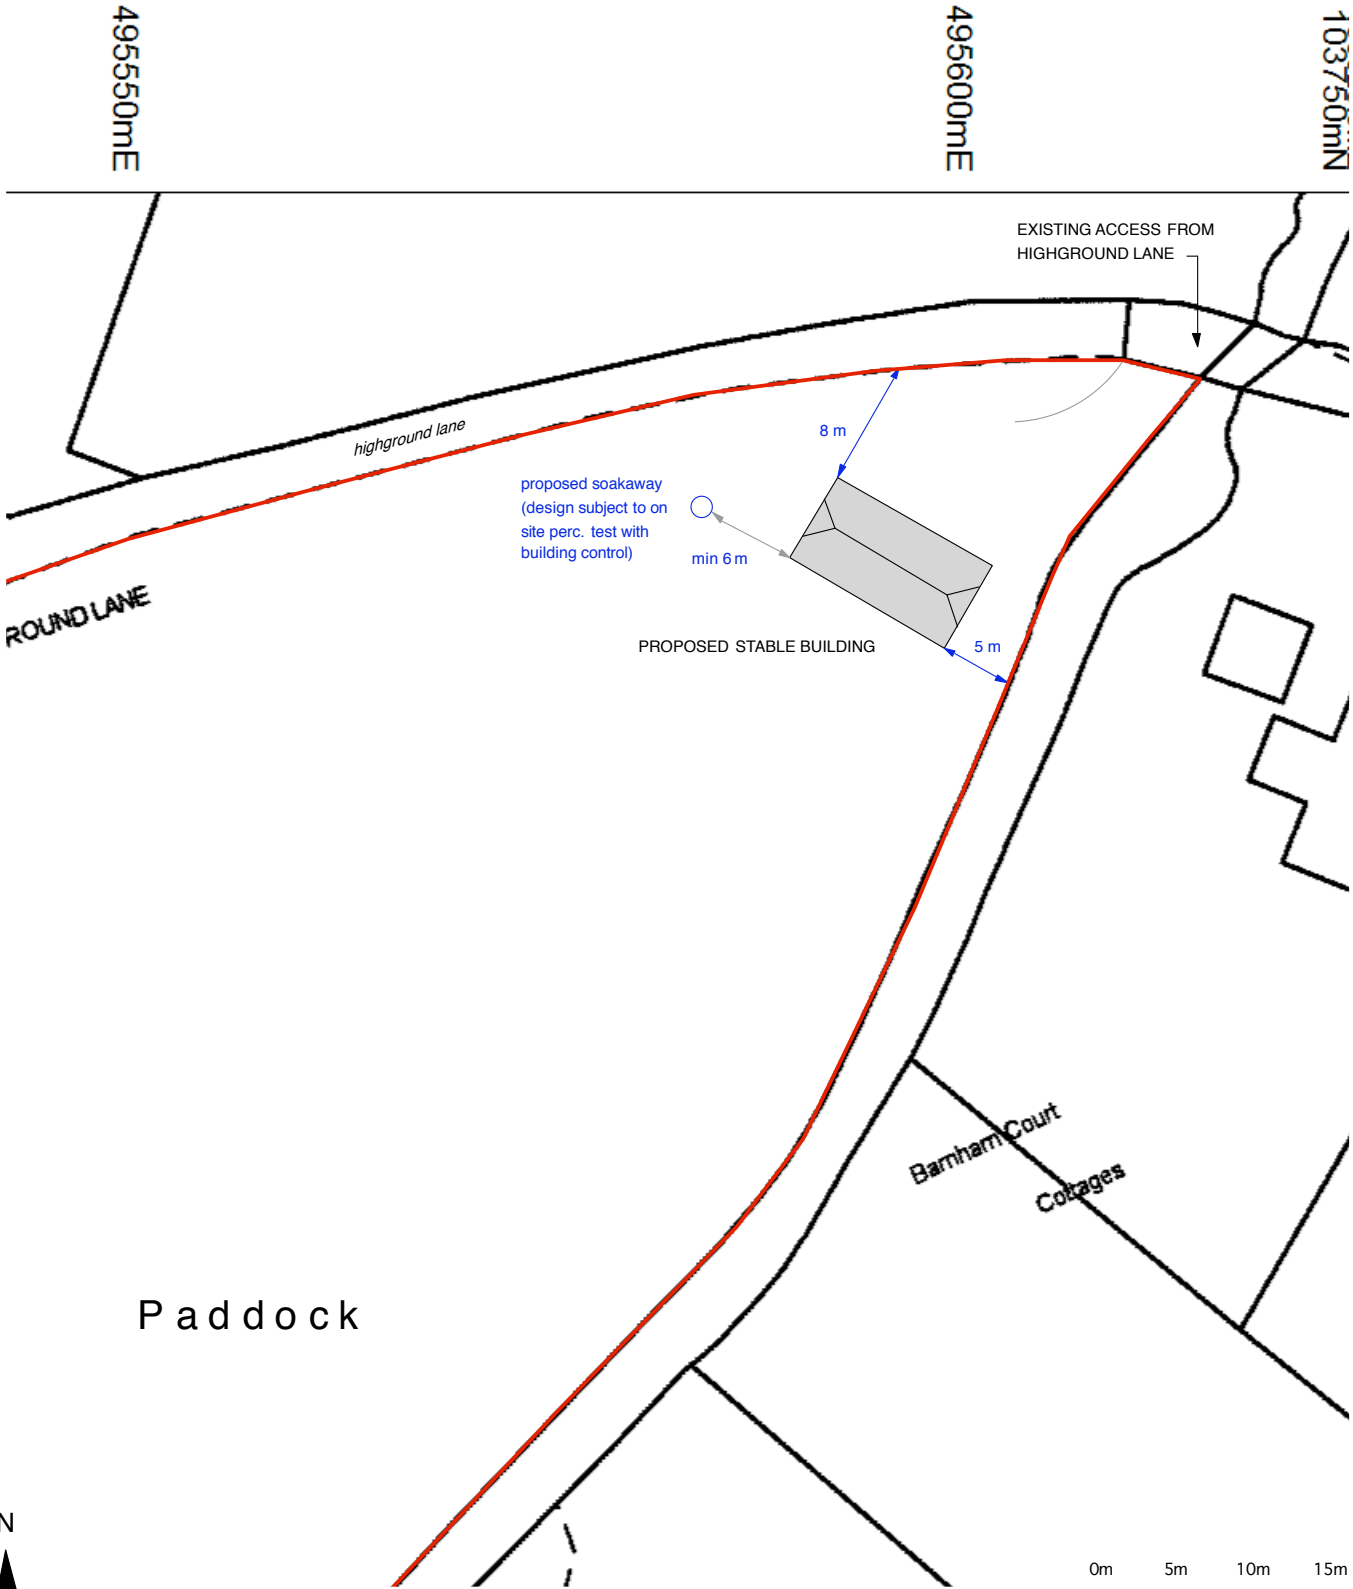

Site Plan at 1:500 scale