




01 EXTERIOR PERSPECTIVE 02

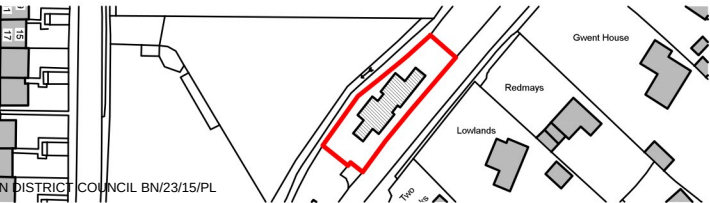

Status: Preliminary
Scale: Not To Scale @ A3

Drawing: Exterior Perspective 02
Dwg No: 052-D-09

Project: 4 Lake Lane
Address: 4 Lake Lane, Barnham, West Sussex

NOTE: This drawing is to be scaled for planning purposes only

Date: 23.06.2015

Client: Joanne Lee and Bill Hislop

obarchitecture
Suite 5, Talbot House
34 Staple Gardens,
Winchester
Hampshire, SO23 8SR
t: 01962 865344
e: olly@obarchitecture.co.uk
w: www.obarchitecture.co.uk