



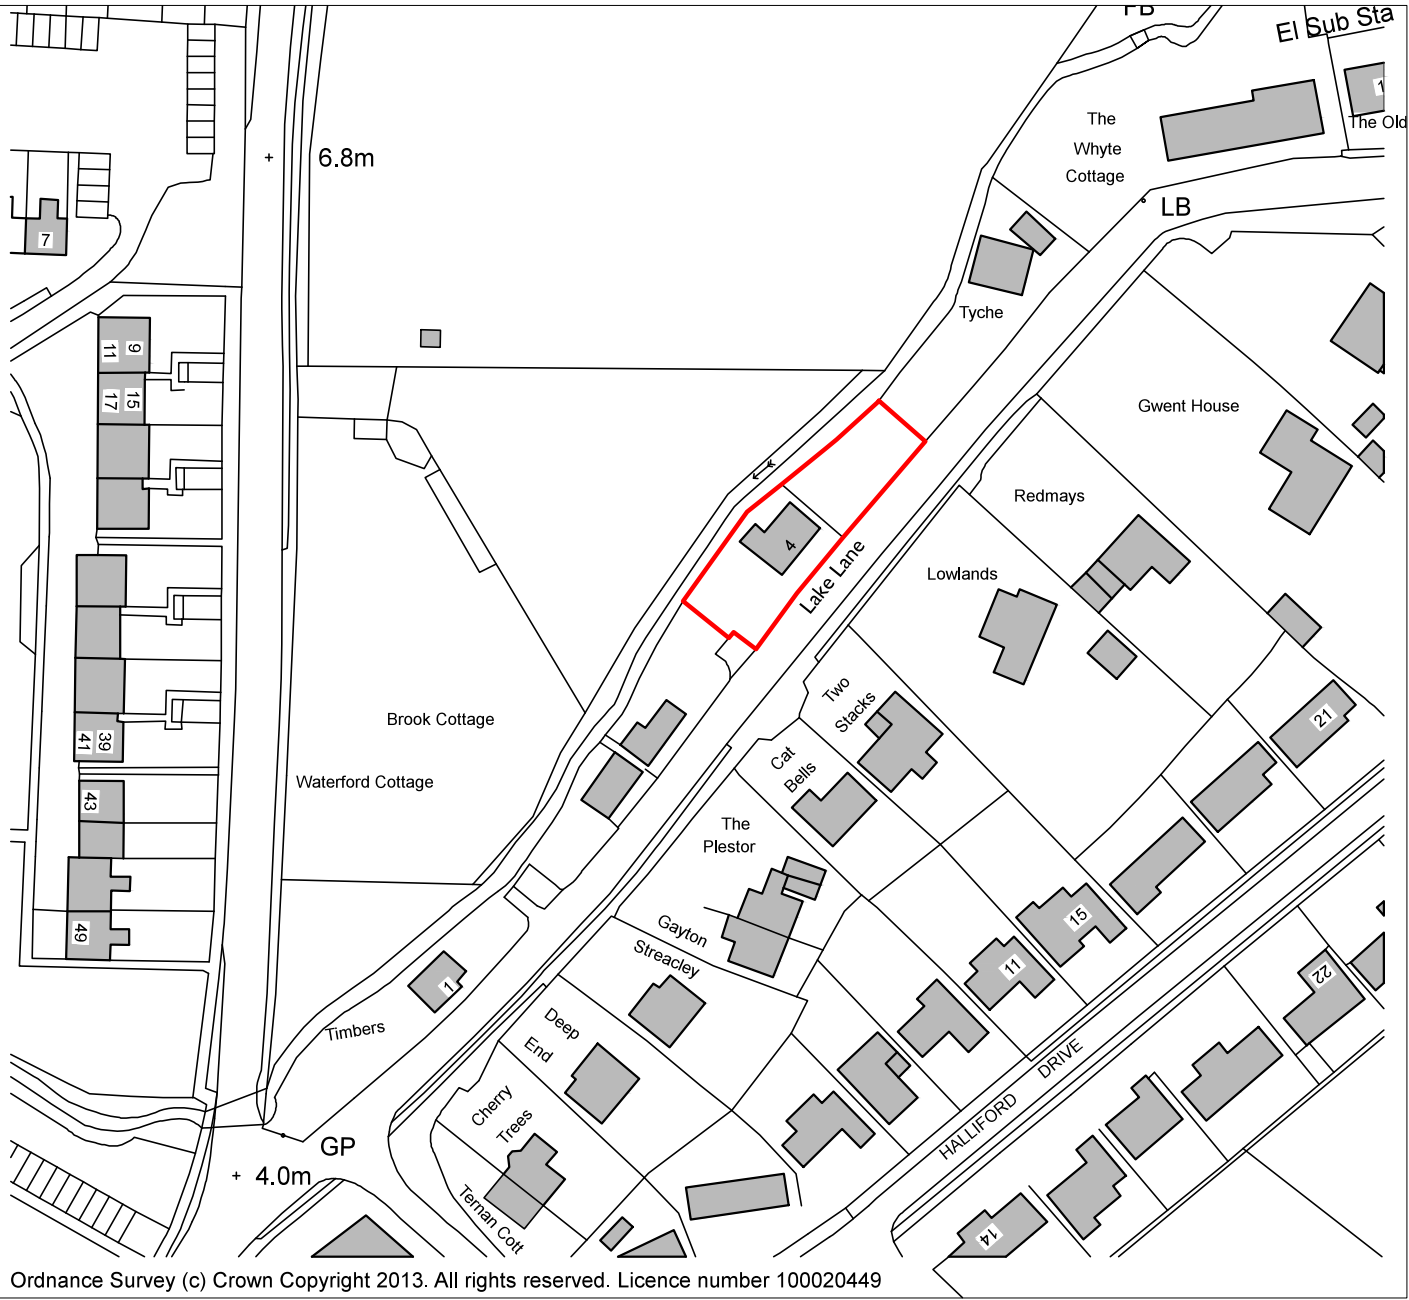

01 PROPOSED LOCATION PLAN

02 BLOCK PLAN

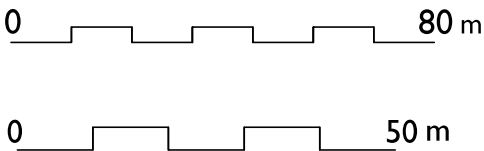

Status:	Preliminary
Scale:	1:1250 & 1:500 @ A3
NOTE: This drawing is to be scaled for planning purposes only	

Drawing:	Location & Block Plan
Dwg No:	052-D-00
Date:	22 .06.2014

Project:	4 Lake Lane
Address:	4 Lake Lane, Barnham, West Sussex
Client:	Joanne Lee and Bill Hislop

obarchitecture

Suite 5, Talbot House
34 Staple Gardens,
Winchester
Hampshire, SO23 8SR
t: 01962 865344
e: info@obarchitecture.co.uk
w: www.obarchitecture.co.uk