


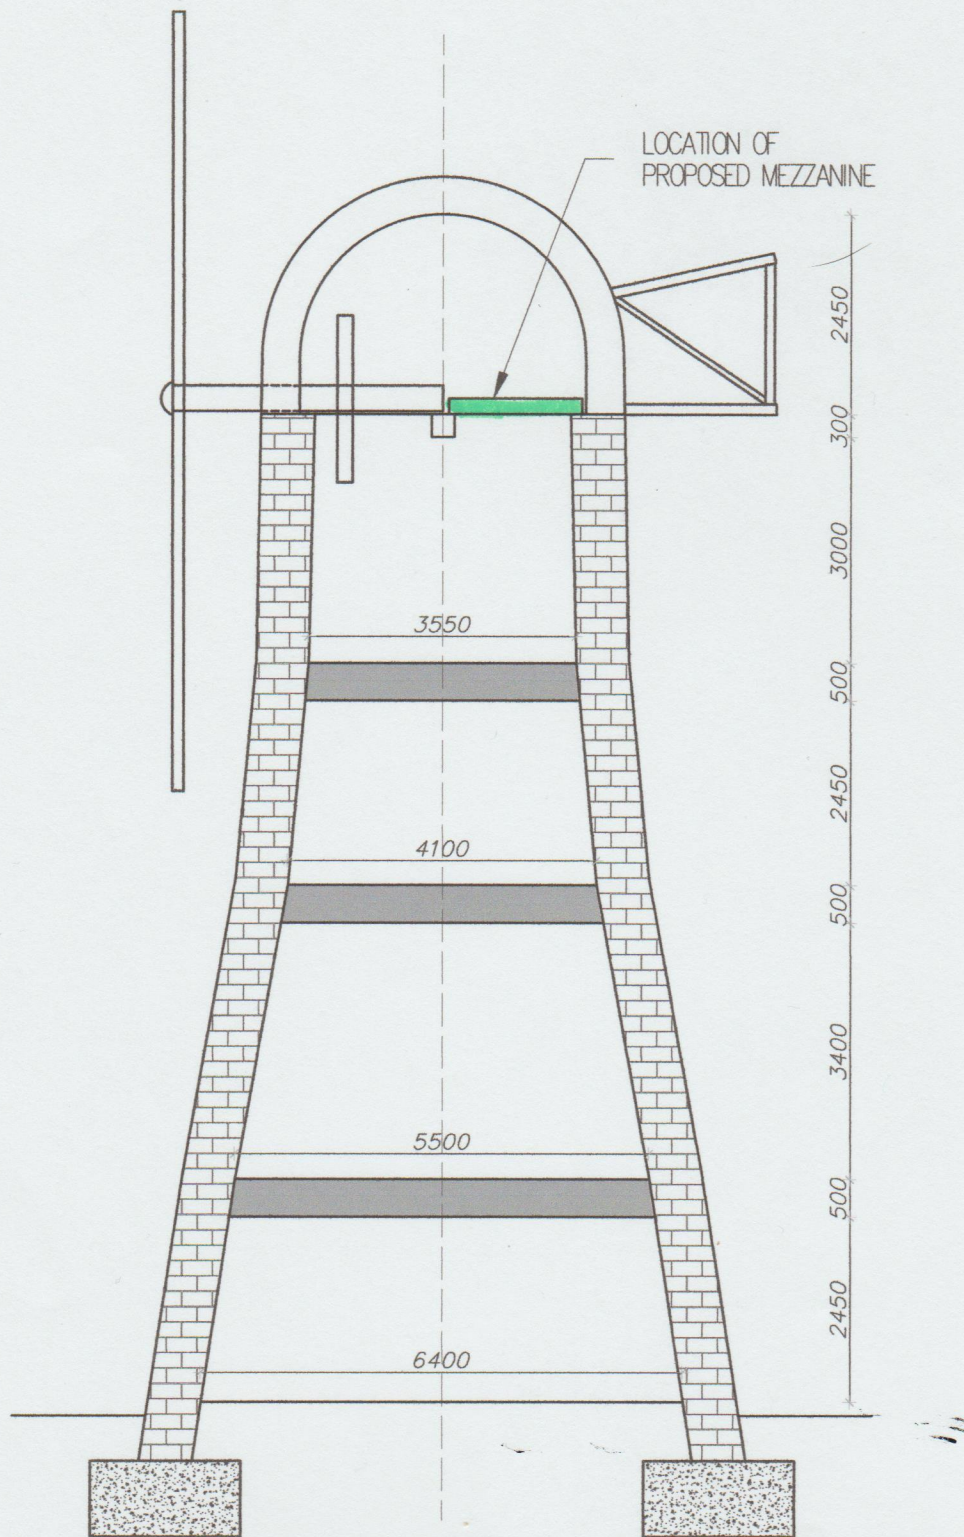

ALL DIMENSIONS
APPROXIMATE

Archibald Shaw

Consulting Civil & Structural Engineers
One Little London, Chichester, West Sussex PO19 1PP
Telephone: 01243 786471 Facsimile: 01243 779346
mail@archibaldshaw.co.uk www.archibaldshaw.co.uk

CLIENT

Stewart Pritchard

PROJECT

Barnham Windmill - Proposed Mezzanine
Indicative Section

DRAWN BY

PL

CHECKED BY

JL

DESIGNED BY

JL

SCALE @ A4

1:20

DATE

JUN 2017

STATUS

PRELIMINARY

JOB NO.

28975

DRAWING NO.

1

REVISION