


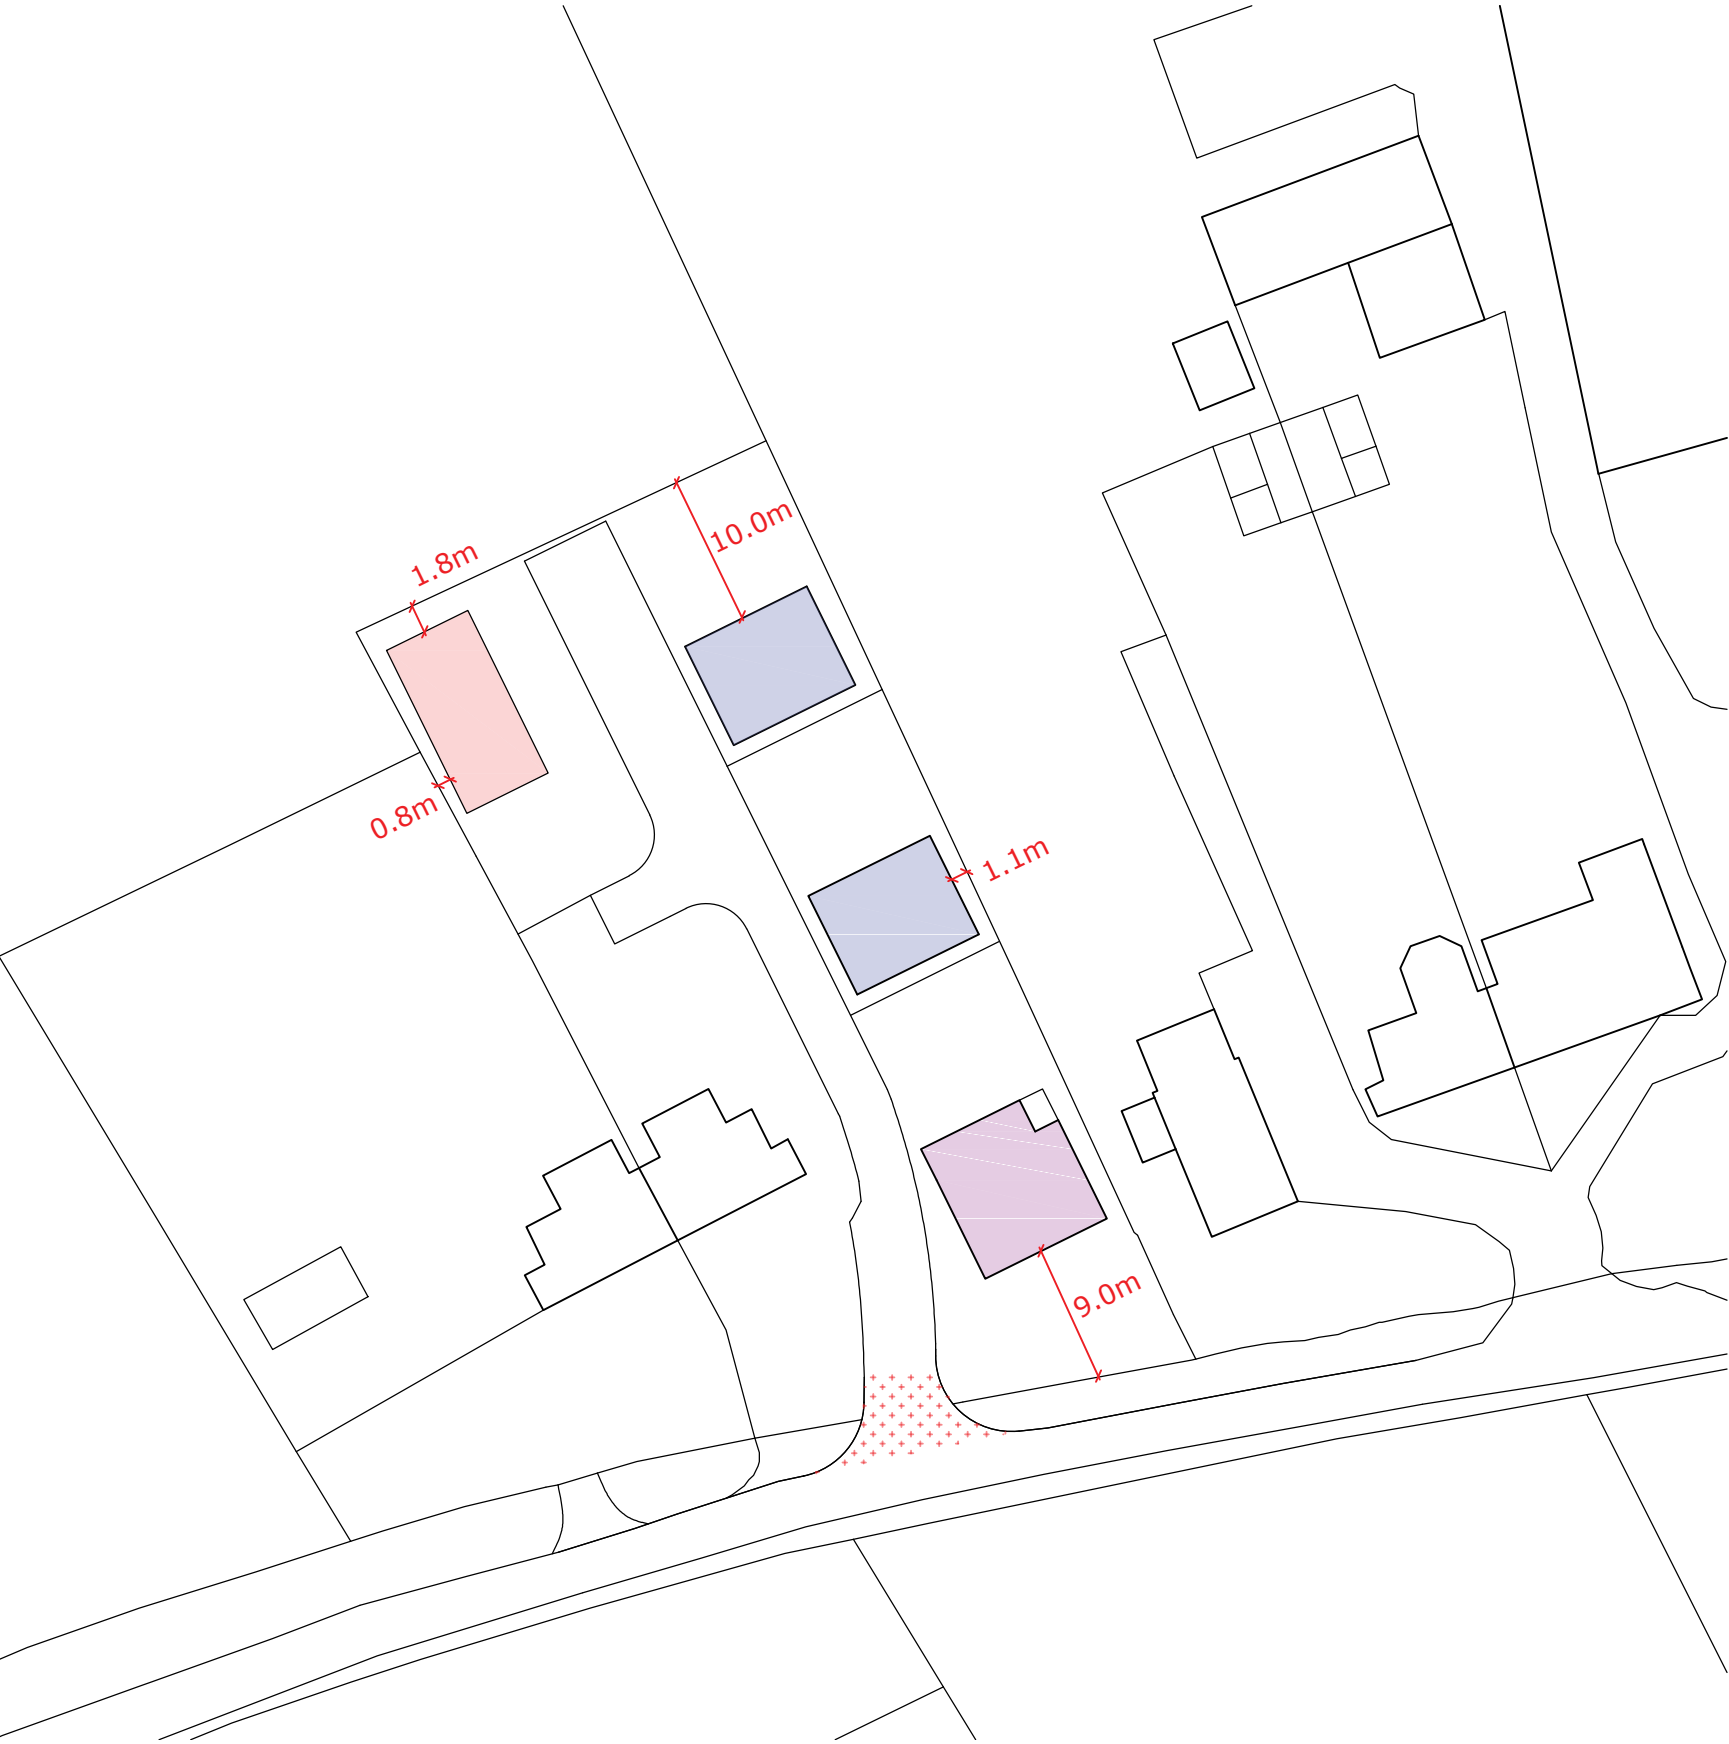

-  2 No 3 bed houses
-  1 No 4 bed house
-  garage
-  proposed access

*proposed block plan*

*1:500@A3*

bis design

01243 850411 07887 777085 ben@bisdesign.co.uk www.bisdesign.co.uk

1088/DPA03

Land Adjacent 37 Hill Lane

revision 01