



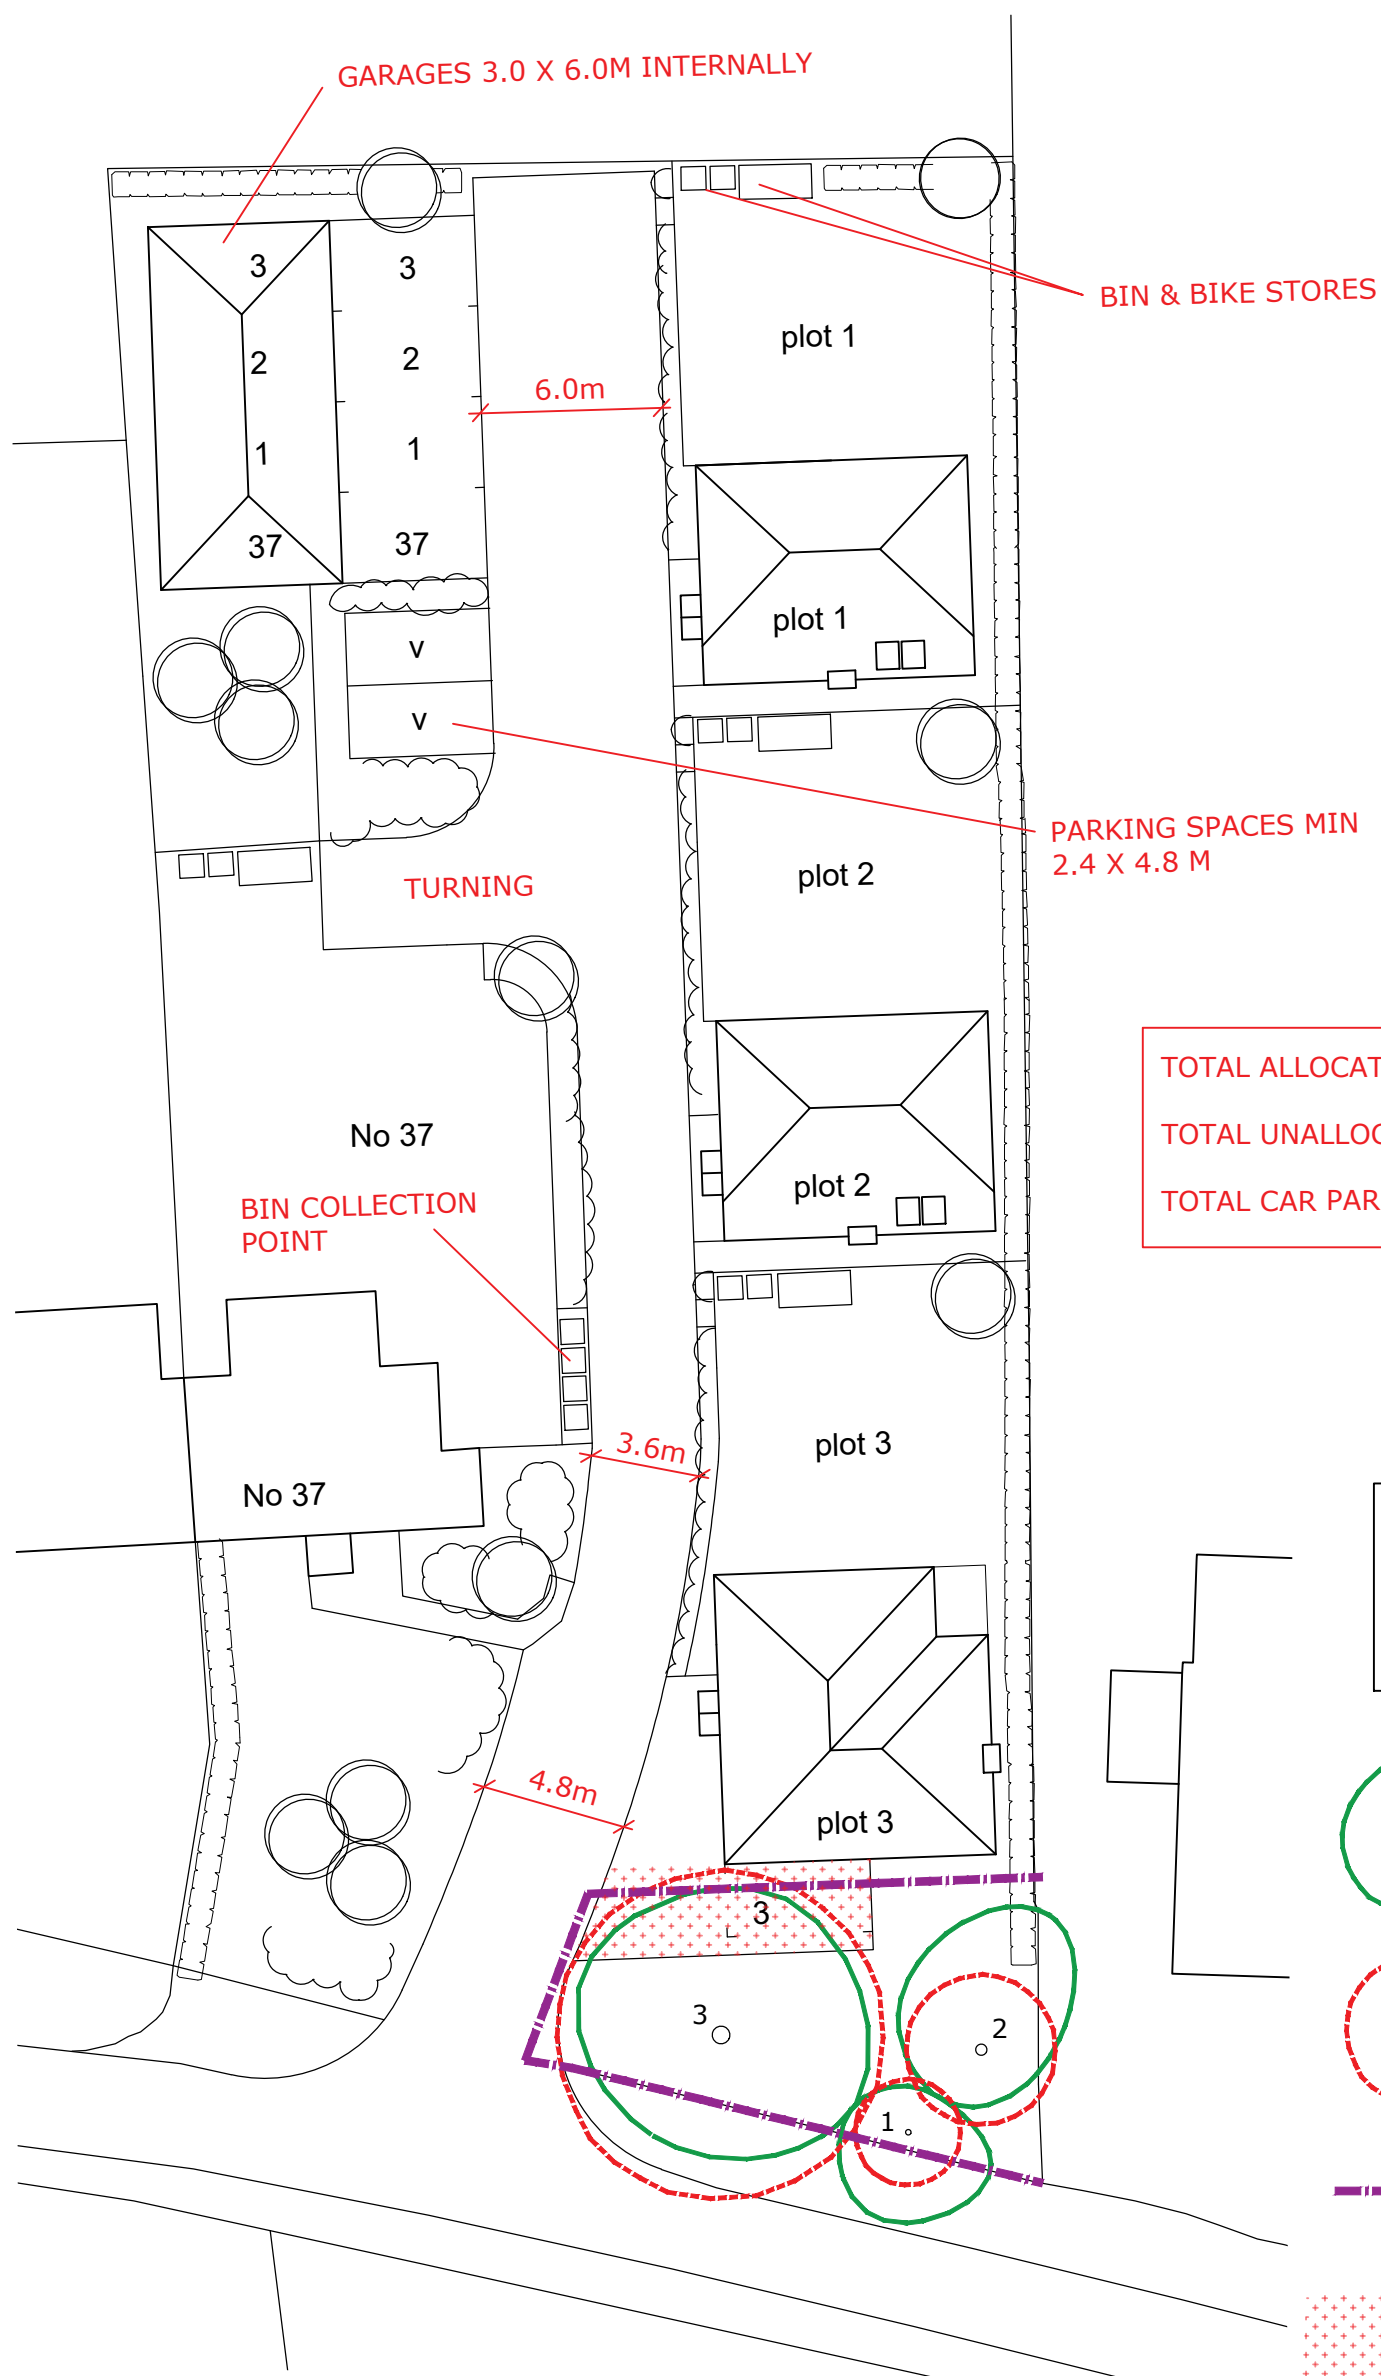


TOTAL ALLOCATED SPACES - 9 (INCLUDING GARAGING)
TOTAL UNALLOCATED SPACES - 2 (VISITOR)
TOTAL CAR PARKING SPACES 11

Tree List								
Ref.No	Name	Trunk Dia	North	South	East	West	Height	Trunks
1	CHERRY	150	1.5	3	3	2	7	1
2	CHERRY	200	5	2	2	3	8	2
3	PINE	450	5	4	5	5	10	1

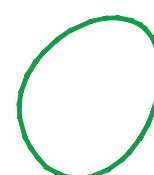

EXTENT OF CANOPY

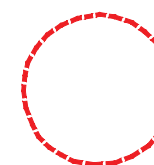

ROOT PROTECTION ZONE



TEMPORARY PROTECTIVE BARRIERS



HAND DIG ZONE

site plan showing tree survey / preliminary protection plan and highways information

1:250@A3

bis design

01243 850411 07887 777085 ben@bisdesign.co.uk www.bisdesign.co.uk

1088/DPA10

Land Adjacent 37 Hill Lane
revision 01