


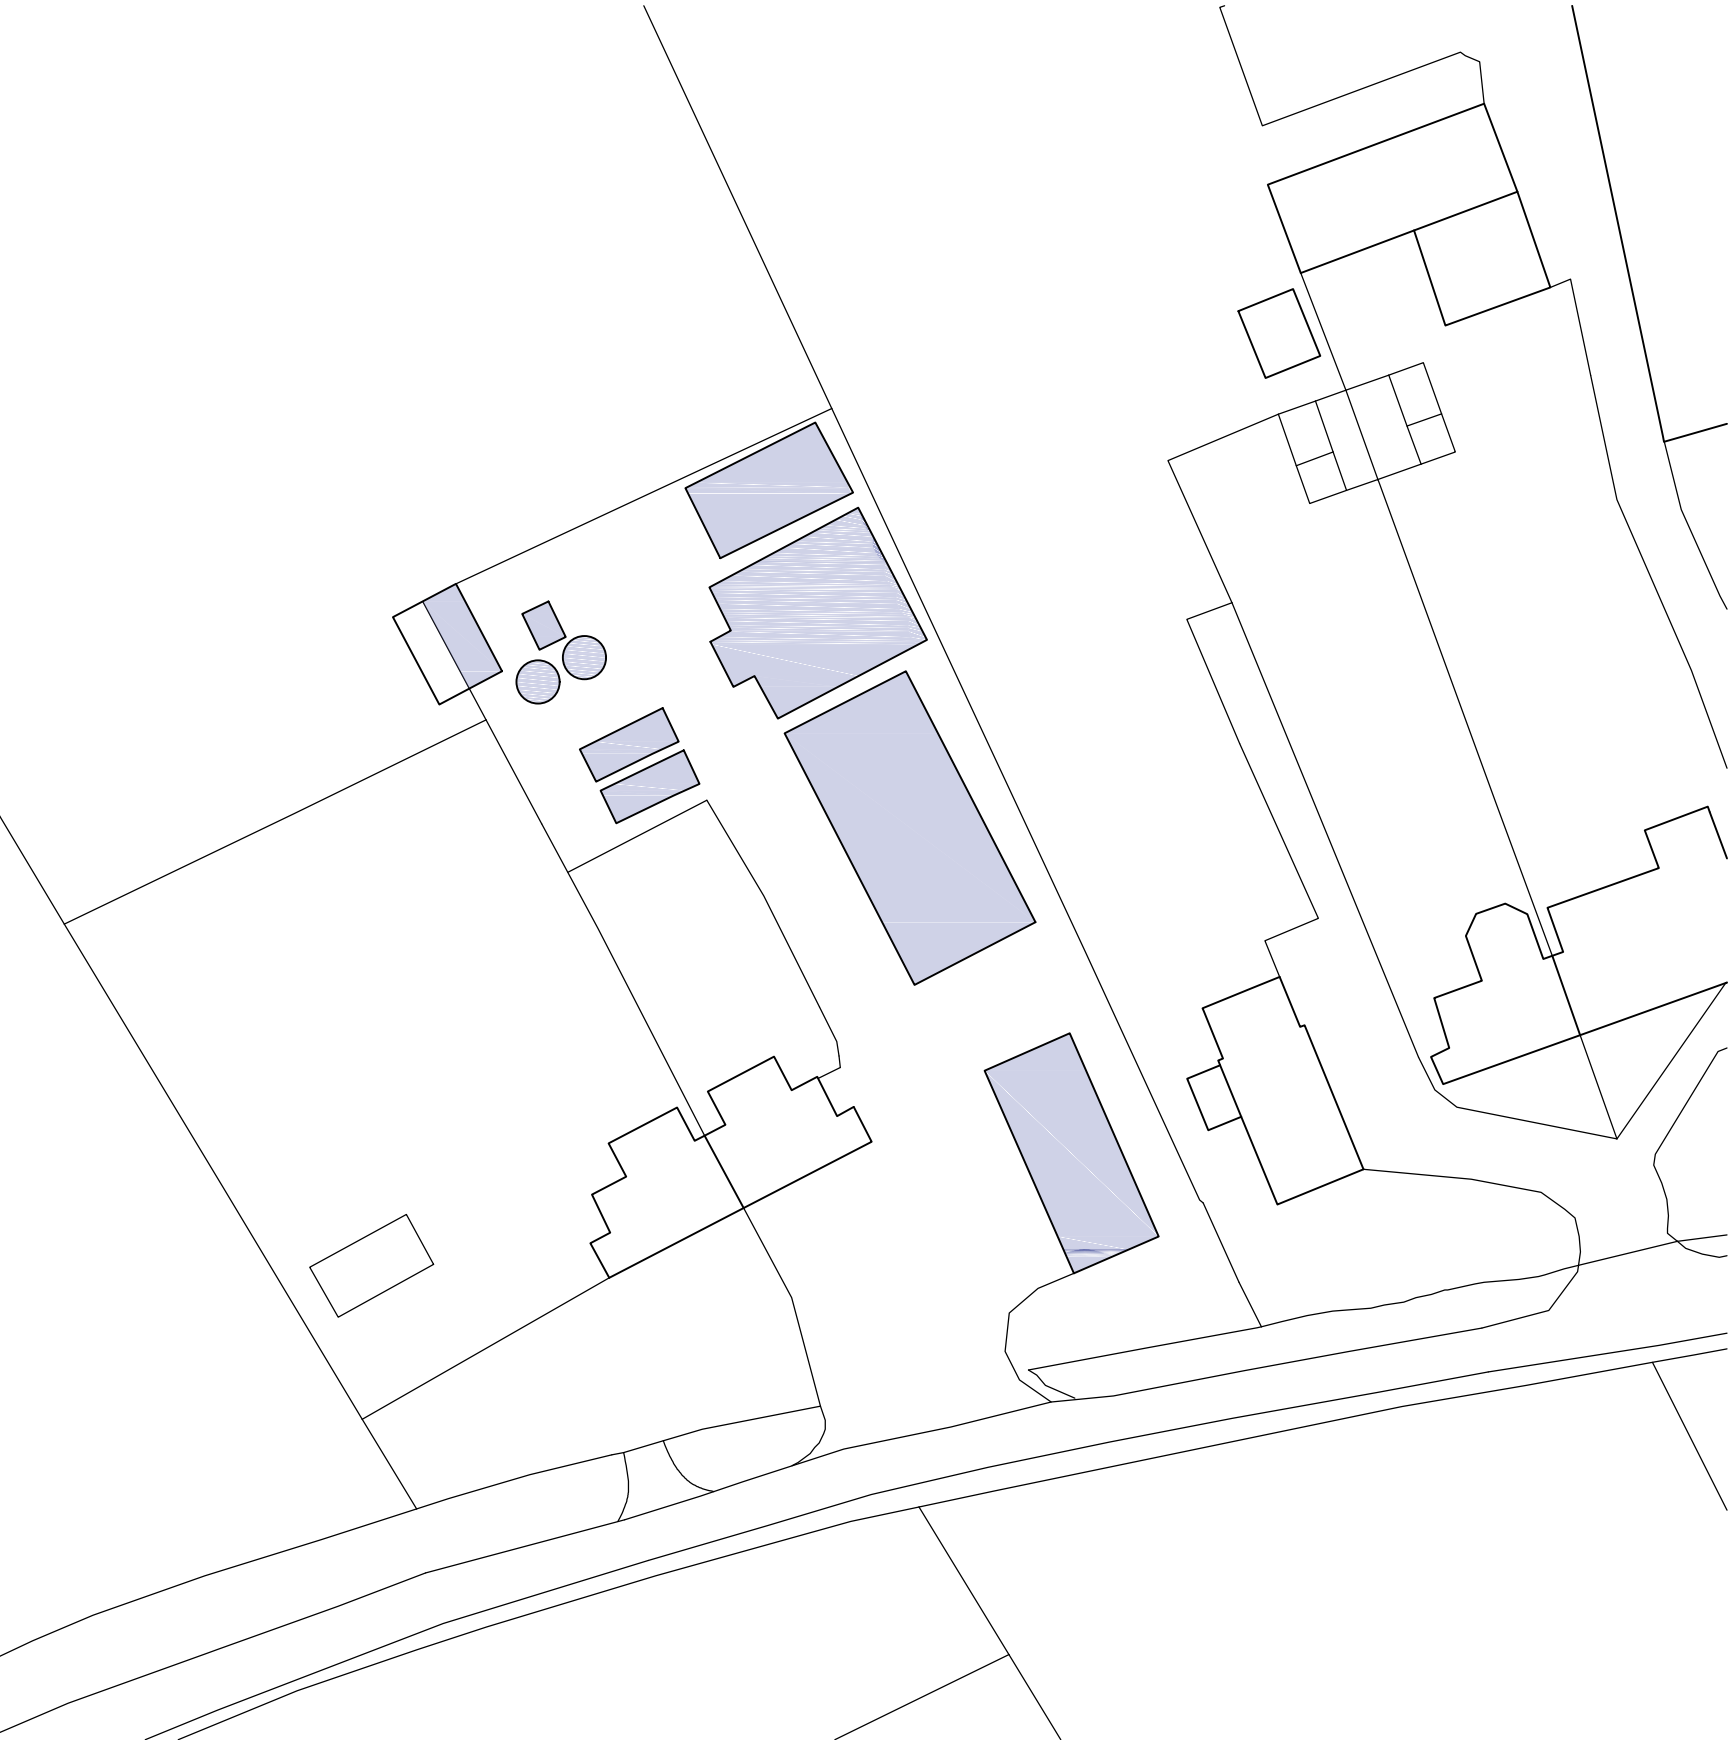

*existing buildings for demolition*

*existing block plan*

*1:500@A3*

bis design

01243 850411 07887 777085 ben@bisdesign.co.uk www.bisdesign.co.uk

1088/DPA02

Land Adjacent 37 Hill Lane

revision 01