


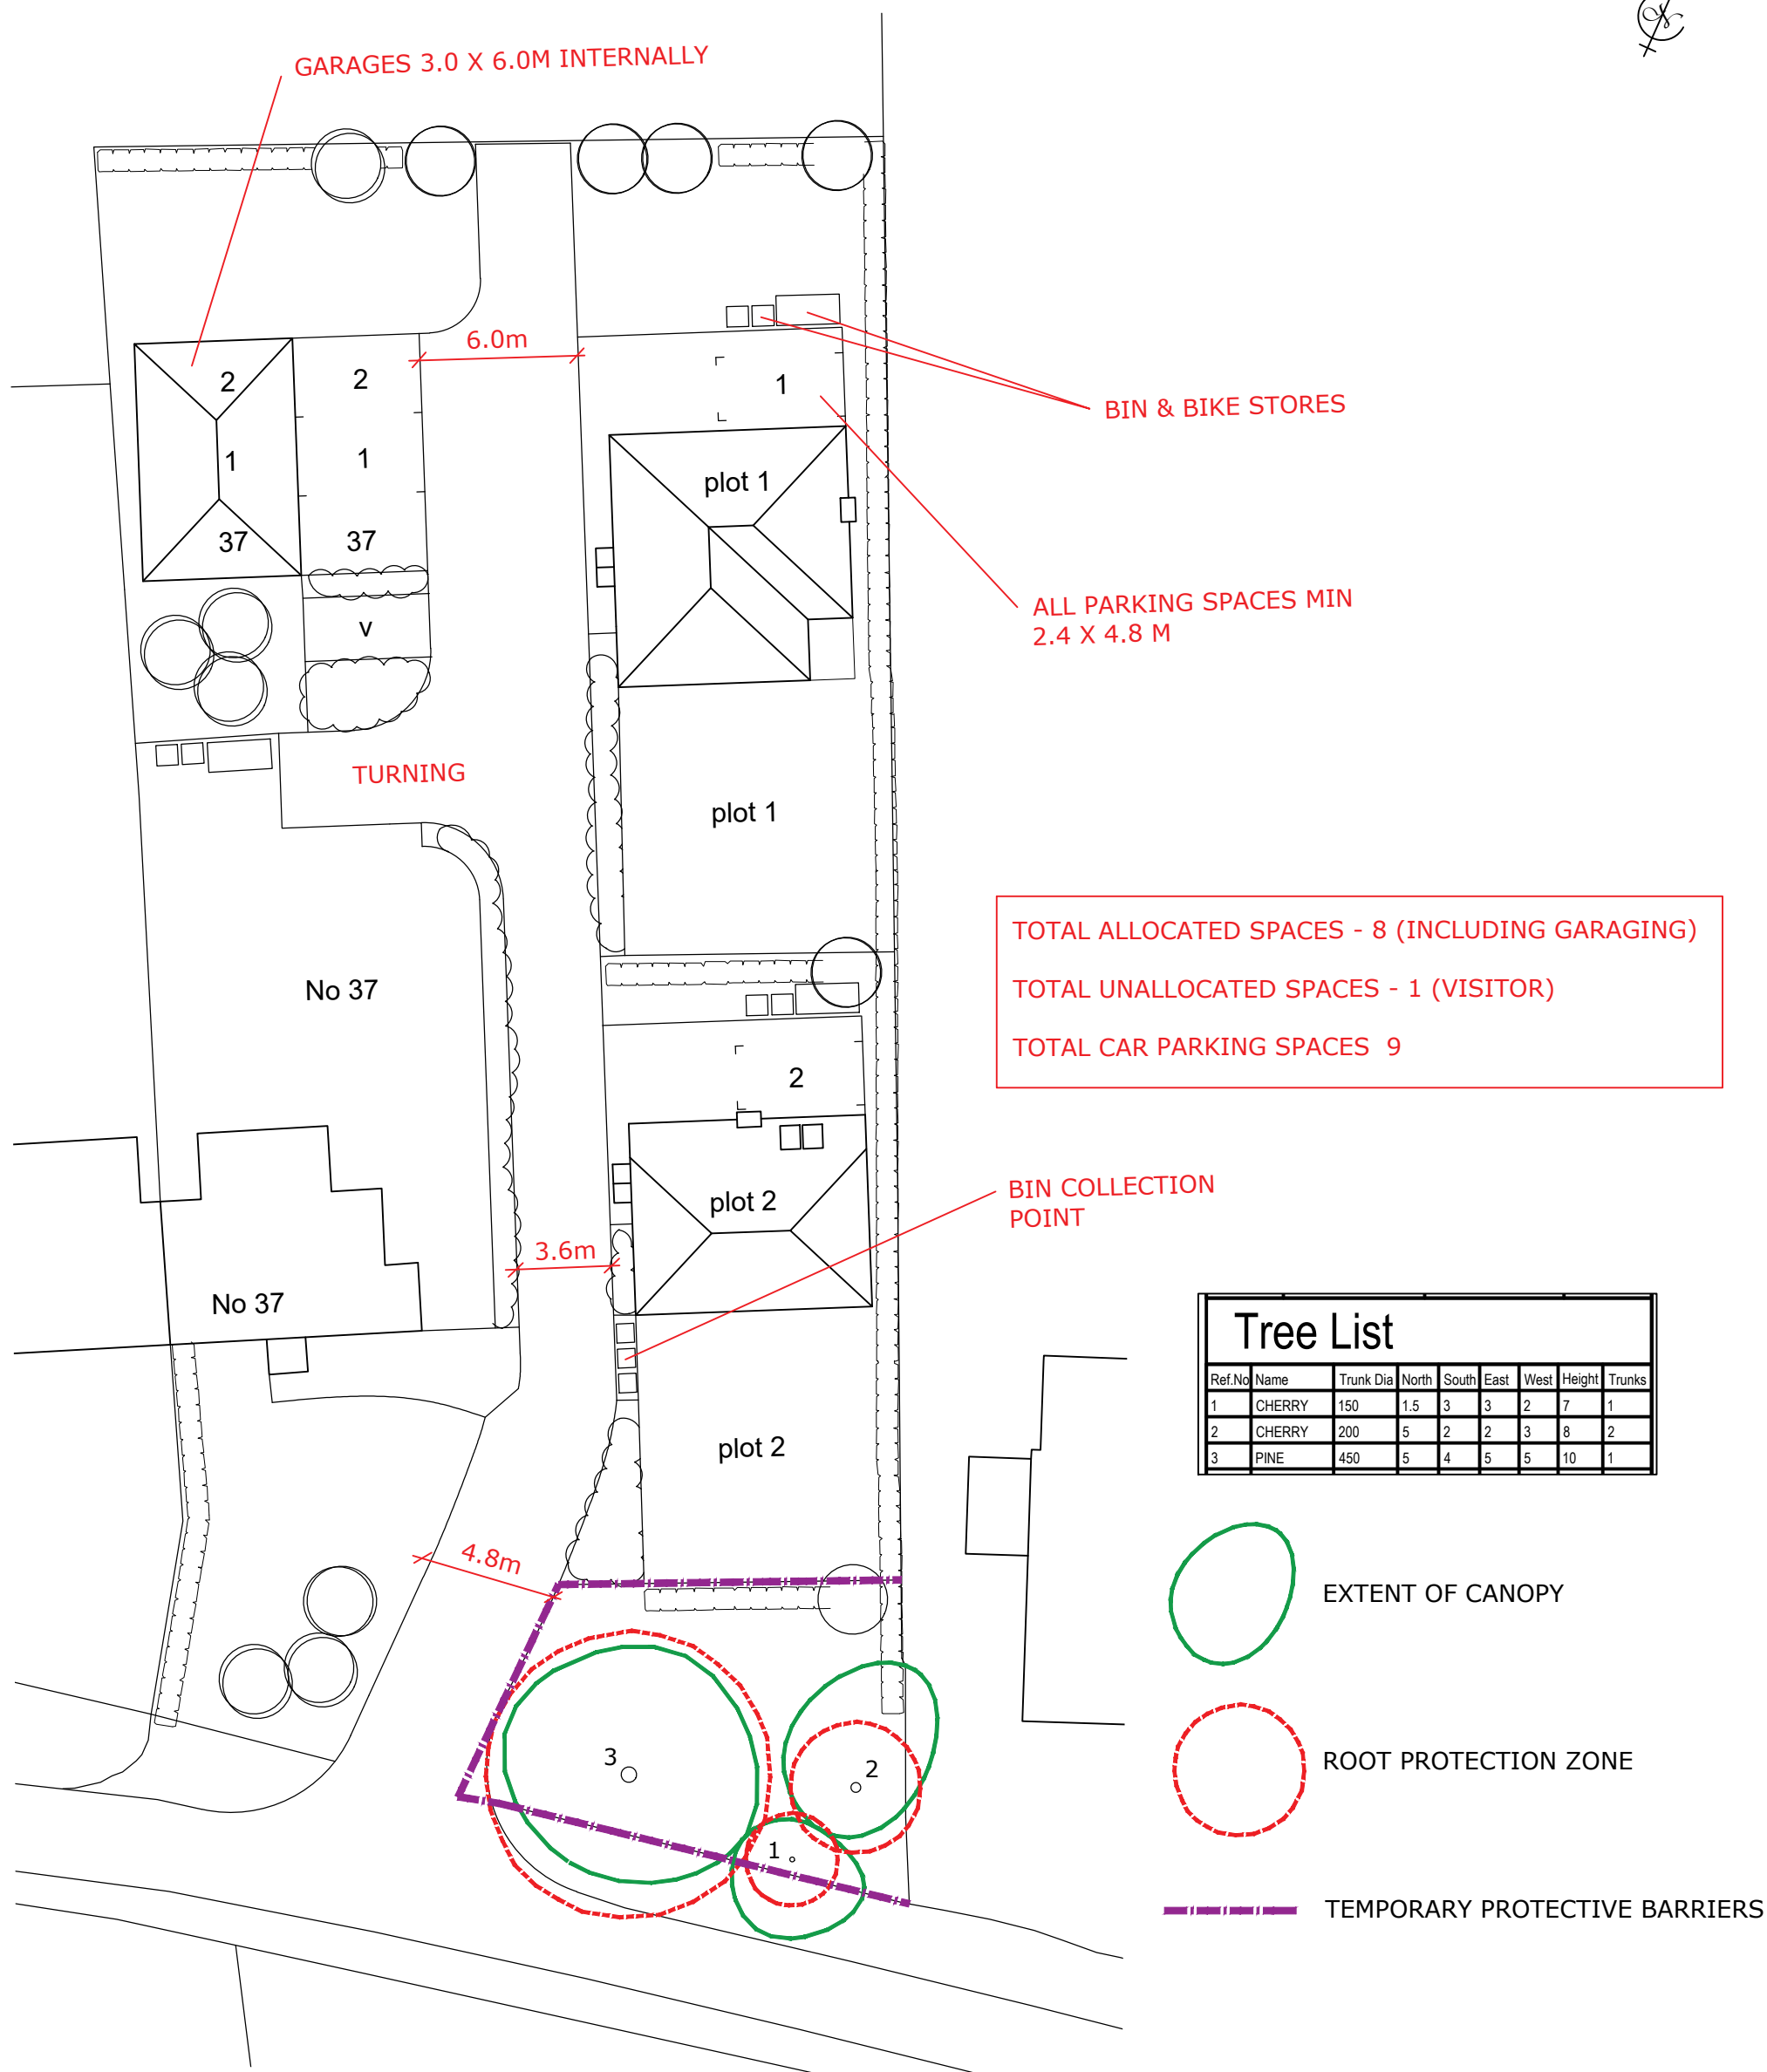

site plan showing tree survey / preliminary protection plan and highways information

1:250@A3

bis design

01243 850411 07887 777085 ben@bisdesign.co.uk www.bisdesign.co.uk

1088/DPA10

Land Adjacent 37 Hill Lane
revision 02