




PROPOSED REAR (SOUTH) ELEVATION

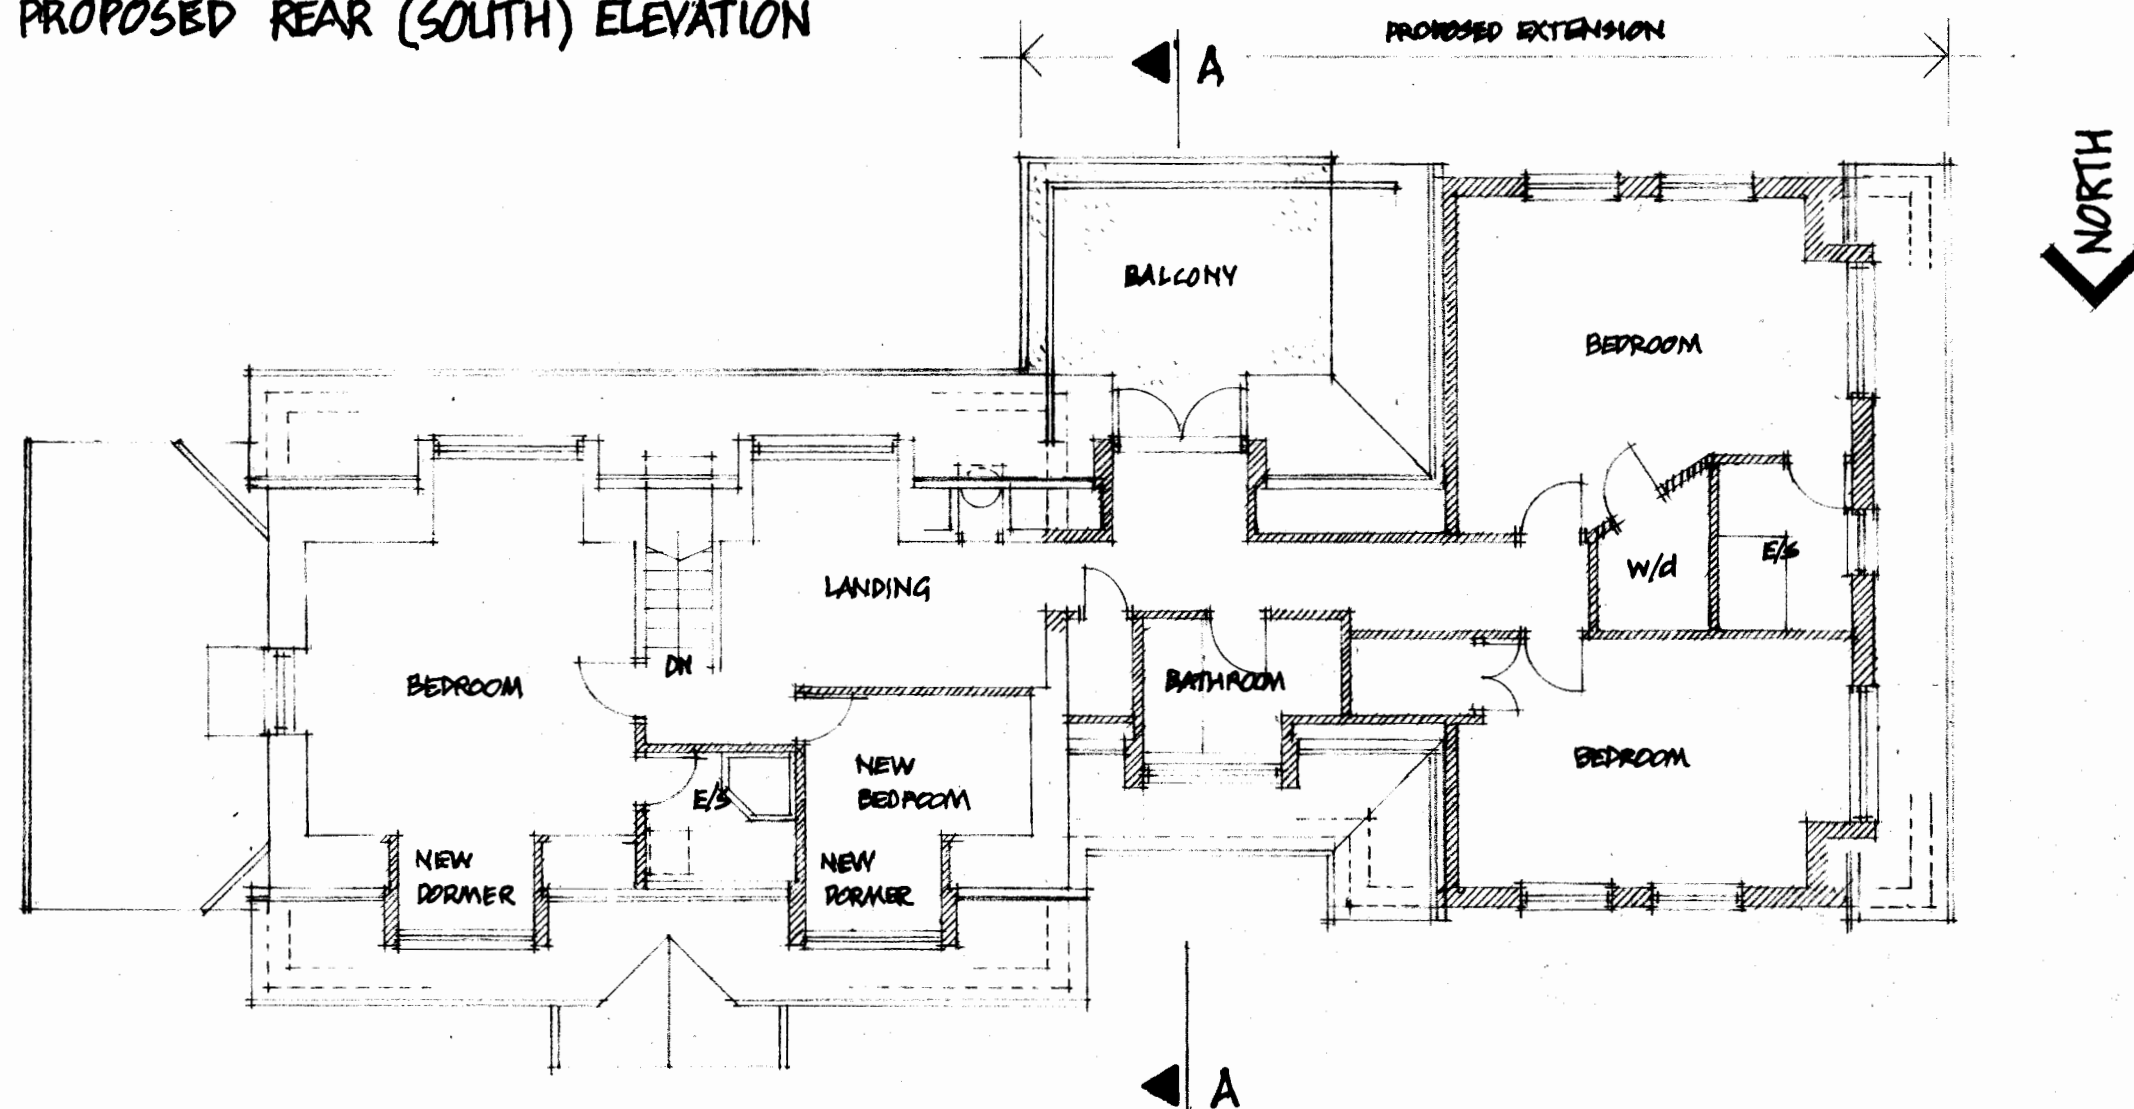

PROPOSED FIRST FLOOR PLAN - 1:100

0m 0.5 1 2 3 4 5 6 7m

PROPOSED EXTENSION TO COX'S FARM
LAKE LANE BARNHAM BOGNOR REGIS
WEST SUSSEX PO22 0AJ

ALAN BAKER ASSOCIATES

ARCHITECTS SURVEYORS PLANNING CONSULTANTS

BEACH HOUSE 38 DAVENPORT ROAD
BOGNOR REGIS WEST SUSSEX PO22 7JS
TELEPHONE 01243 840481 mob 07802 728049

DATE DRAWN SCALE NUMBER

APRIL 2019 W 1:100 1828.06

COPYRIGHT OF THIS DRAWING REMAINS THE PROPERTY OF ALAN BAKER ASSOCIATES