


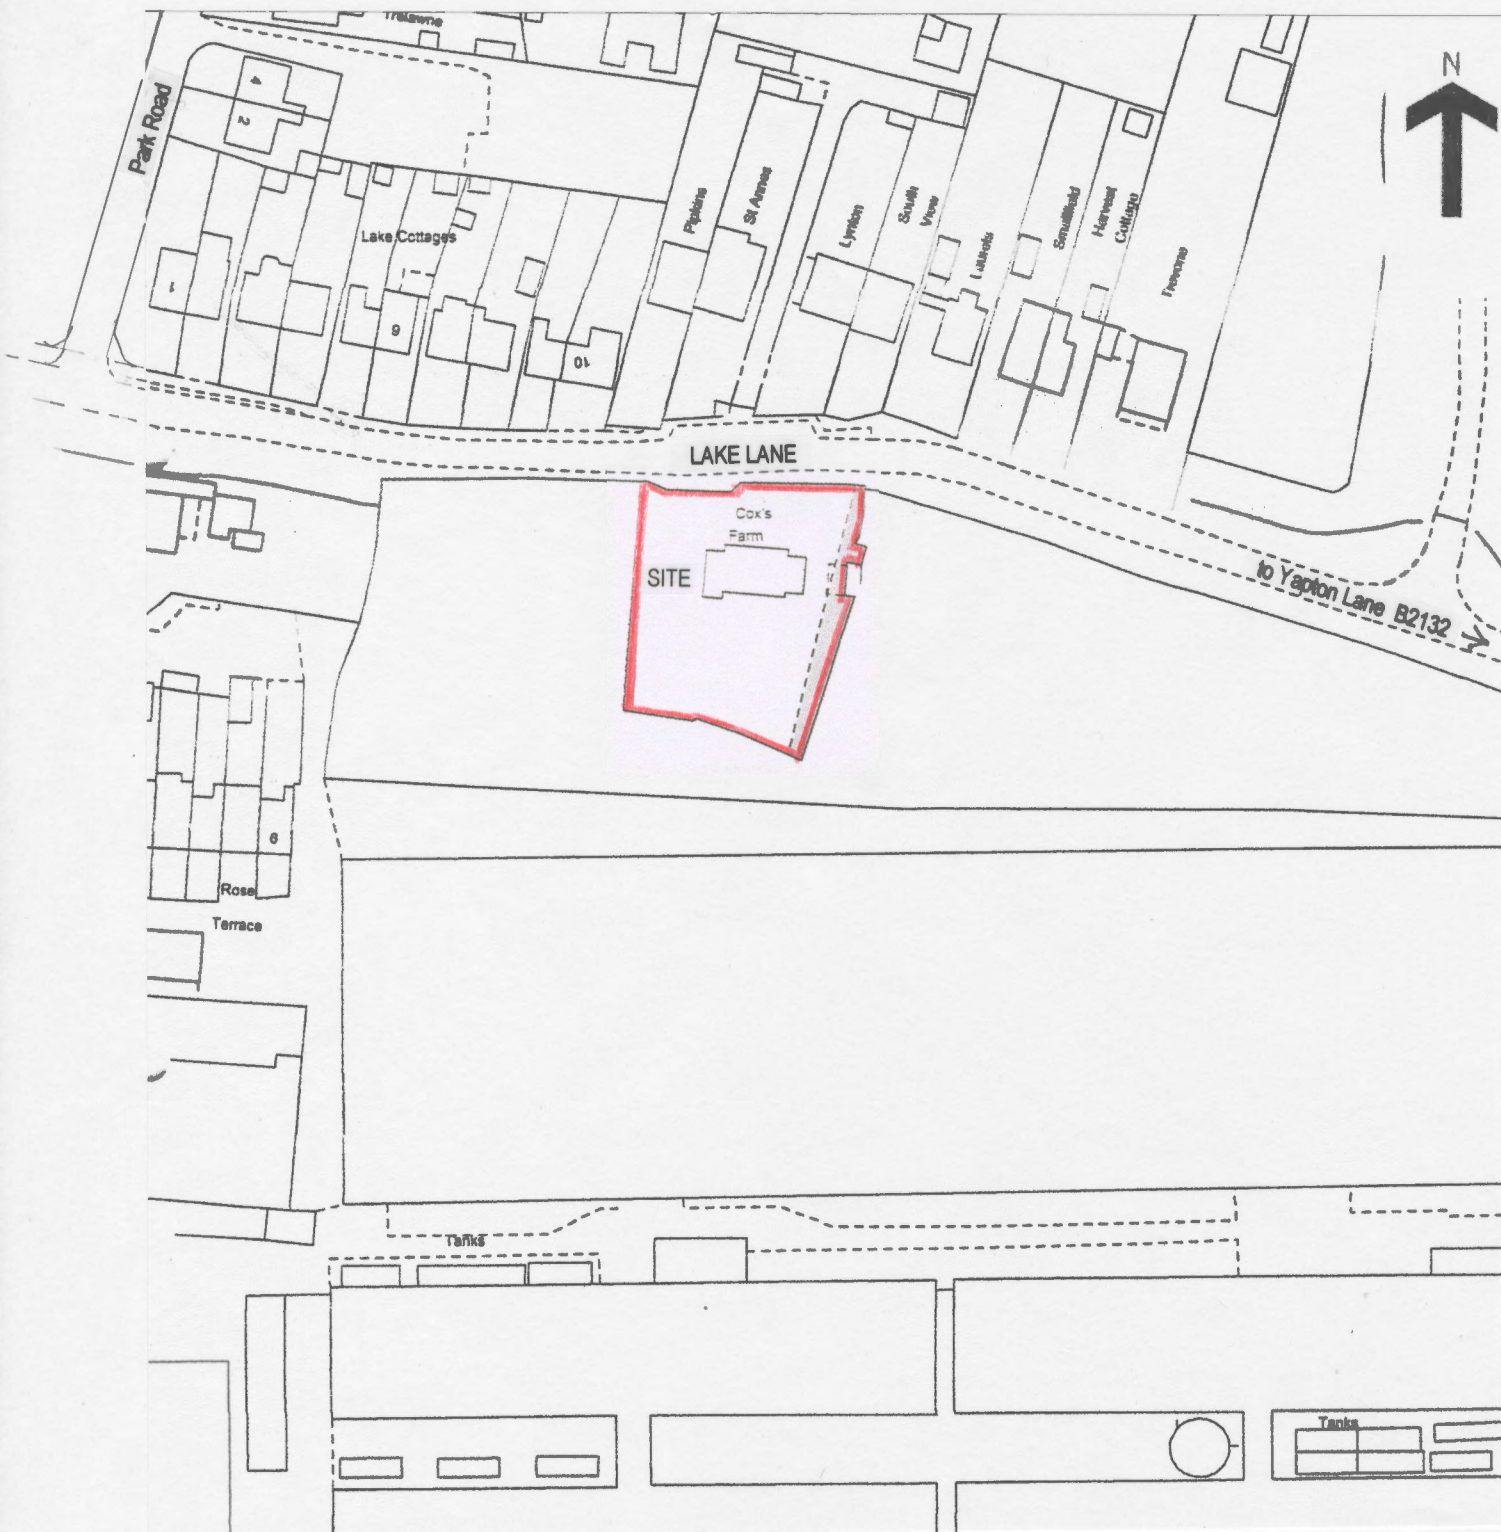

LOCATION PLAN scale 1:1250

**PROPOSED EXTENSION TO COX'S FARM
LAKE LANE BARNHAM BOGNOR REGIS
WEST SUSSEX PO22 0AJ**

1828.10