
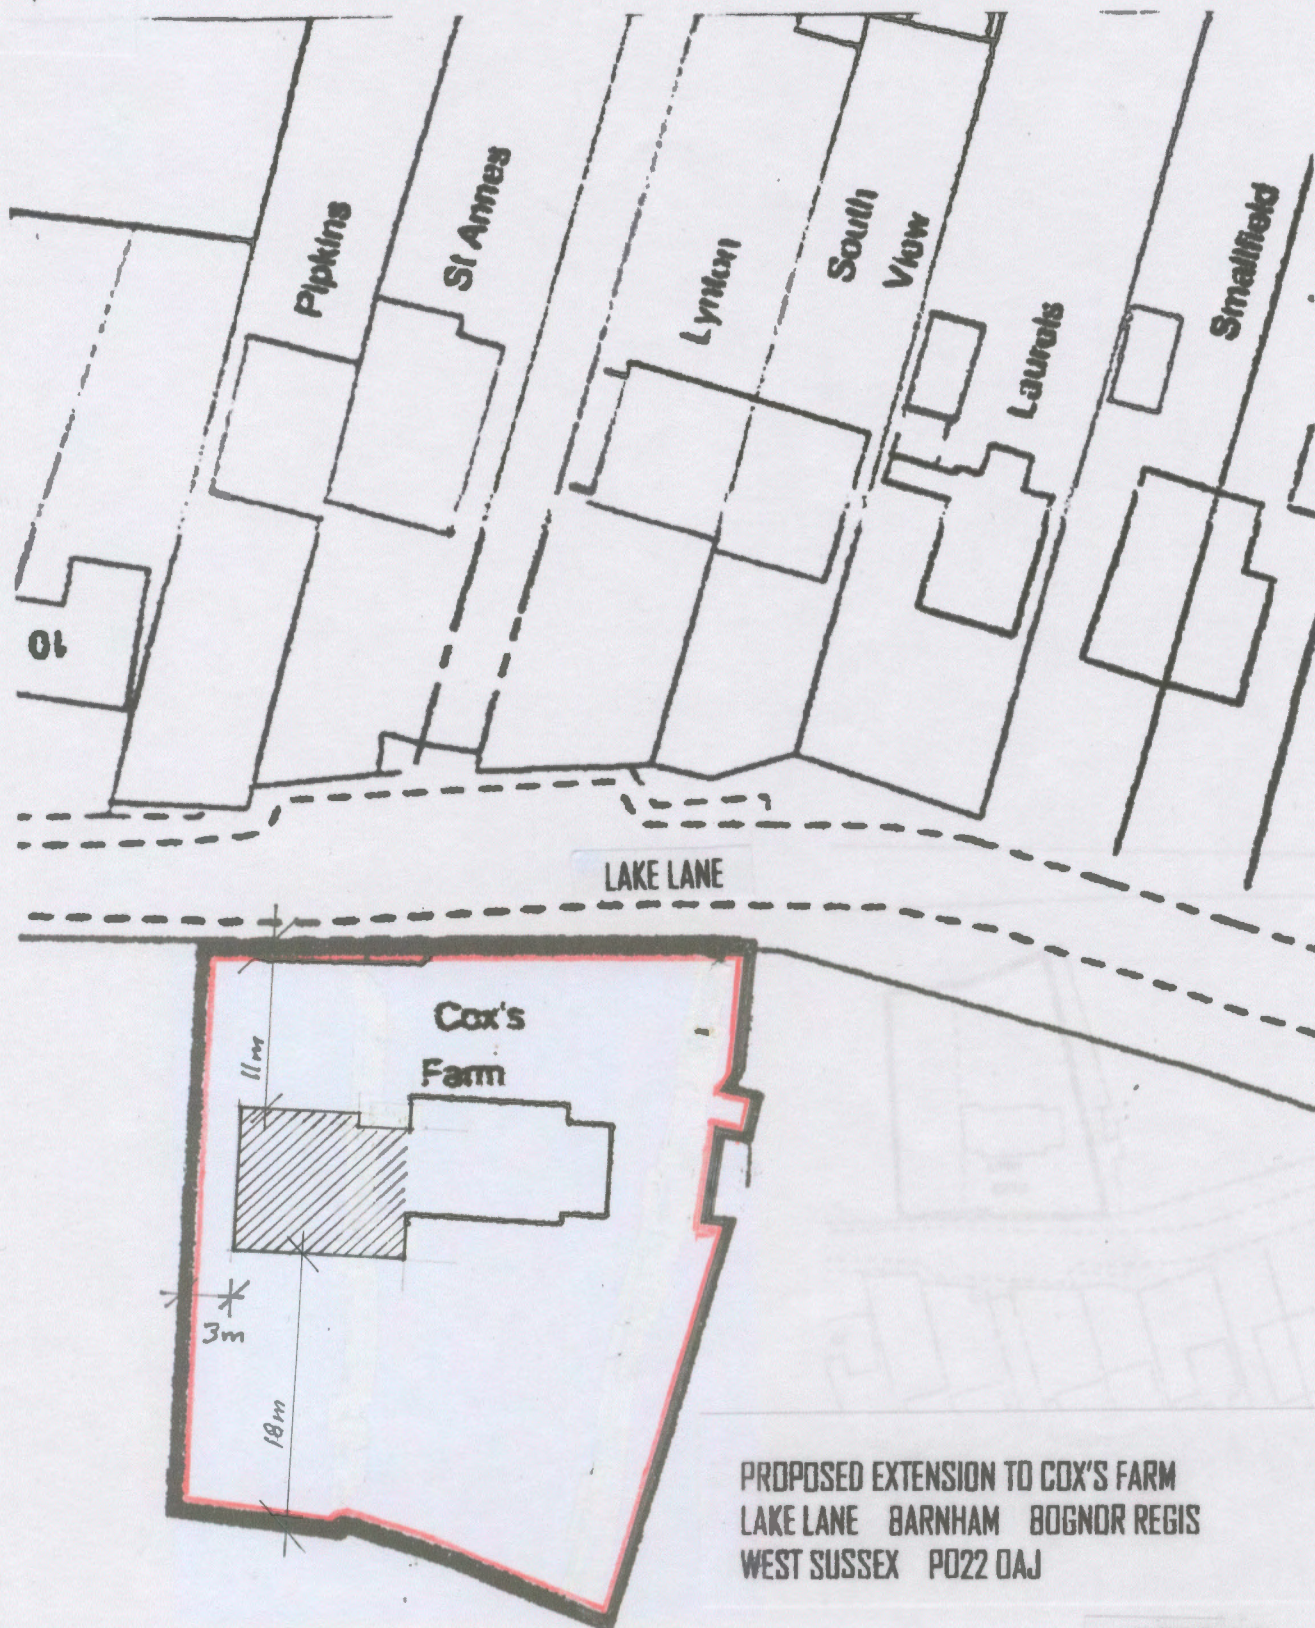


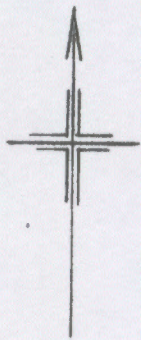

PROPOSED EXTENSION TO COX'S FARM
LAKE LANE BARNHAM BOGNOR REGIS
WEST SUSSEX PO22 0AJ

1828.09 A

BLOCK PLAN scale 1:500