


NORTH POINT

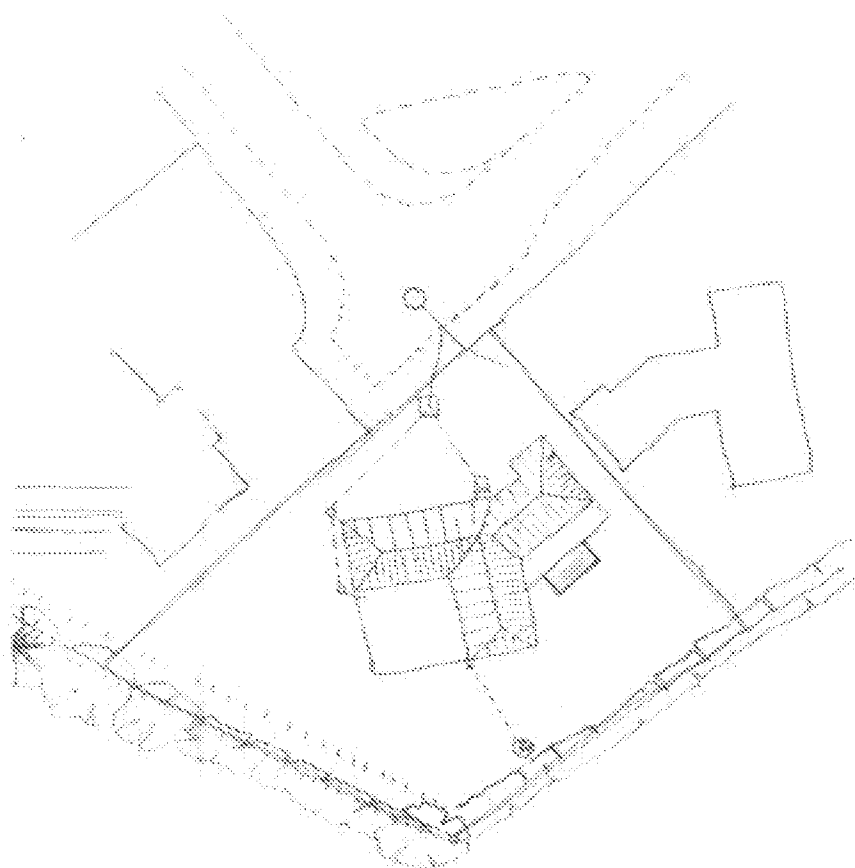

BLOCK PLAN

REVISION

B.C. Building Consultants Limited



8 HALLIFORD DRIVE BARNHAM SUSSEX

SCALE 1:500.

DATE 22.07.2010.

DRG. NO. 3217/1

This drawing is the copyright of B.C. Building Consultants Limited. Written consent must be obtained before this drawing is copied or used for any purpose other than the one for which it was supplied. The contractor should check all dimensions on site. No dimensions are to be copied from this drawing. It is the contractor's responsibility to ensure that all works are in compliance with the current requirements of the statutory regulations.