




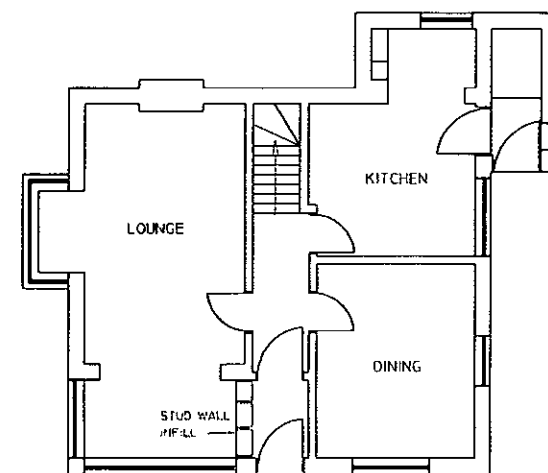

EXISTING GROUND FLOOR

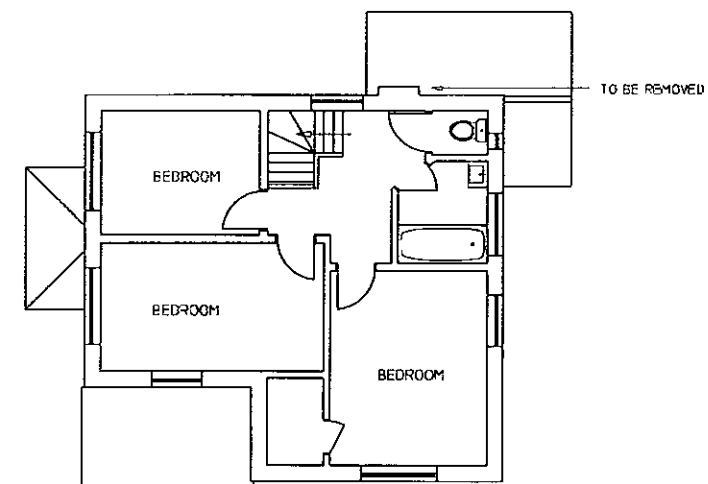

EXISTING FIRST FLOOR

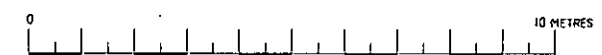

TECHNICAL DRAWINGS LTD 42 SEA LANE EAST PRESTON WEST SUSSEX, BN16 1NE WWW.TECHNICALDRAWINGSLTD.CO.UK JUNE@TECHNICALDRAWINGSLTD.CO.UK 01903 778890	CLIENT: MR & MRS LAVINGTON WATERMEAD YAPTON ROAD BARNHAM WEST SUSSEX PO22 0BO	JOB: SIDE AND REAR DOUBLE EXTENSION		DRAWING TITLE: EXISTING FLOOR LAYOUTS	REVISION:
		DATE: 24TH MAY 2010	SCALE: 1:100/A3		
				DRAWING NUM-BER: WAT-03-10	