



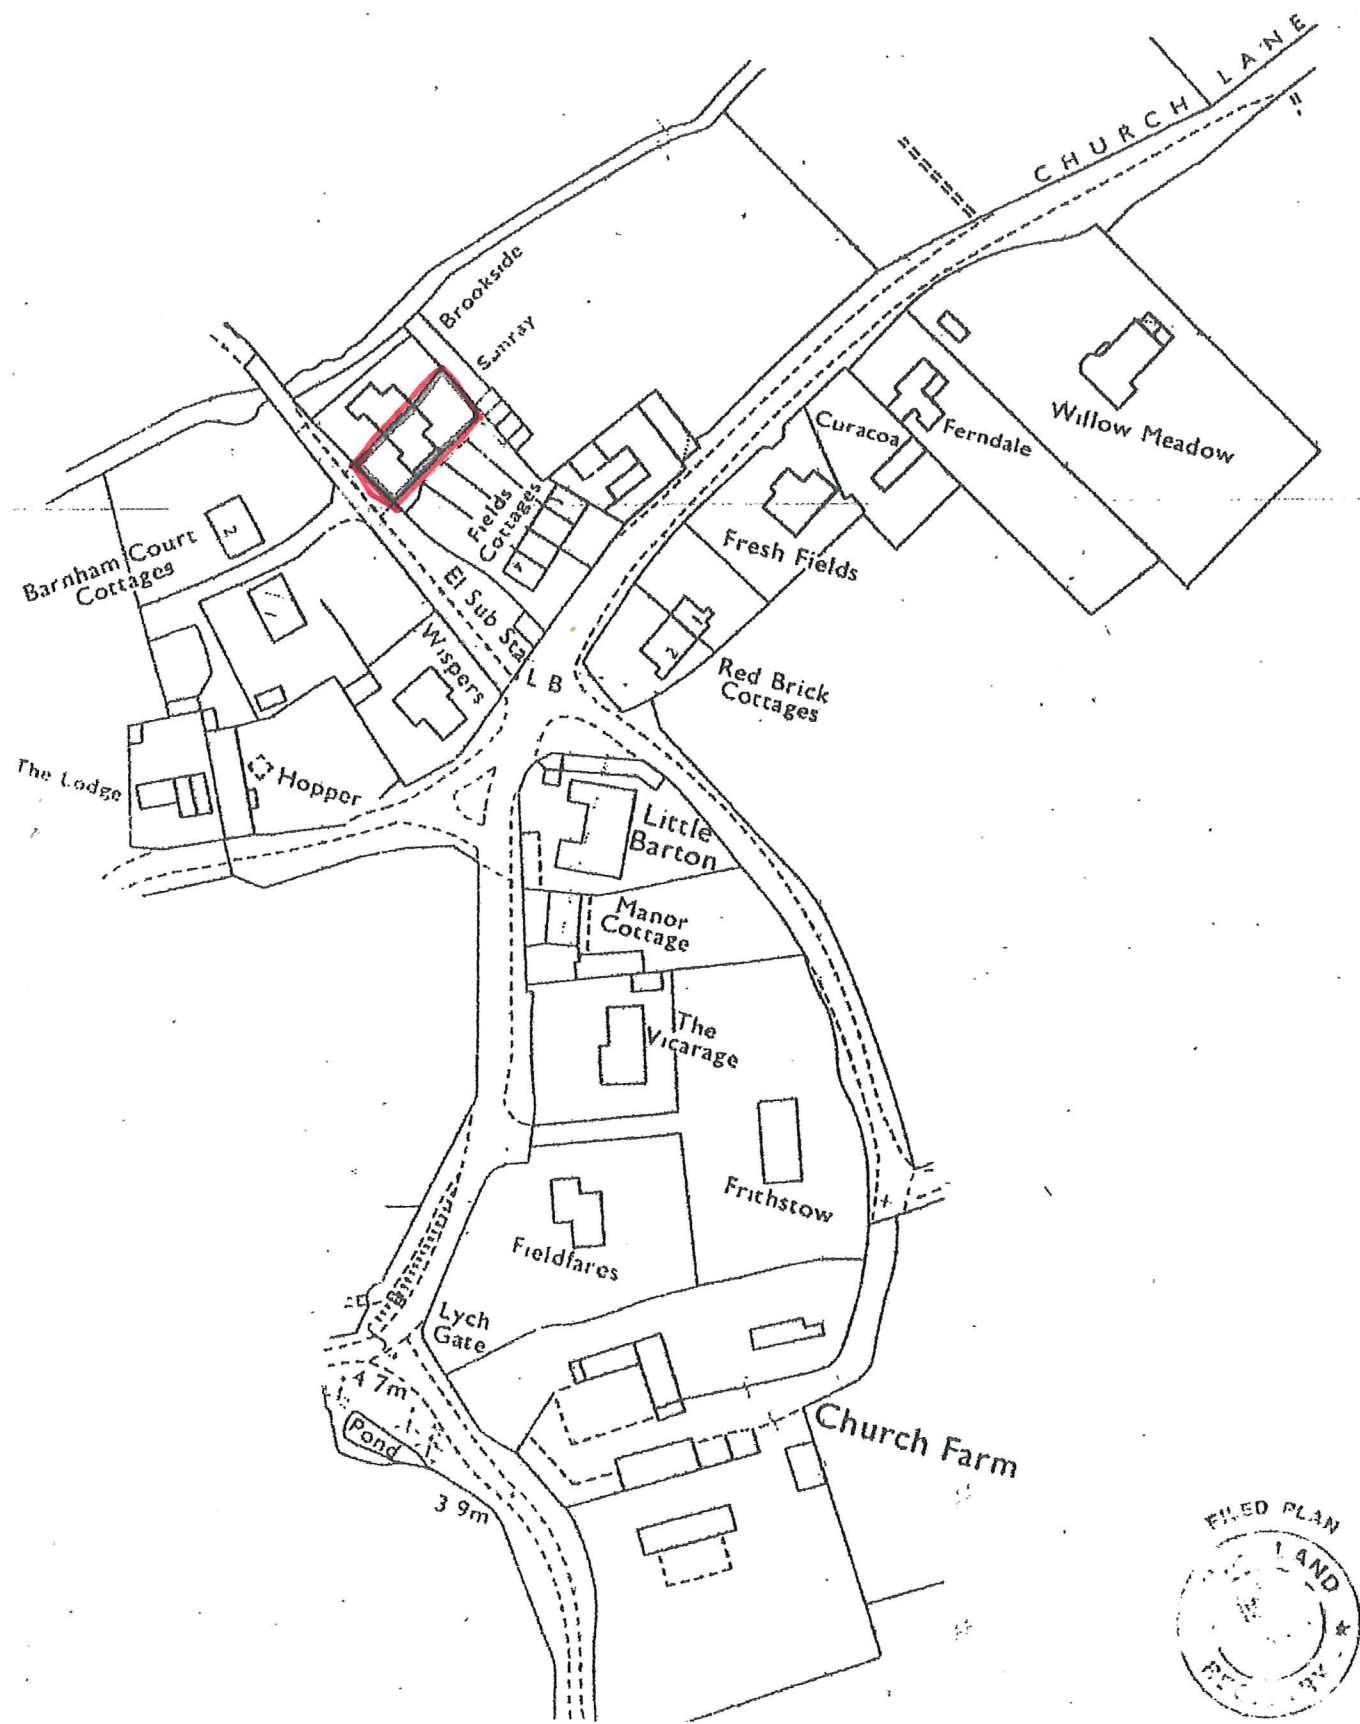

LOCATION PLAN

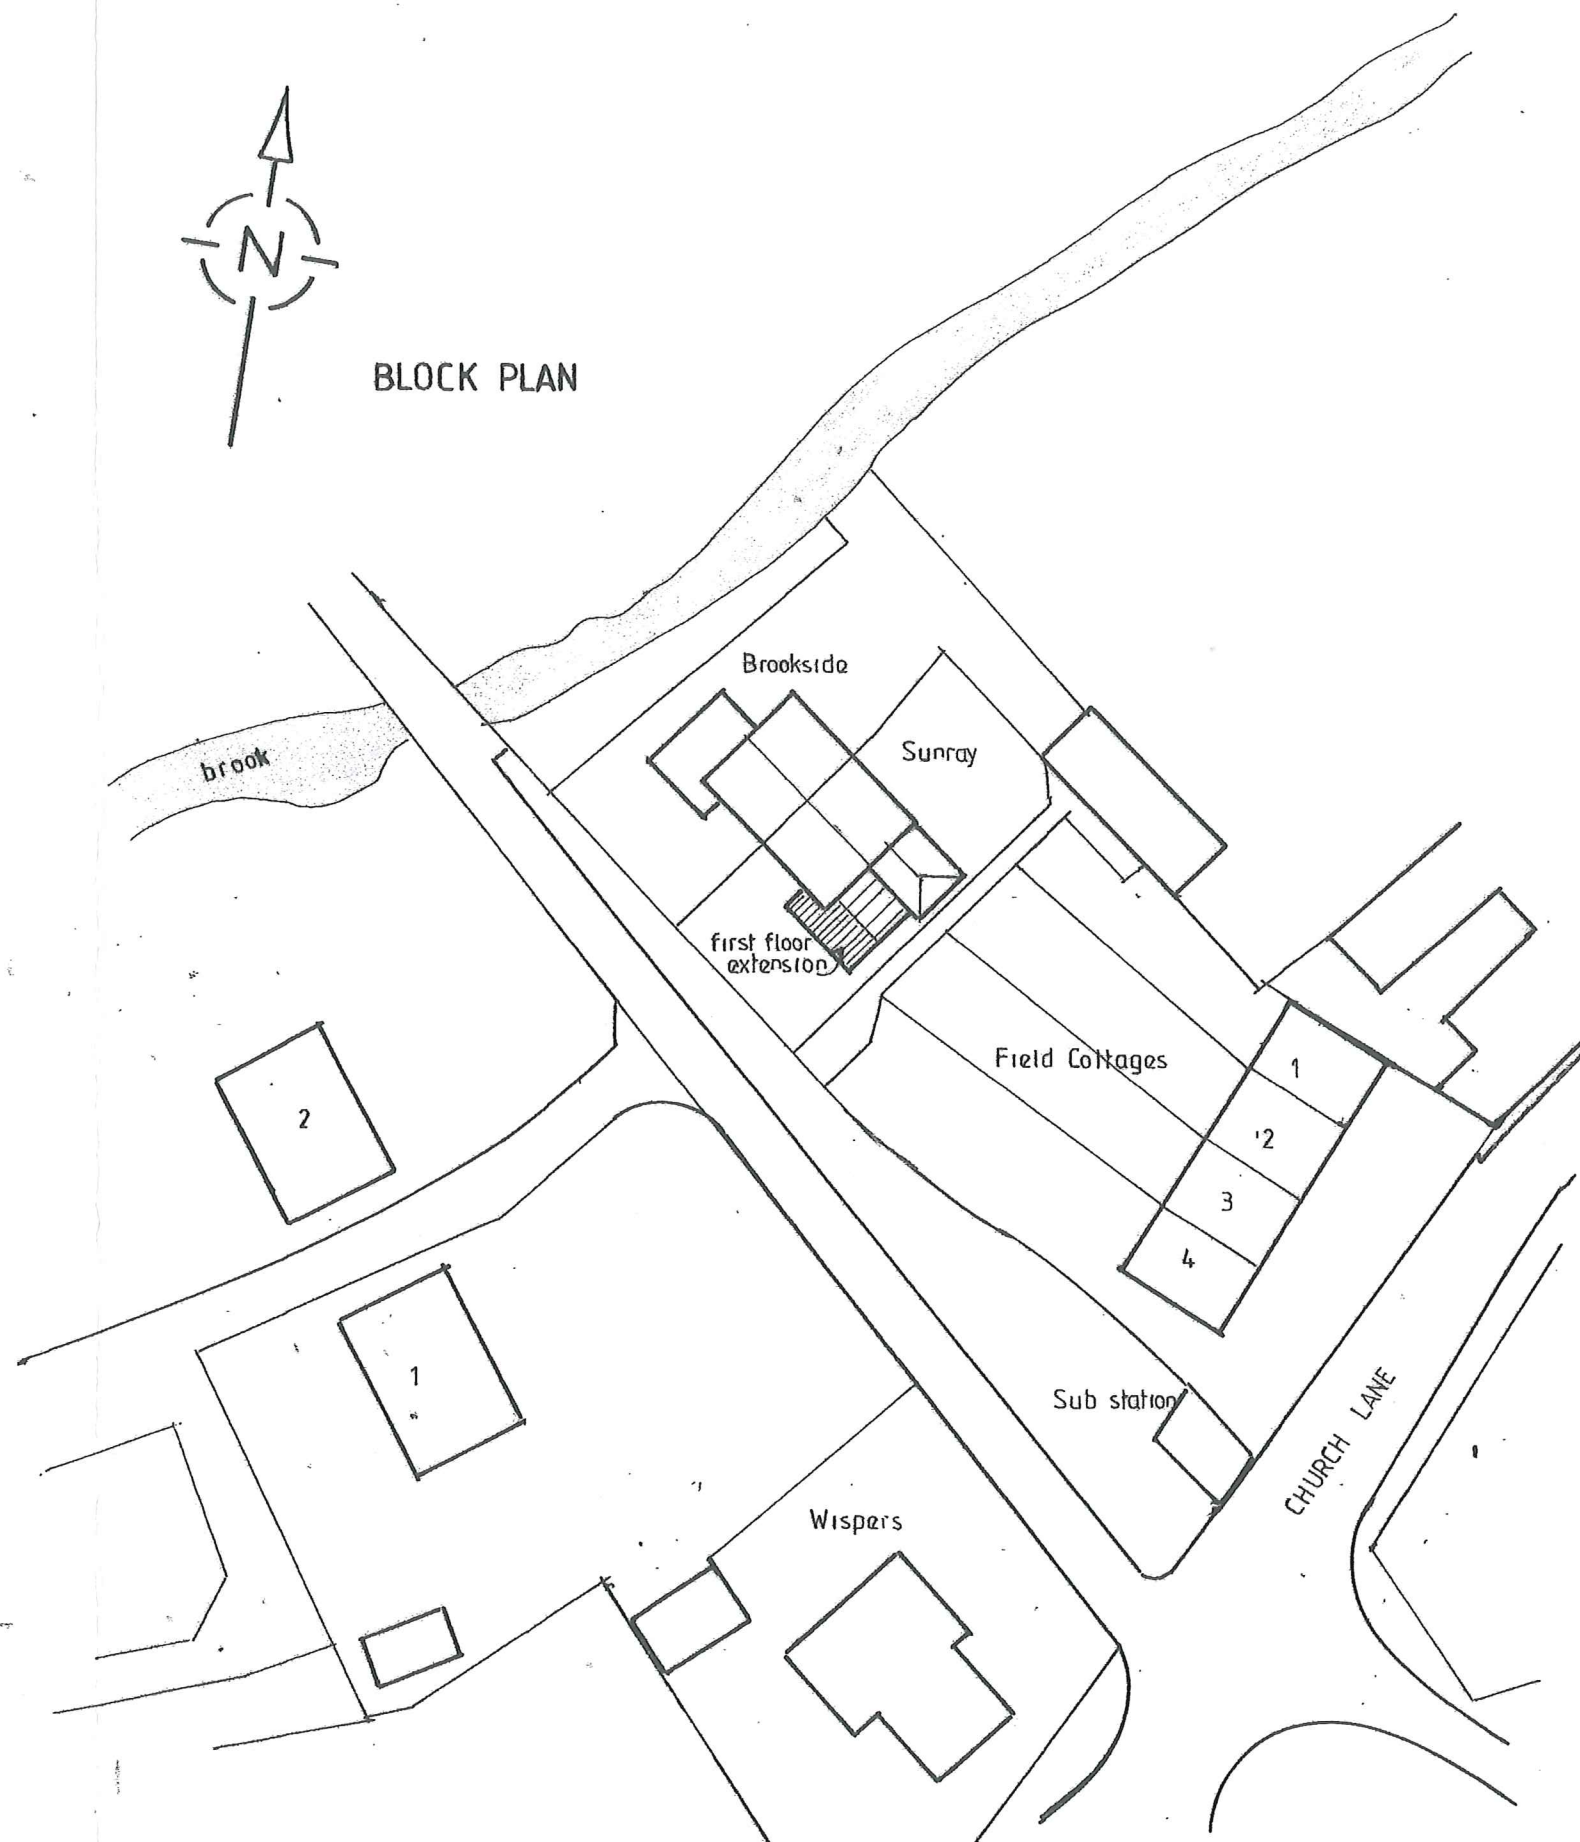

BLOCK PLAN



Extension to Sunray,
Highground Lane, Barnham, PO 22 0BS
for Mr. & Mrs. S. Coleman

Location
& Block
Plans

1:1250
+500
April 2018

Matt Andrews
Architect
24 Northcourt Avenue
Reading RG2 7HA
Berkshire

BR 4