


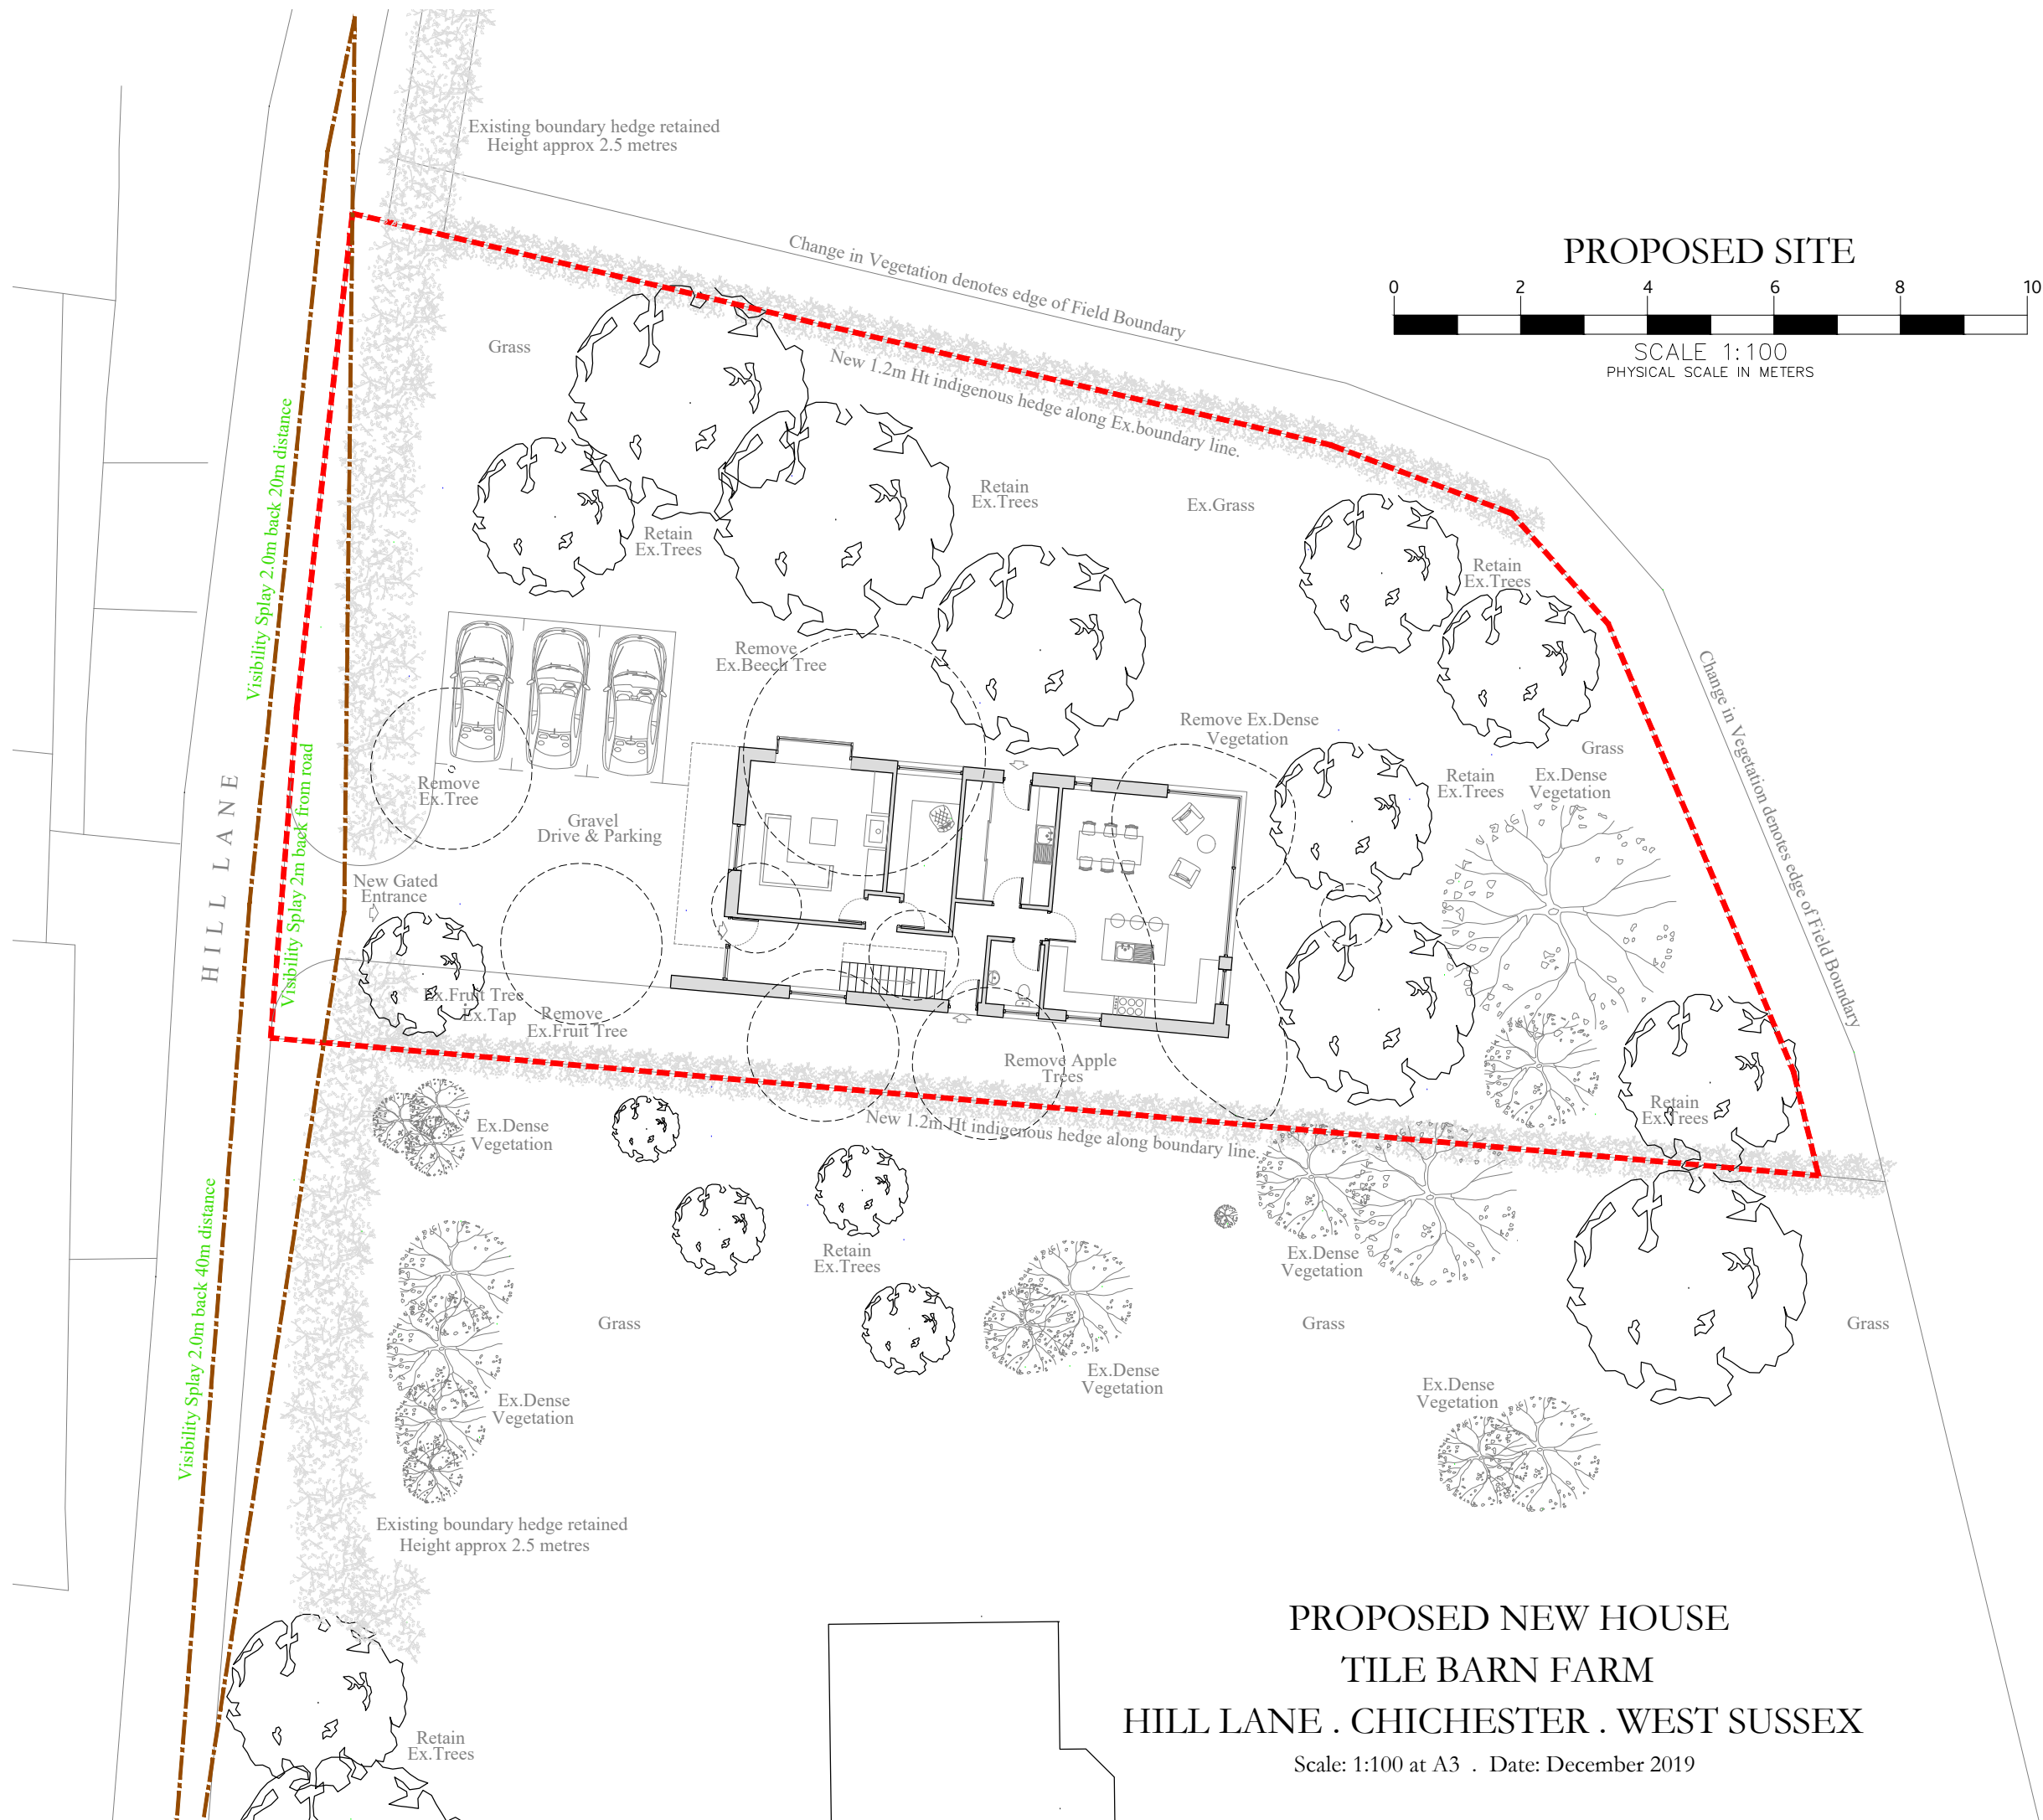

Do Not Scale from this drawing. This survey drawing has been measured by hand. All dimensions to be checked and verified on site prior to any manufacture or construction.

Any discrepancies between drawings & documents should be reported to Pullen Architecture Ltd. This drawing/document should be read in conjunction with supporting drawings & documents produced by Pullen Architecture Ltd and other consultants.

This drawing does not purport to be a working or contractual drawing and should not be used for any building or contractual purposes.

This drawing has been prepared for the sole purpose of gaining planning permission and forms part of a set of drawings & documents. This drawing does not purport to sufficient information from which to build without the provision of a comprehensive drawings, specifications and schedule of works and adequate contractual arrangements. This drawing should not be used for any contractual purpose without the prior written permission of Pullen Architecture Ltd who will require to see and approve of all supporting documentation and all contractual arrangements prior to commencement of the works on site before written permission is given.

REVISIONS:	
Rev. /	- 13.12.19 - Client Issue
Rev. A	- 20.02.20 - Client Issue
Rev. B	- 25.02.20 - Client Issue, rev visibility splay
Rev. C	- 18.06.20 - Amended Planning App. Issue

PROPOSED SITE
Dwg. No. 06

PULLEN
ARCHITECTURE

41-42 Southgate Place . Chichester
West Sussex . PO19 1ET
Tel 01243 859510
office@pullenarchitecture.co.uk
www.pullenarchitecture.co.uk

PROPOSED NEW HOUSE
TILE BARN FARM
HILL LANE . CHICHESTER . WEST SUSSEX
Scale: 1:100 at A3 . Date: December 2019