



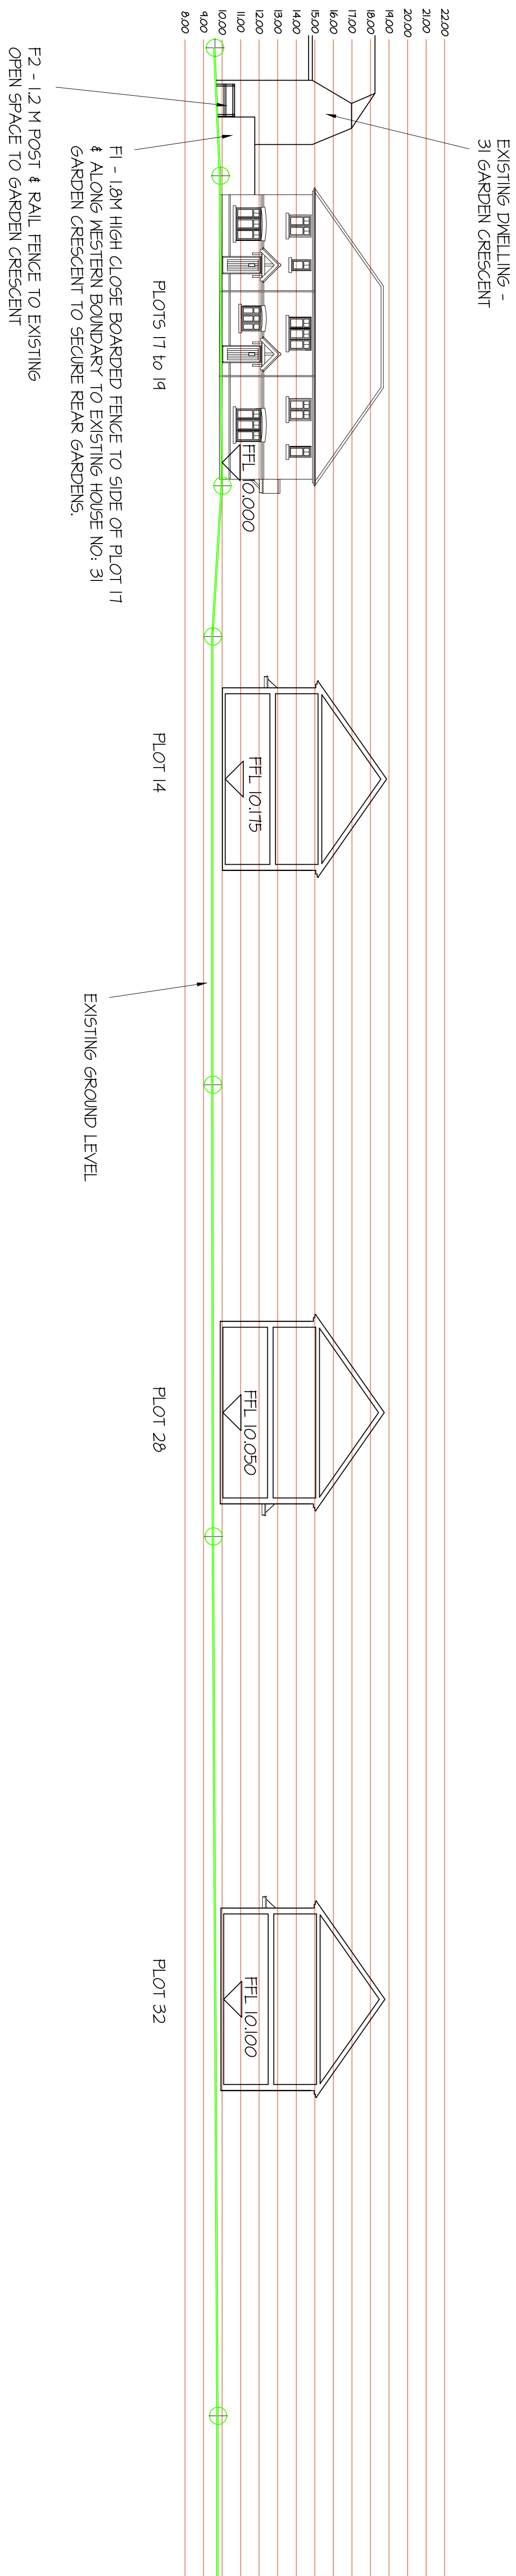

SITE SECTION 1 - 1

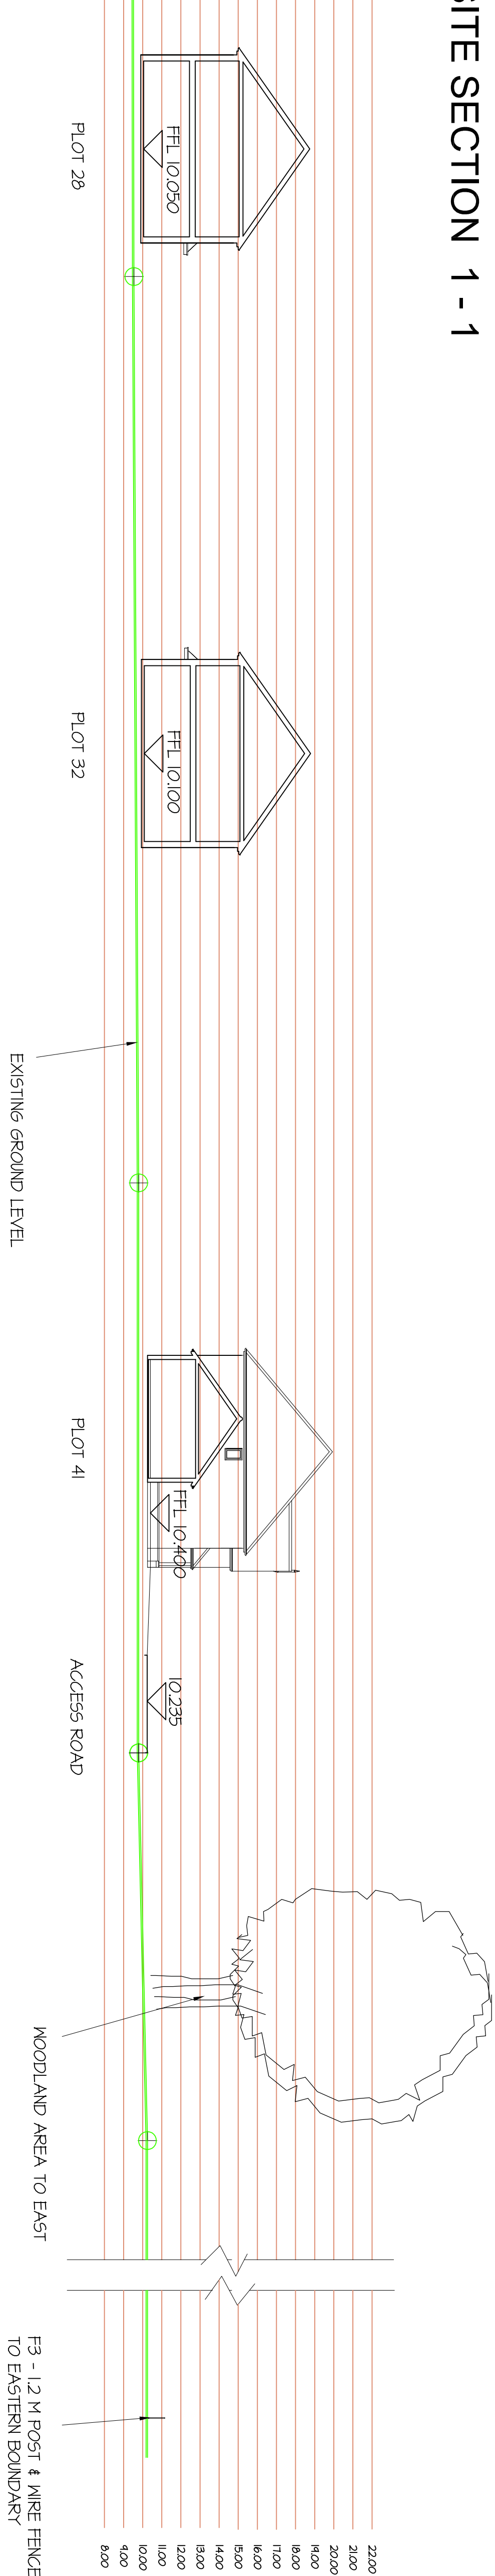

SITE SECTION 1 - 1 continued



SITE SECTION 2 - 2

Crossley Design Associates

21 Haleysbridge Walk Tangmere Chichester West Sussex
t. 01243 782943 e. mail@crossleydesign.co.uk

client

CRAYFERN HOMES

project
RESIDENTIAL DEVELOPMENT
YAPTON ROAD
BARNHAM
WEST SUSSEX

drawing

SITE SECTIONS - 1-1 & 2-2

scale	date	job no.	dwg no.	rev.
1:200 @A1	June 15	1505	2:36	-

This drawing is the copyright of Crossley Design Associates