
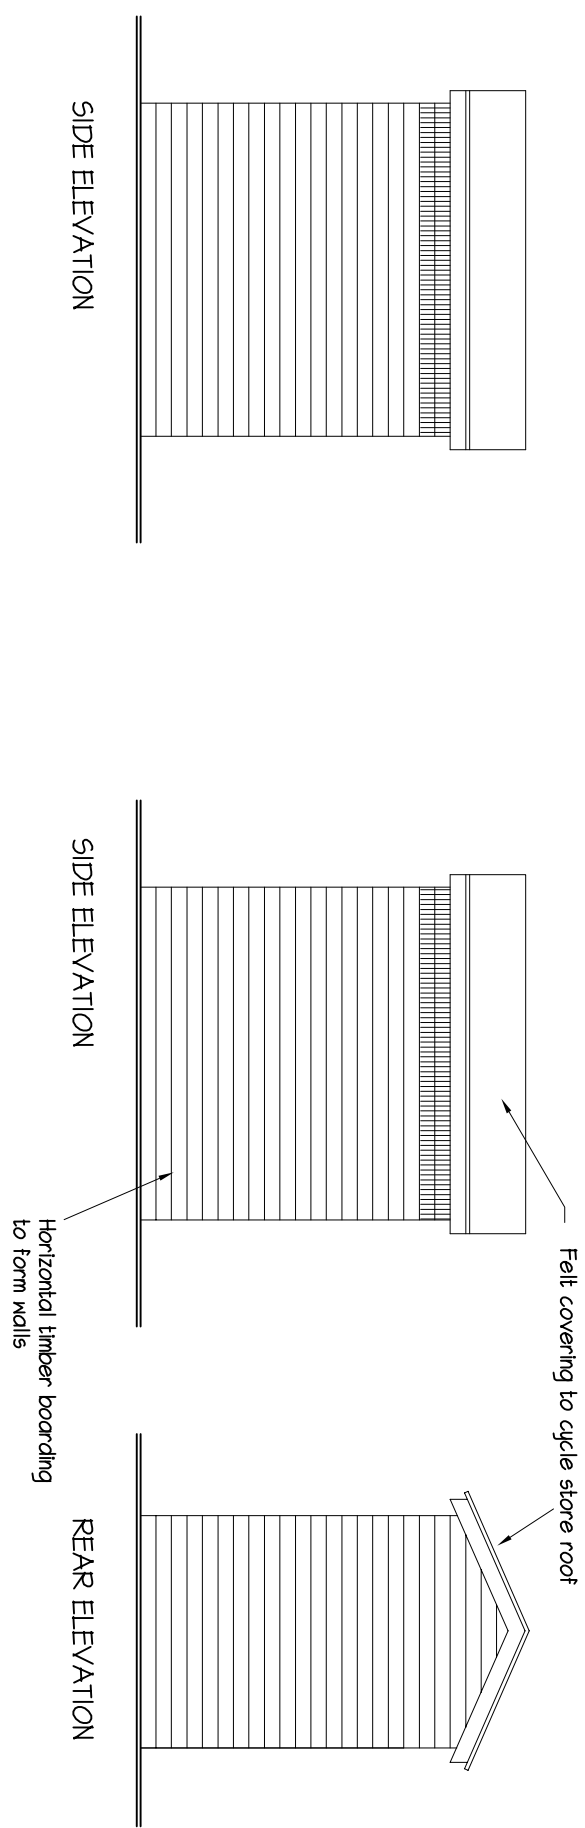


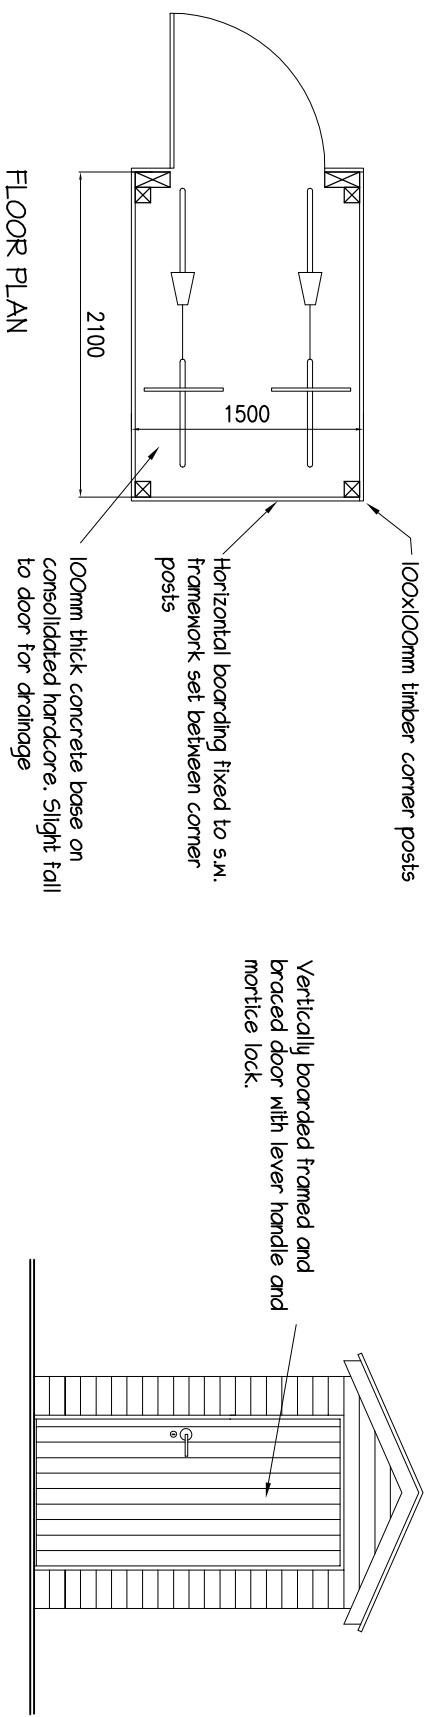

Crosley Design Associates
architects
21 Holeybridge Walk, Tangmere, Chichester, West Sussex
t. 01243 782943 e. mail@crosleydesign.co.uk

project
RESIDENTIAL DEVELOPMENT
YAPTON ROAD
BARNHAM
WEST SUSSEX

drawing
CYCLE STORE - 2 Cycles

scale	date	job no.	dwg no.	rev.
1:50@A3	JUNE 15	1505	2:37	-