


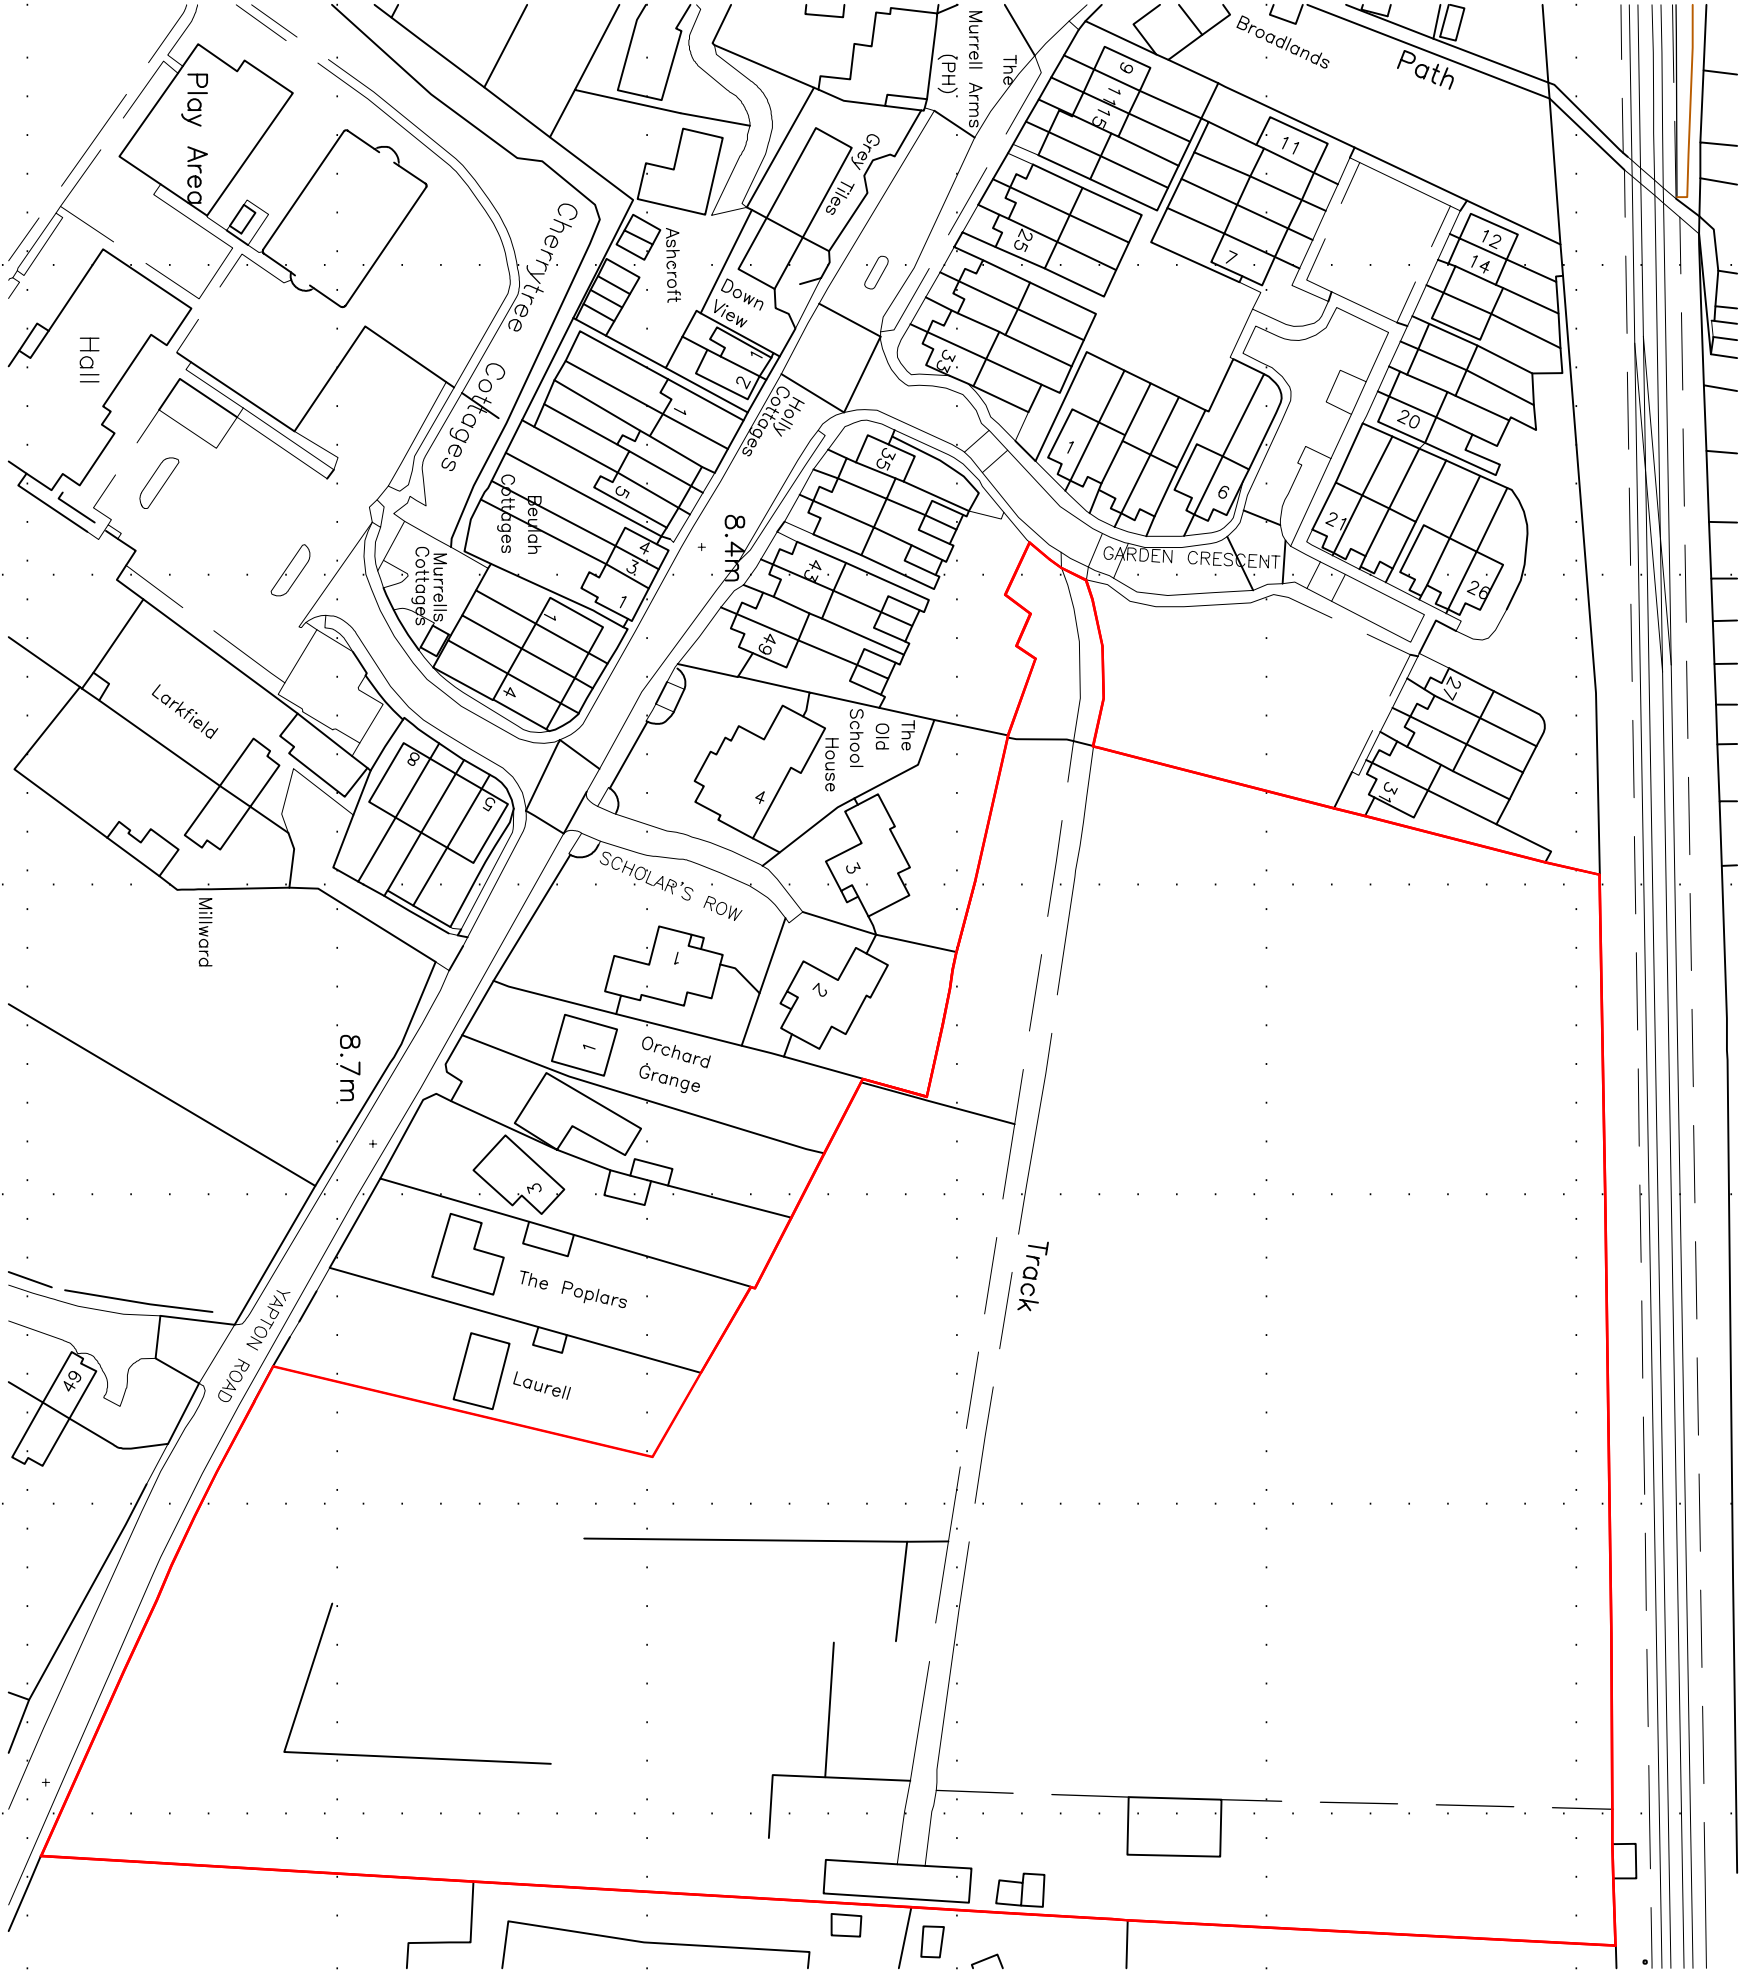

Ordnance Survey (c) Crown Copyright 2015. All rights reserved. Licence number 1000222432

0 10 20 m
1:1250 SCALE @ A3

Crossley Design Associates
architects
21 Holeybridge Walk Tangmere Chichester West Sussex
t. 01243 782943 e. molli@crossleydesign.co.uk

client
CRATFEERN HOMES
project
RESIDENTIAL DEVELOPMENT
YAPTON ROAD
BARNHAM
WEST SUSSEX

drawing				
LOCATION PLAN				
scale	date	job no.	dwg no.	rev.
1:1250	JUNE 15	1505	2:04	-