




Planting Area No. 01

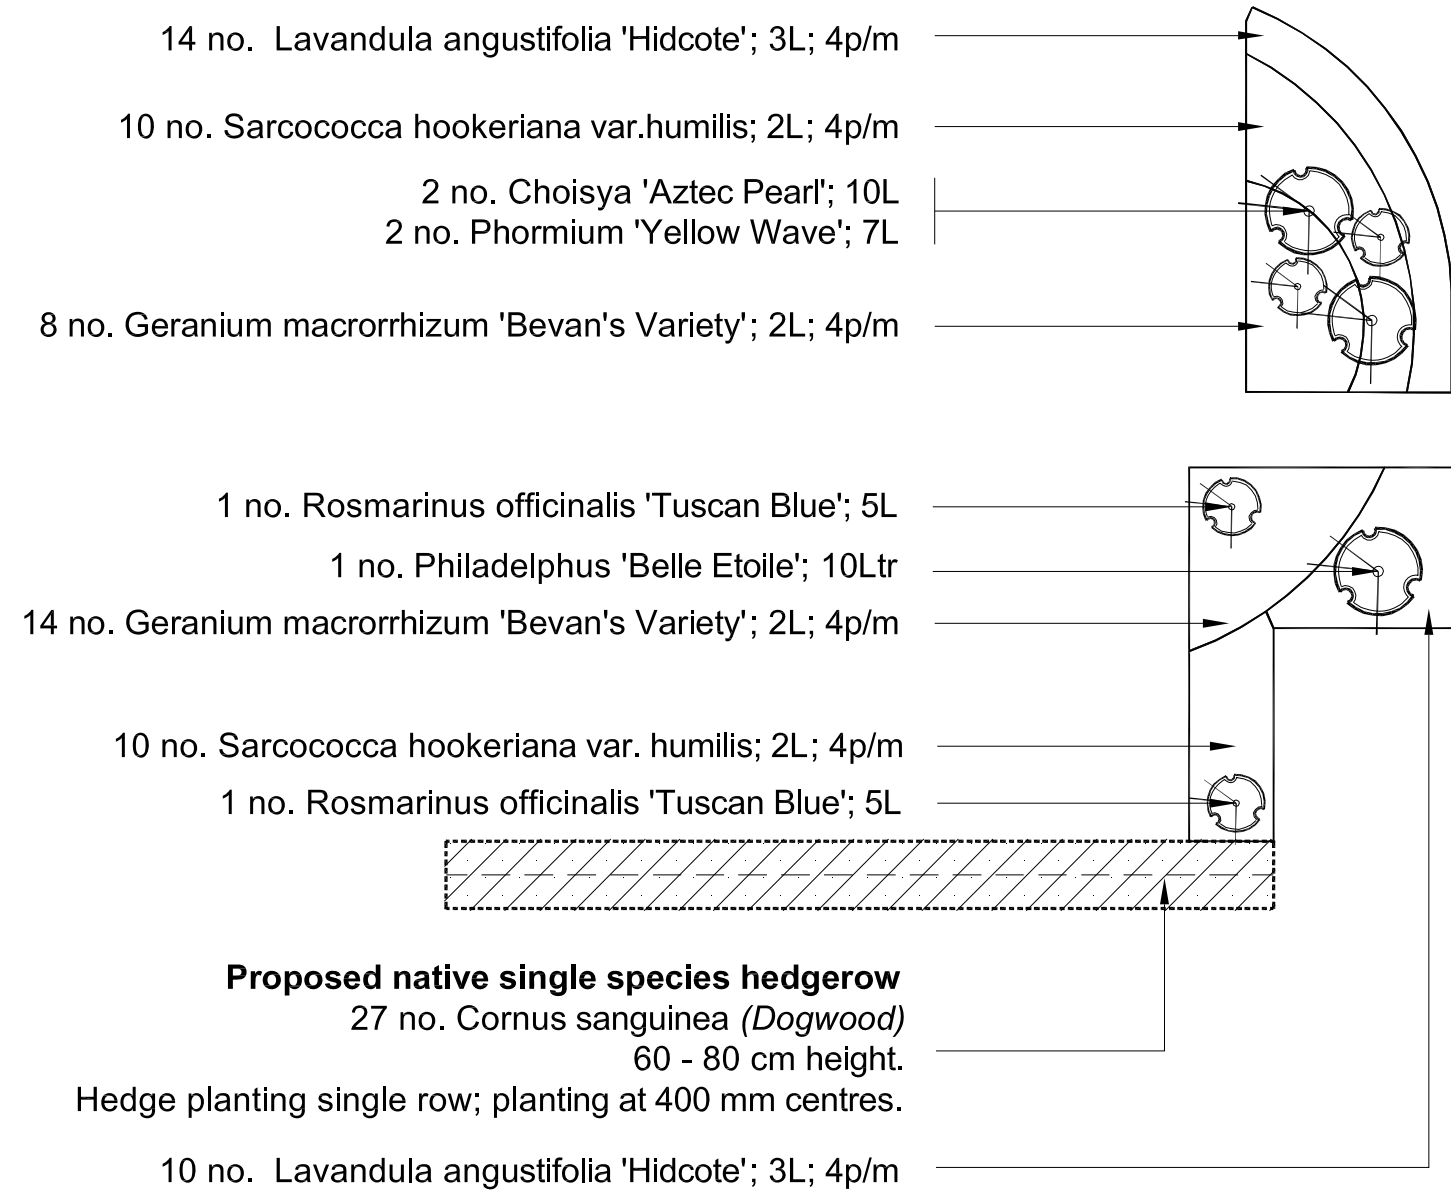


Planting Area No. 04

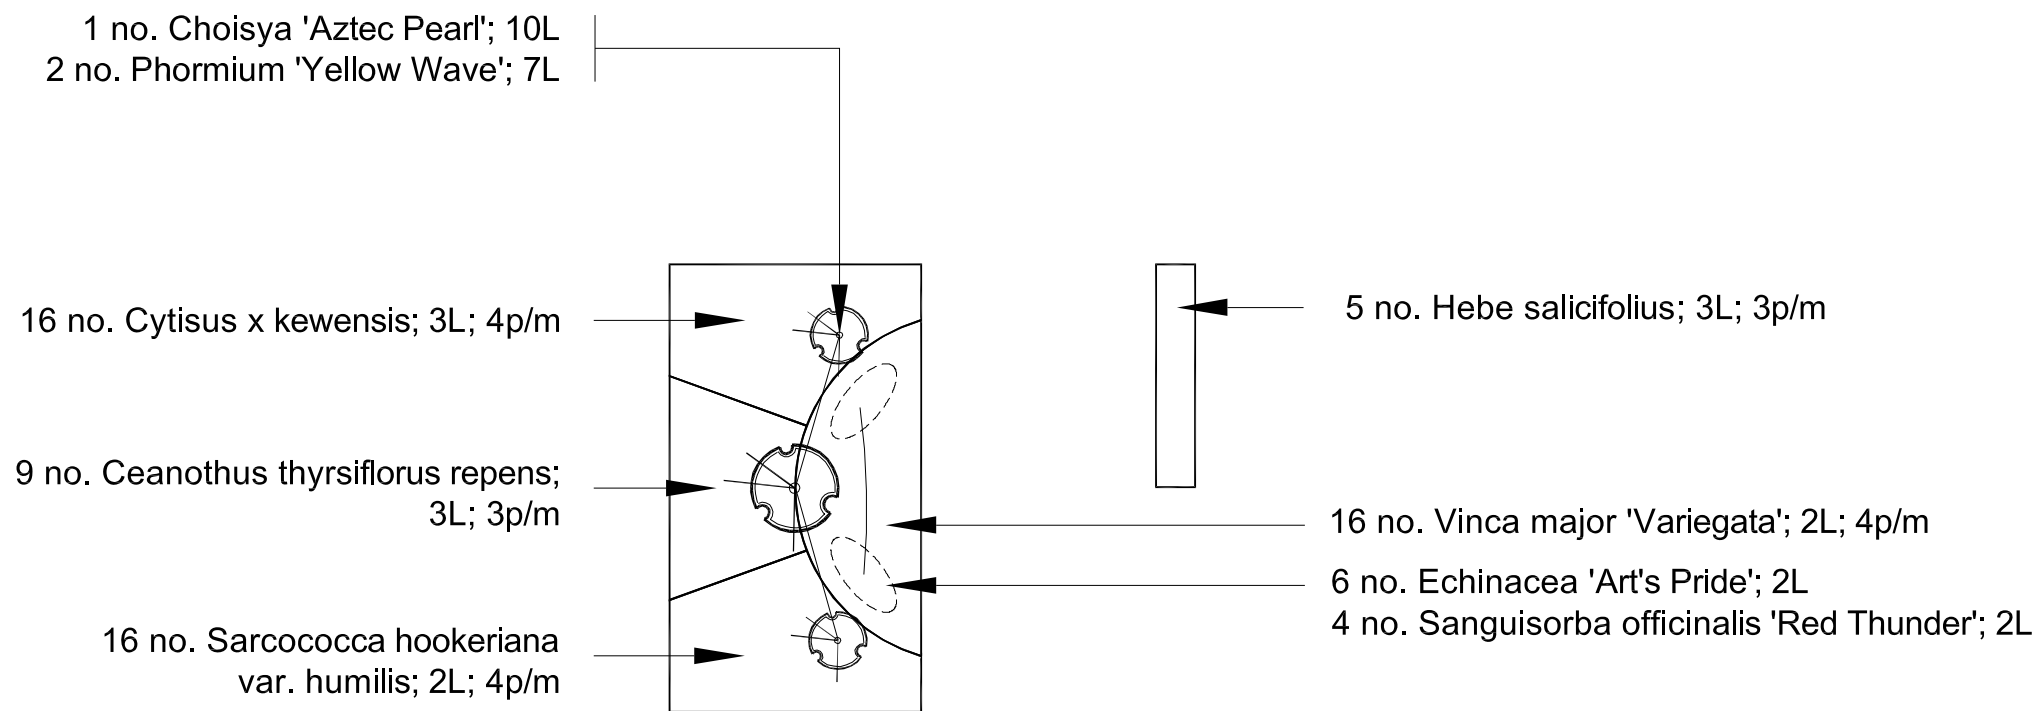


Planting Area No. 05

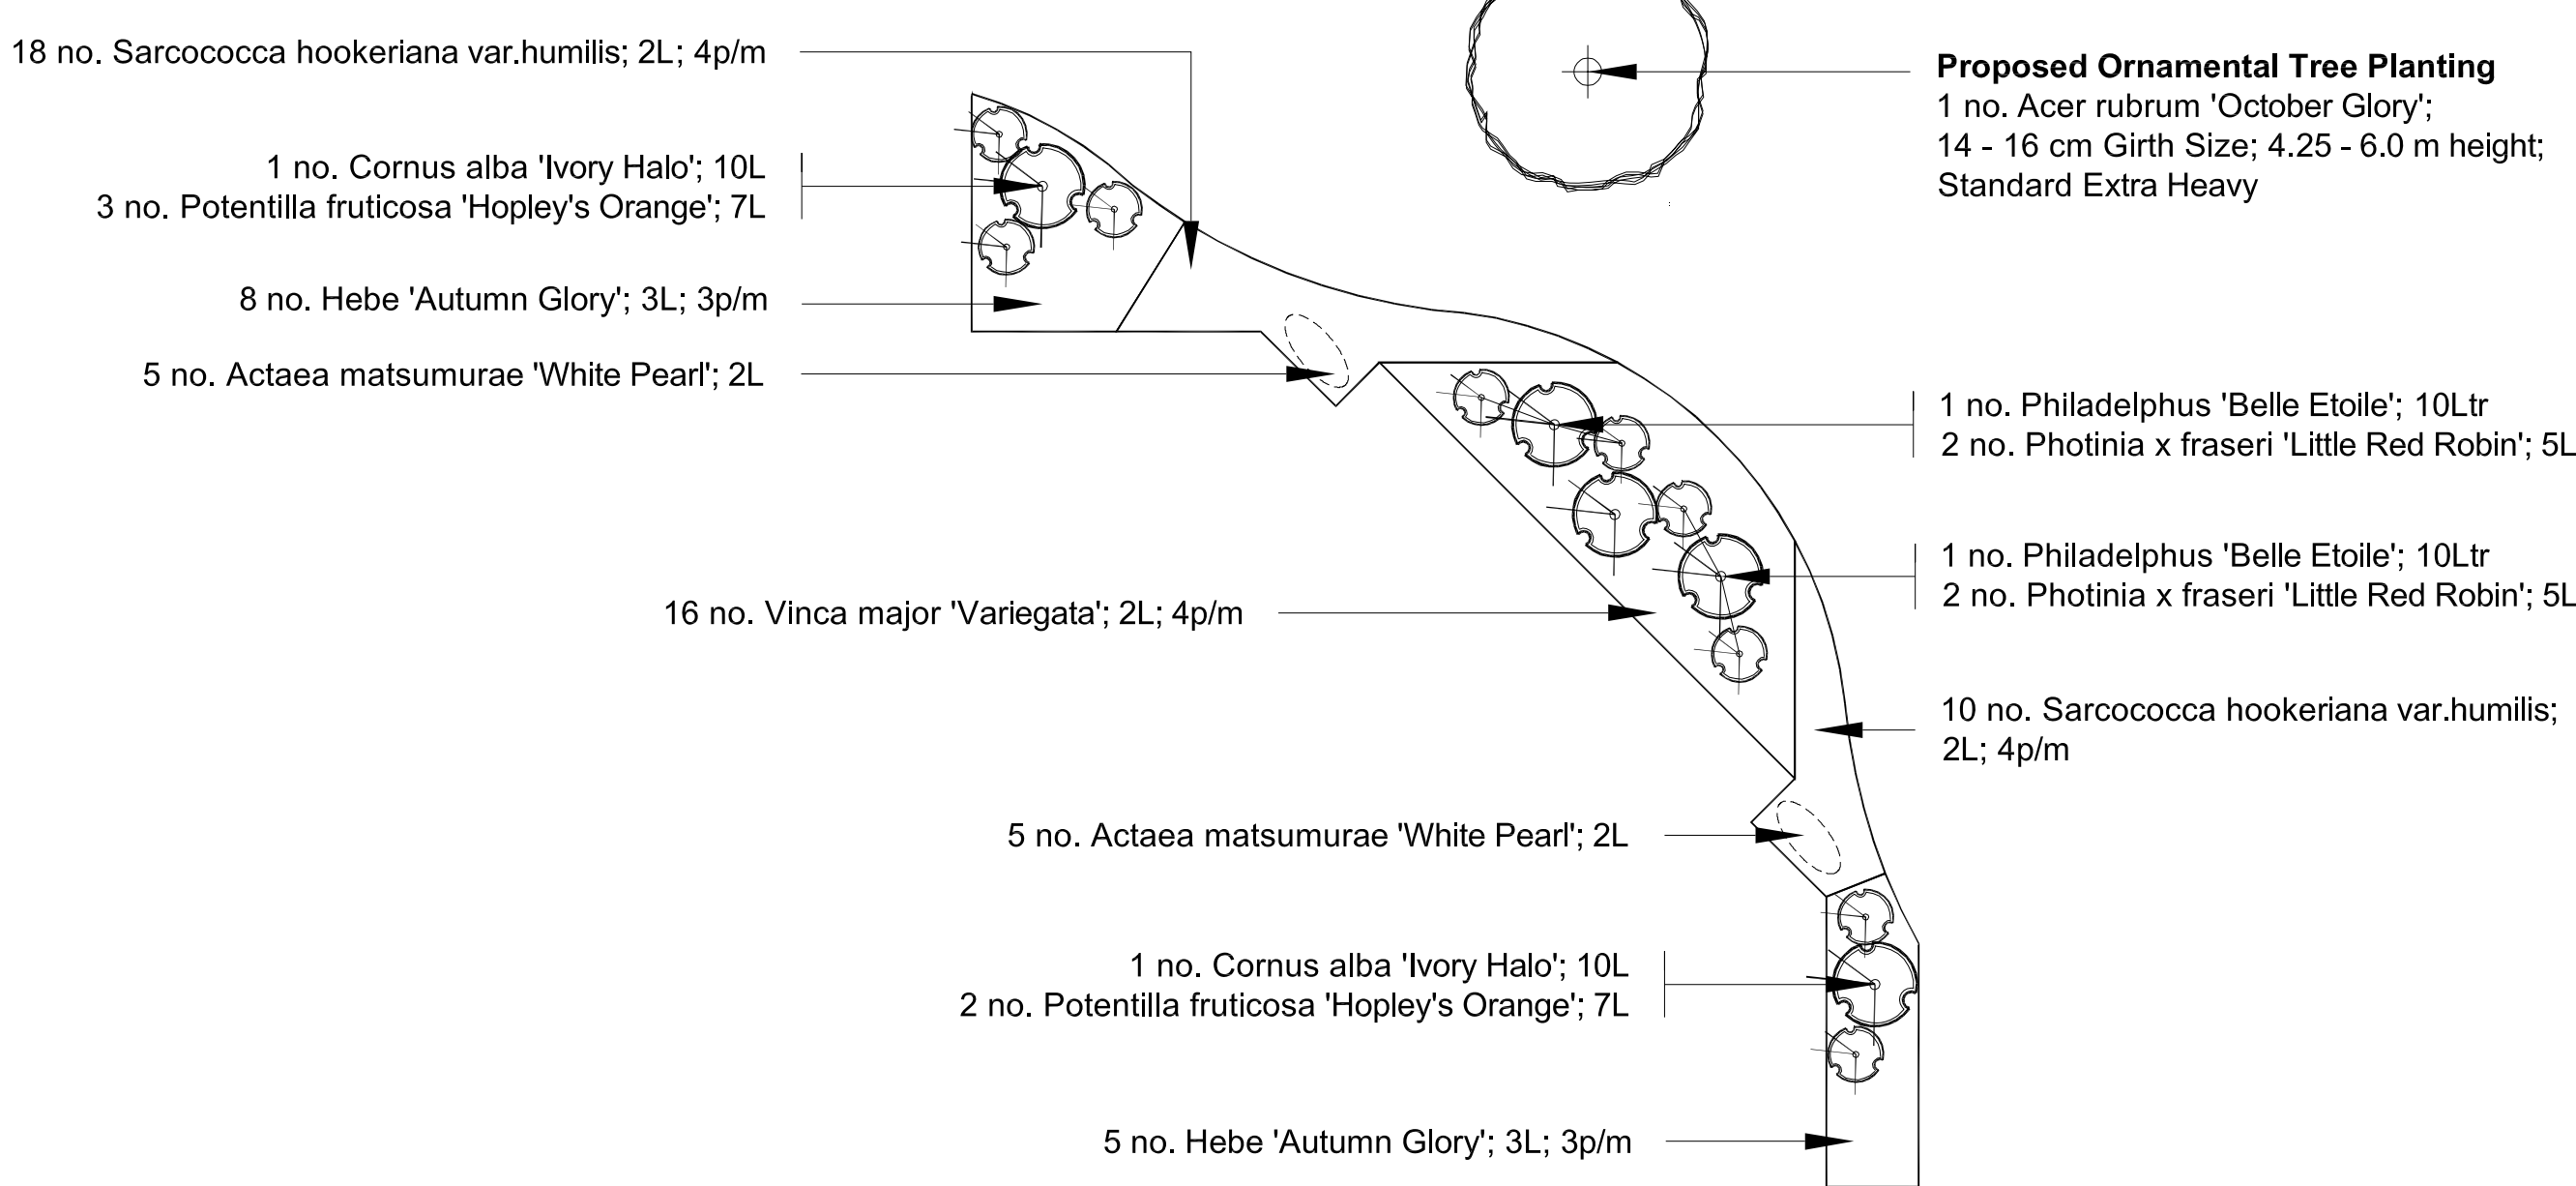


Planting Area No. 02

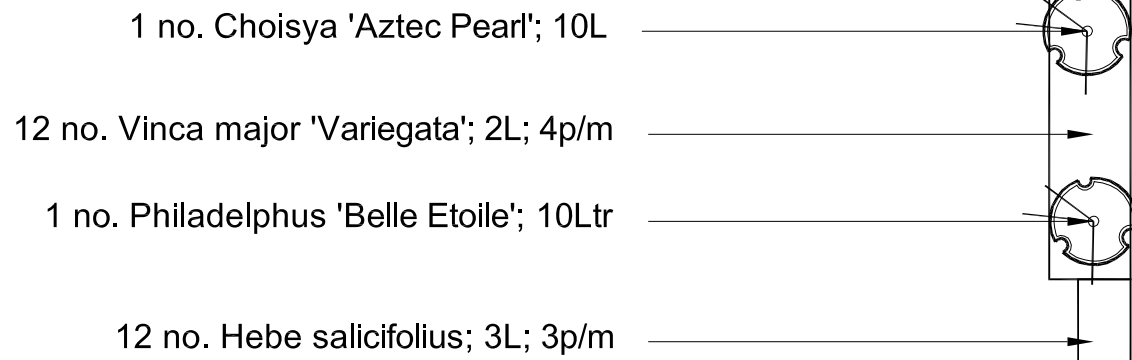


Planting Area No. 03

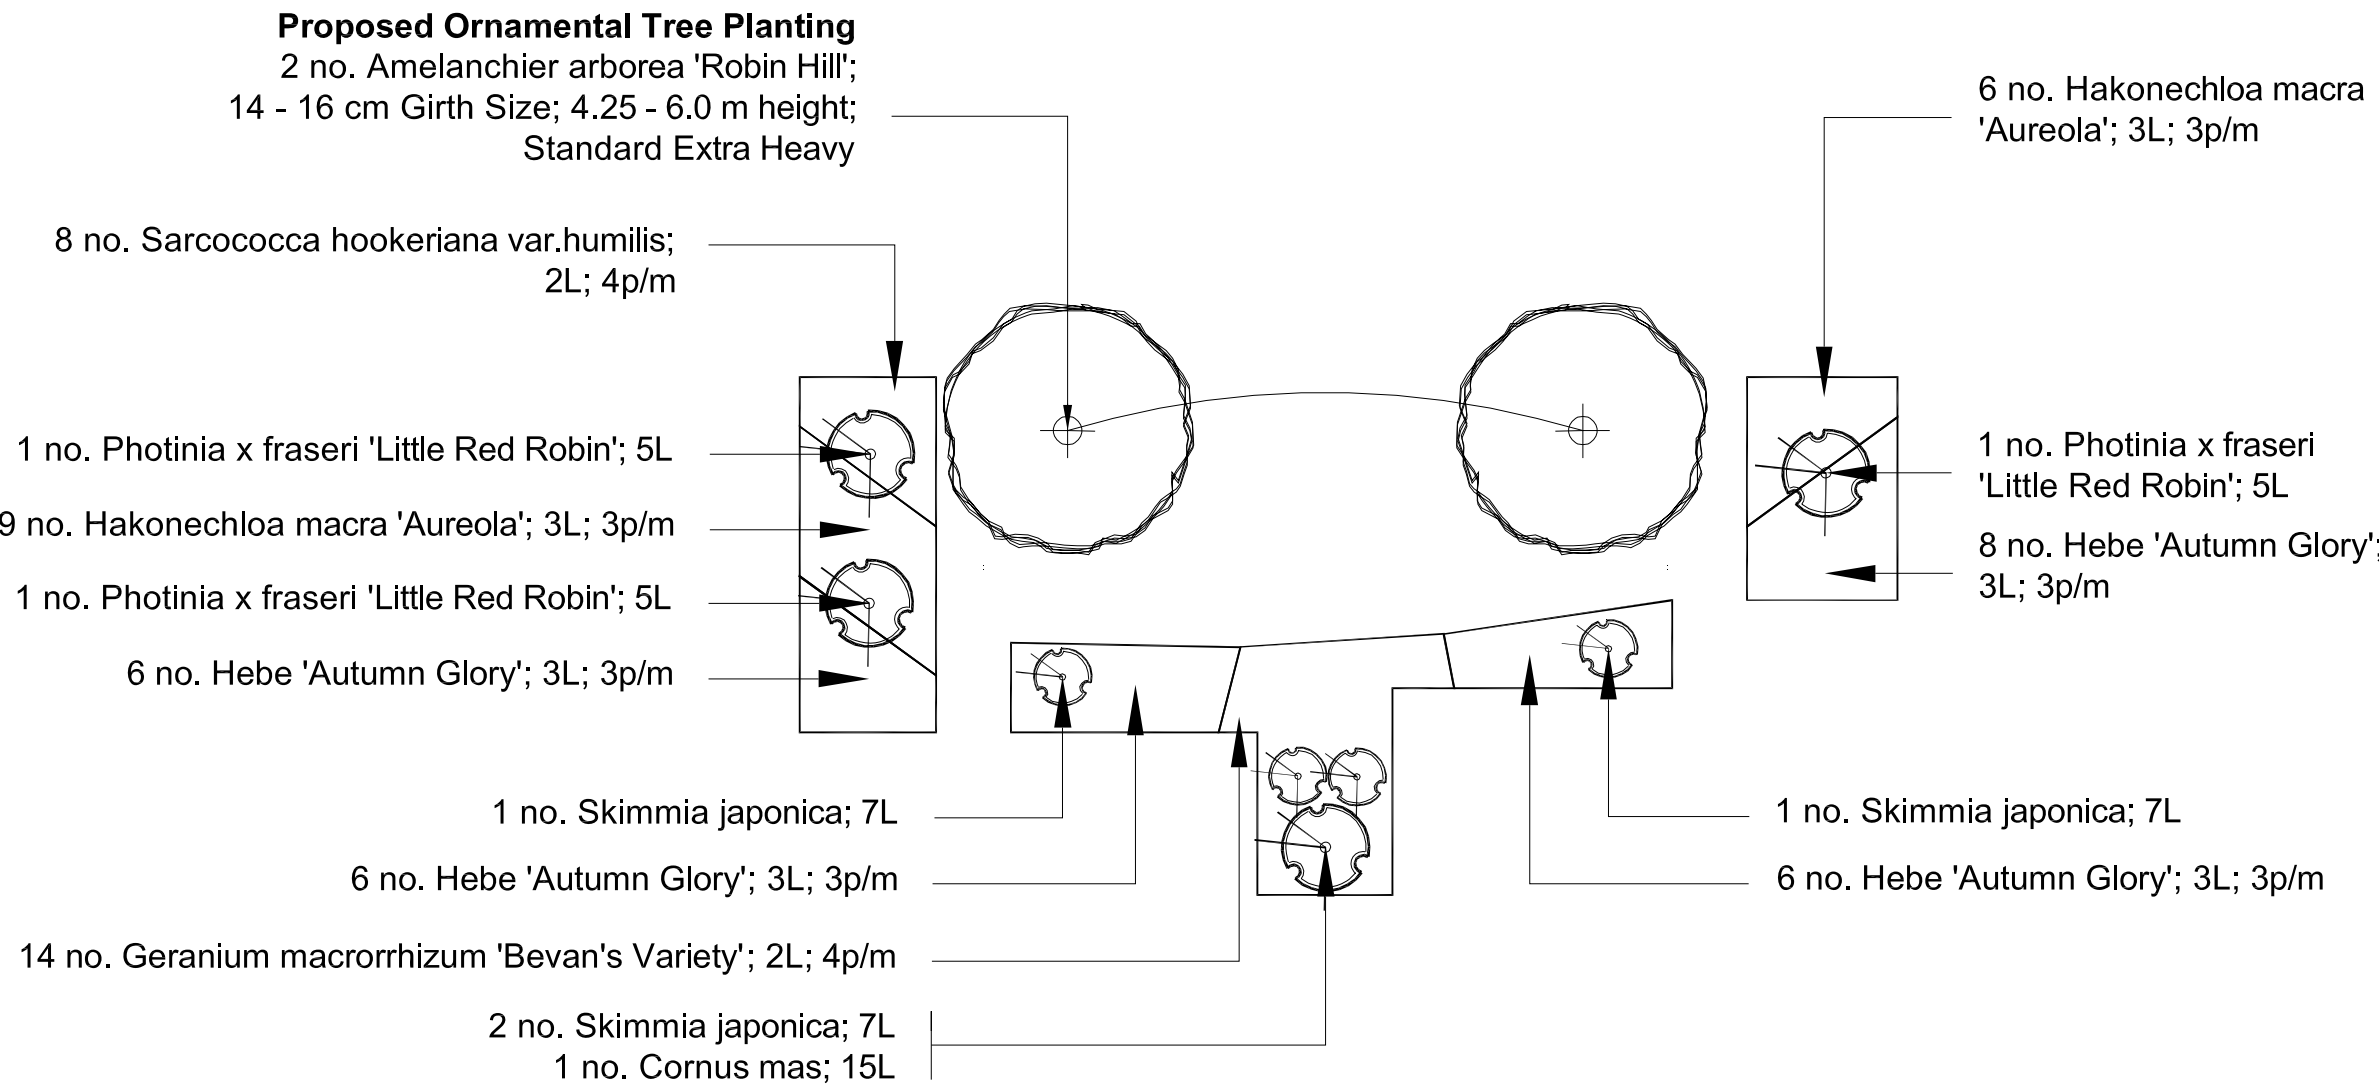


Planting Area No. 06

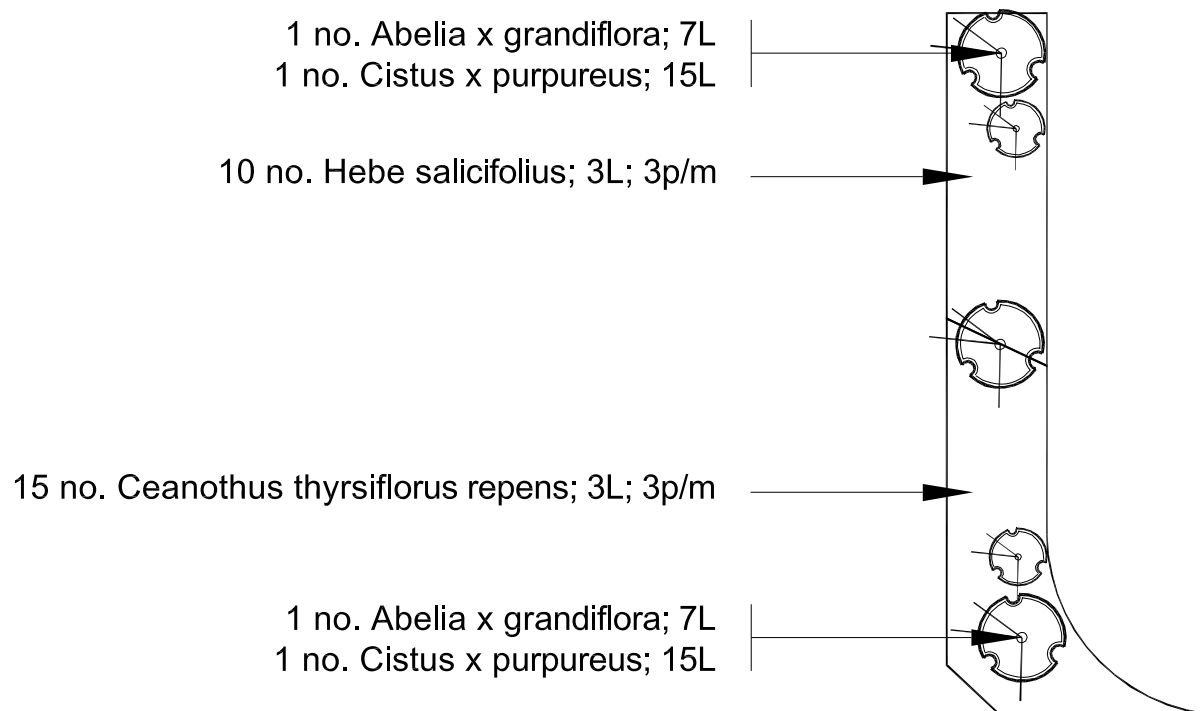

Planting Area No. 07

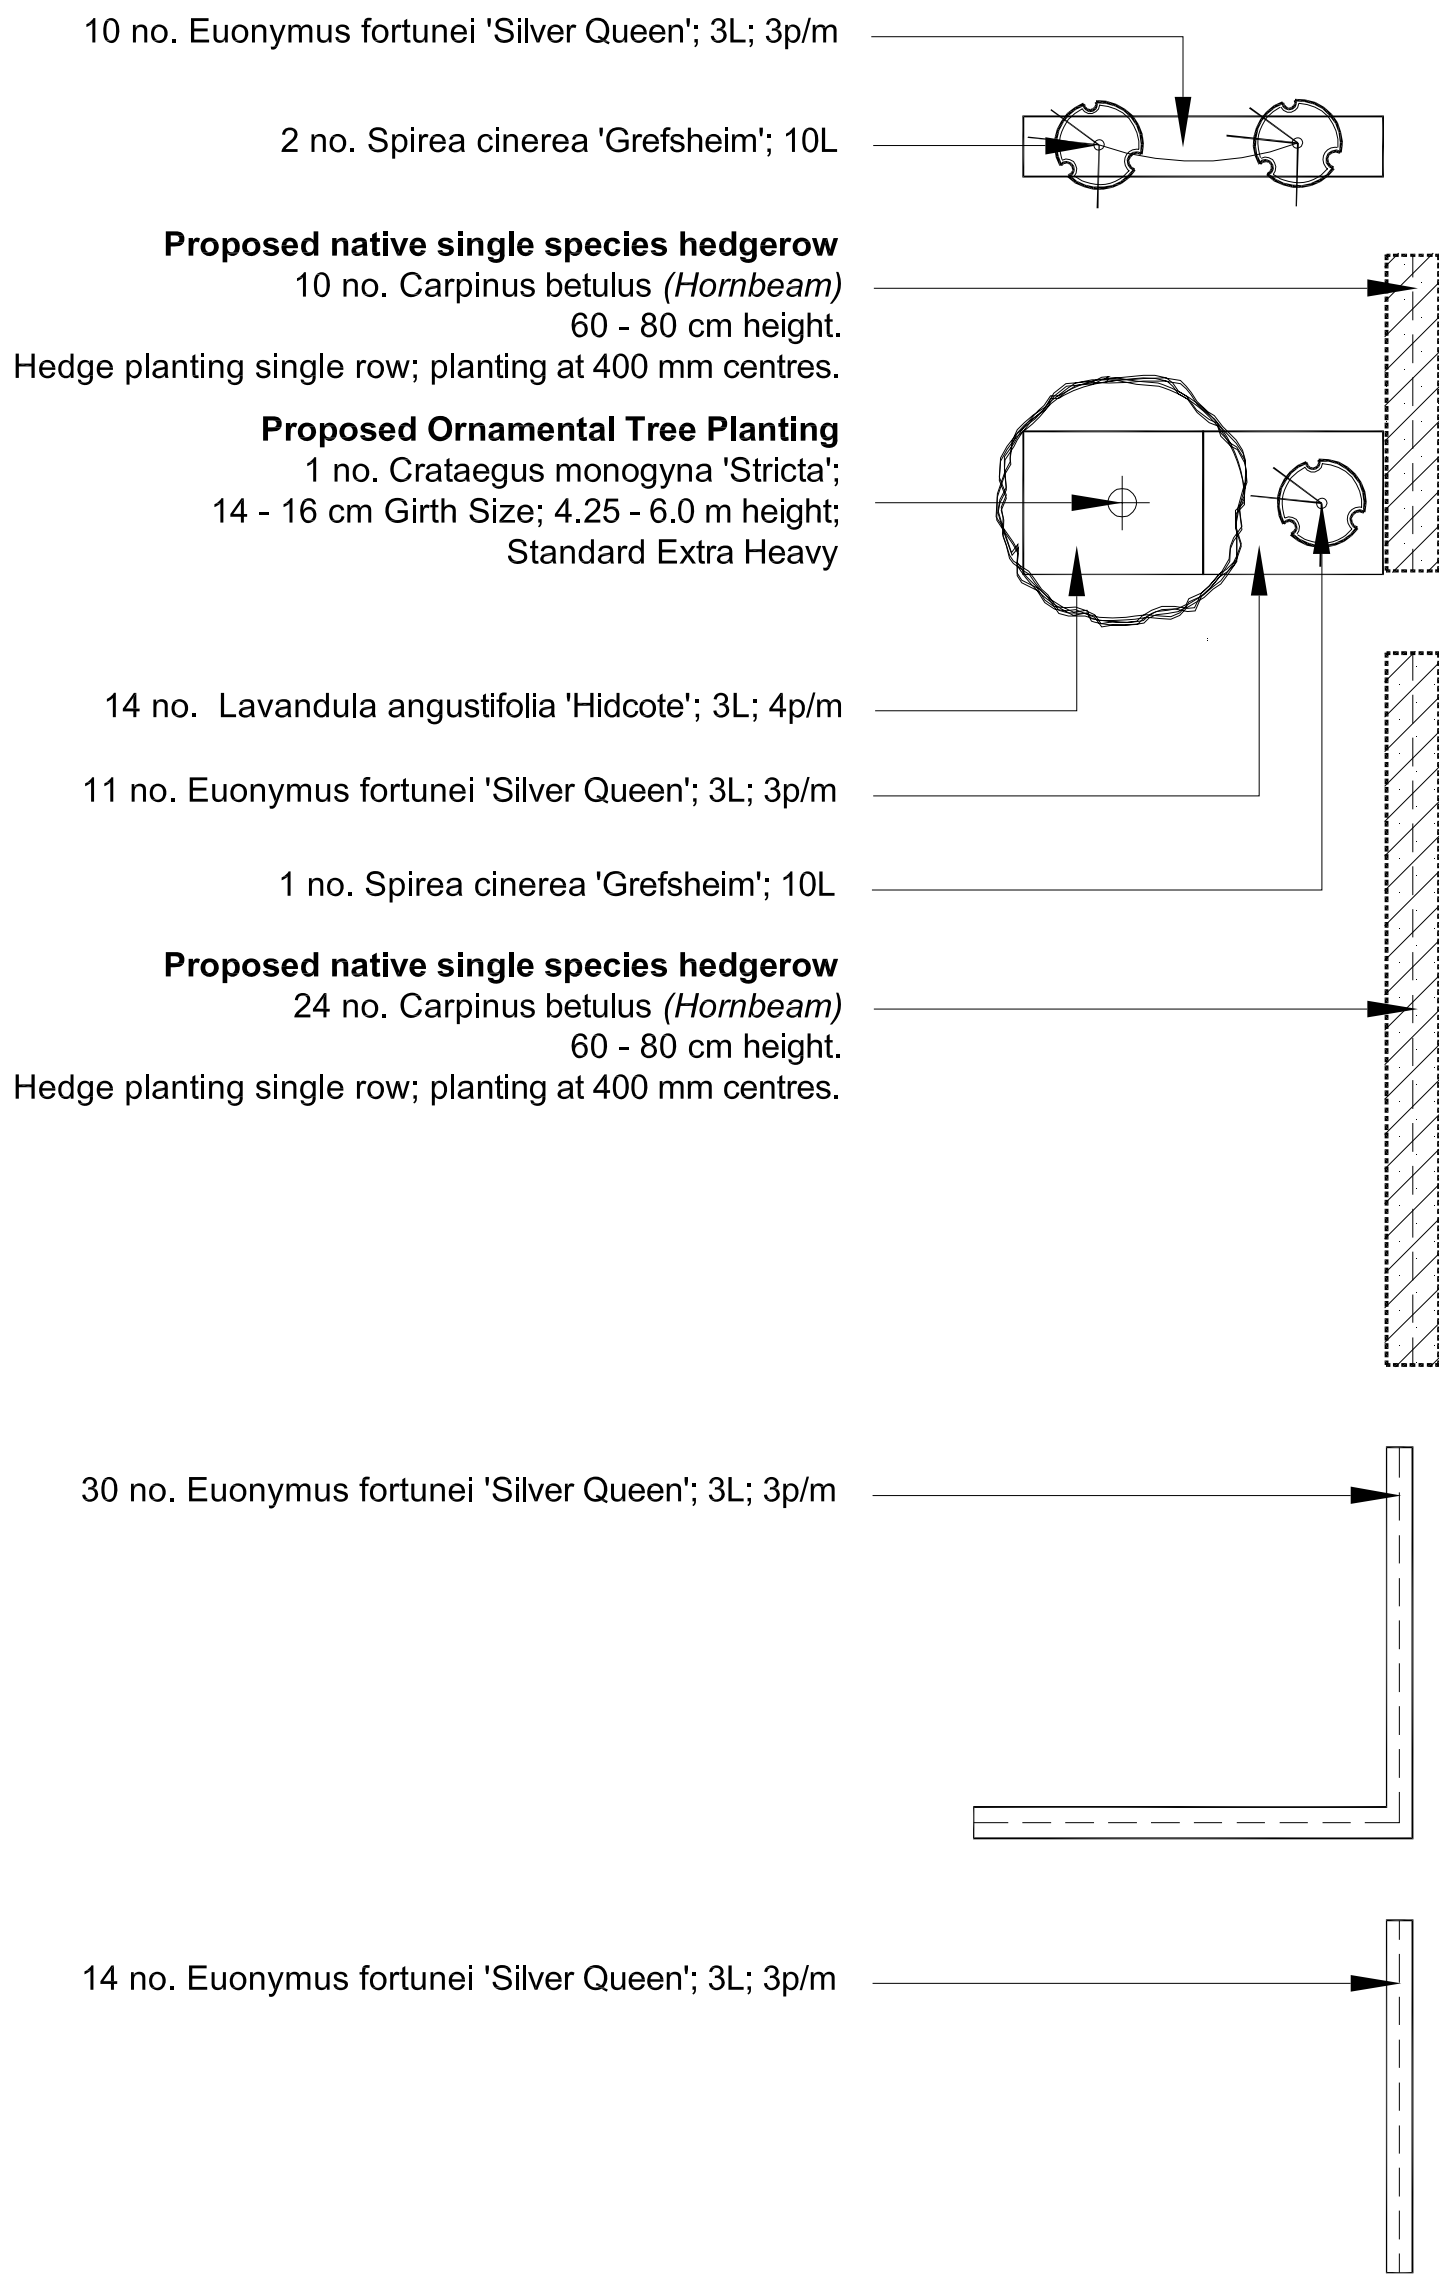

Legend

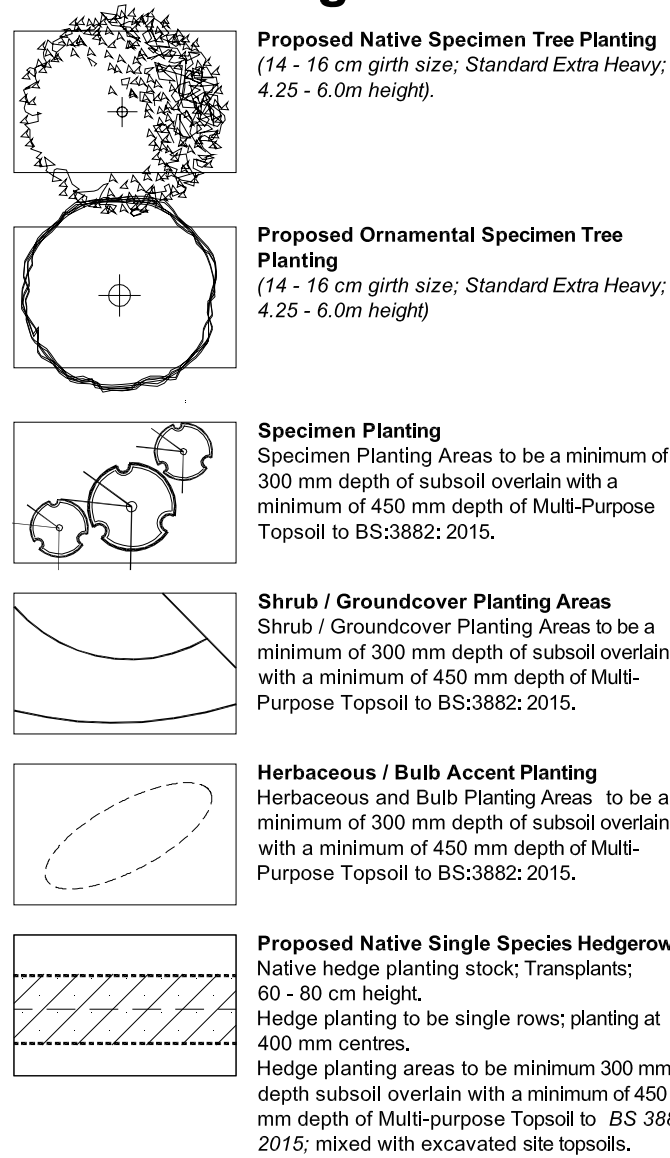

Proposed - Grass Seeded / Turfed Areas
Proposed grass seeded areas to be minimum 300 mm depth subsoil overlain with a minimum of 150 mm depth of Multi-Purpose Topsoil to BS 3882: 2015. Existing and imported topsoil to be tested and certified by a Soil Scientist. Amenity Grass seeded areas to be seeded with 'A19 (All Purpose Landscaping)'; Lawned Areas to be seeded with 'A2 (Quality Lawn)' supplied by Germinal Seeds Amenity, or equal and approved.

Planting Areas / Mulching
All proposed shrub planting areas to be overlain with 75mm depth Ornamental Bark Mulch. Planting areas to be mulched with fine graded ornamental bark mulch; 5 - 35mm nominal particle size; BS4970:1987.

Tree Planting
All proposed tree planting to be in accordance with BS8545:2014 - 'Trees: from nursery to independence in the landscape - recommendations'.

- Tree Pits
- Sizes:
 - 14 - 16cm Girth; 4.25 - 6.0m height (Standard Extra Heavy) :
 - Tree Pit Size: min. 150 mm radially greater than radius of root system / root ball / container.
 - Planting depth: to depth of root system / root ball / container.
 - Backfilling Material
 - Backfill to be consolidated in 150mm depth layers around root system.
 - Composition: Previously prepared mixture of topsoil excavated from pit and additional topsoil as required, together with:
 - Ameliorant / Conditioner: 20 % by volume, together with 20 % volume Tree Planting Compost (8 mm peat free organic compost) supplied by Bourne Amenity, Newenden, Cranbrook, Kent, TN18 5QG. Tel. 01797 252298; Fax. 01797 253115. Email. enquiries@bourne.co.uk or equal and approved, and 2500 grams of Seasure Soil Builder per tree planting pit.
 - To be supplied by Algimure Products, Stone Hill, Egerton, Ashford, Kent, TN27 9DU. Tel. 01233 756241. Fax: 01233 756419 or equal and approved.
 - Upon completion of planting:
 - tree to be watered (saturated to field capacity) and staked.

- All staked trees:
- Ties: Adjustable ties.
 - Tying: Secure tree firmly but not rigidly with a single tie centrally on brace for long double staking.
 - Advanced Nursery Stock (Standard Extra Heavy): Trees to be long double staked, 2 no. 2400 x 75 mm diameter timber stakes driven vertically into the ground to finish 300mm below base of pit; 2 no. per tree.
 - Stakes to be cut level at 1000mm height and braced with timber crossbar.

Detailed Planting Plans / Specification
Refer to :
LLD 833 / 05 Soft Landscape Layout and LLD833 Detailed Planting Schedule and Specification

Rev	Description	Date	Initials
00	Planning Issue	19/06/15	KM
--	--	--	--

Lizard Landscape Design

Lizard Landscape Design
19 Broadwater Street East
Worthing
West Sussex
BN14 9AA
Tel. 01903 216033
Fax. 01903 214777
Email. lizardlandscape@btconnect.com



Project title
Land to the North of Yapton Road,
Barnham, West Sussex

Drawing title
Detailed Planting Plans
Residential Planting Proposals

Scale
1:100@A1

Drawn
KM

Date
19.06.15

Drawing No
LLD833 / 06

CAD Filename
LLD833/CADDrawings

Revision
00

Land north of Yapton Road Residential Areas - Detailed Planting Plans

