




Planting Area No. 15

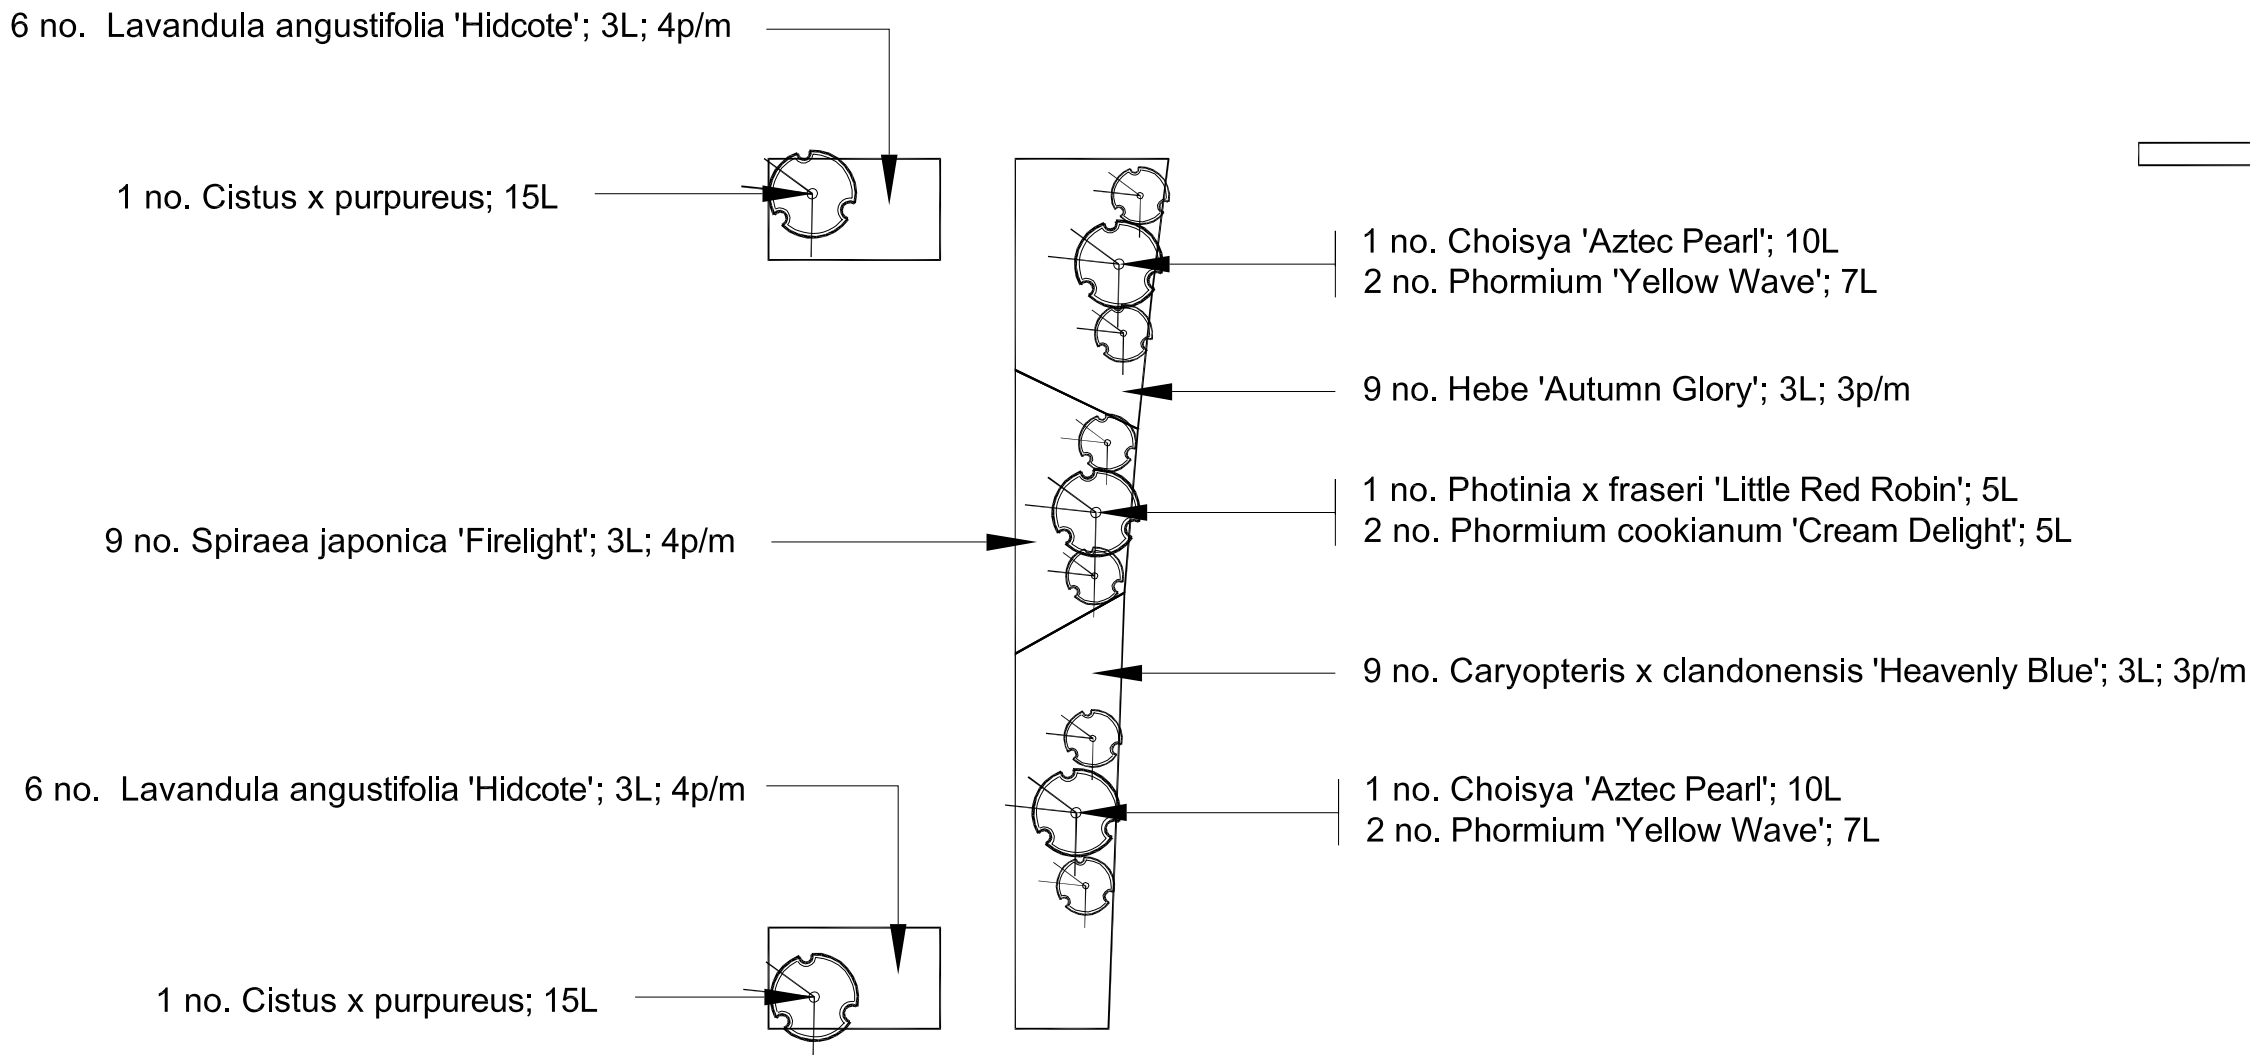


Planting Area No. 16

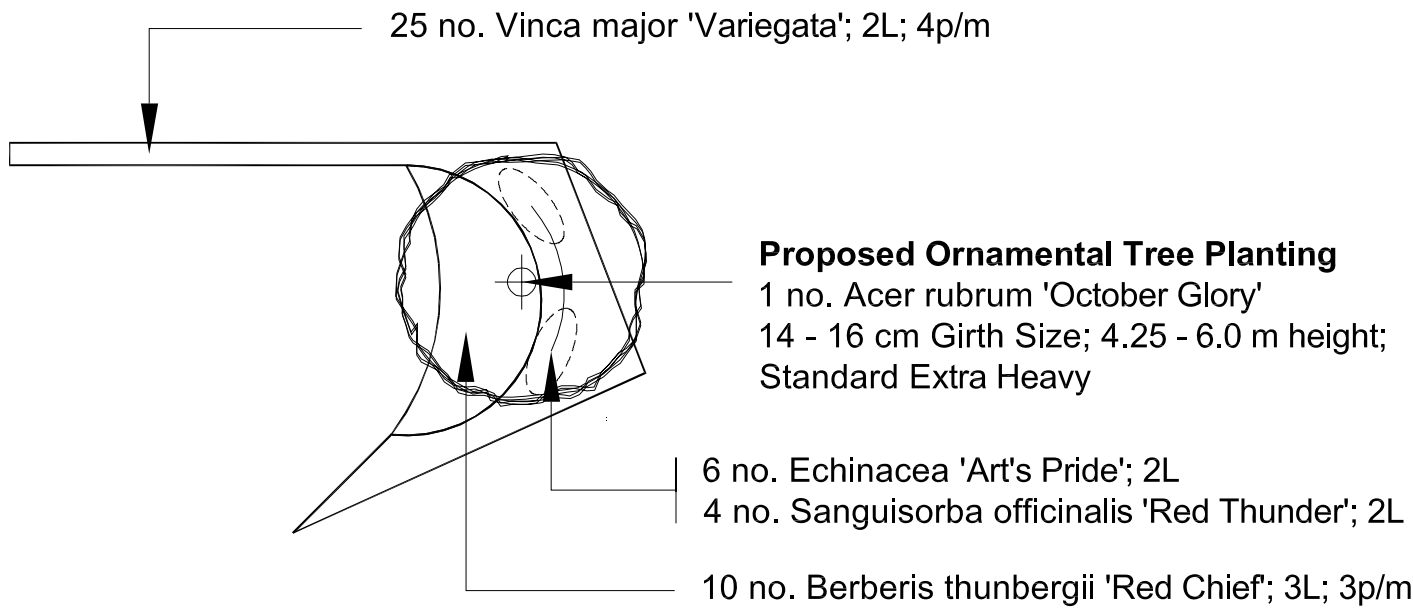


Planting Area No. 17

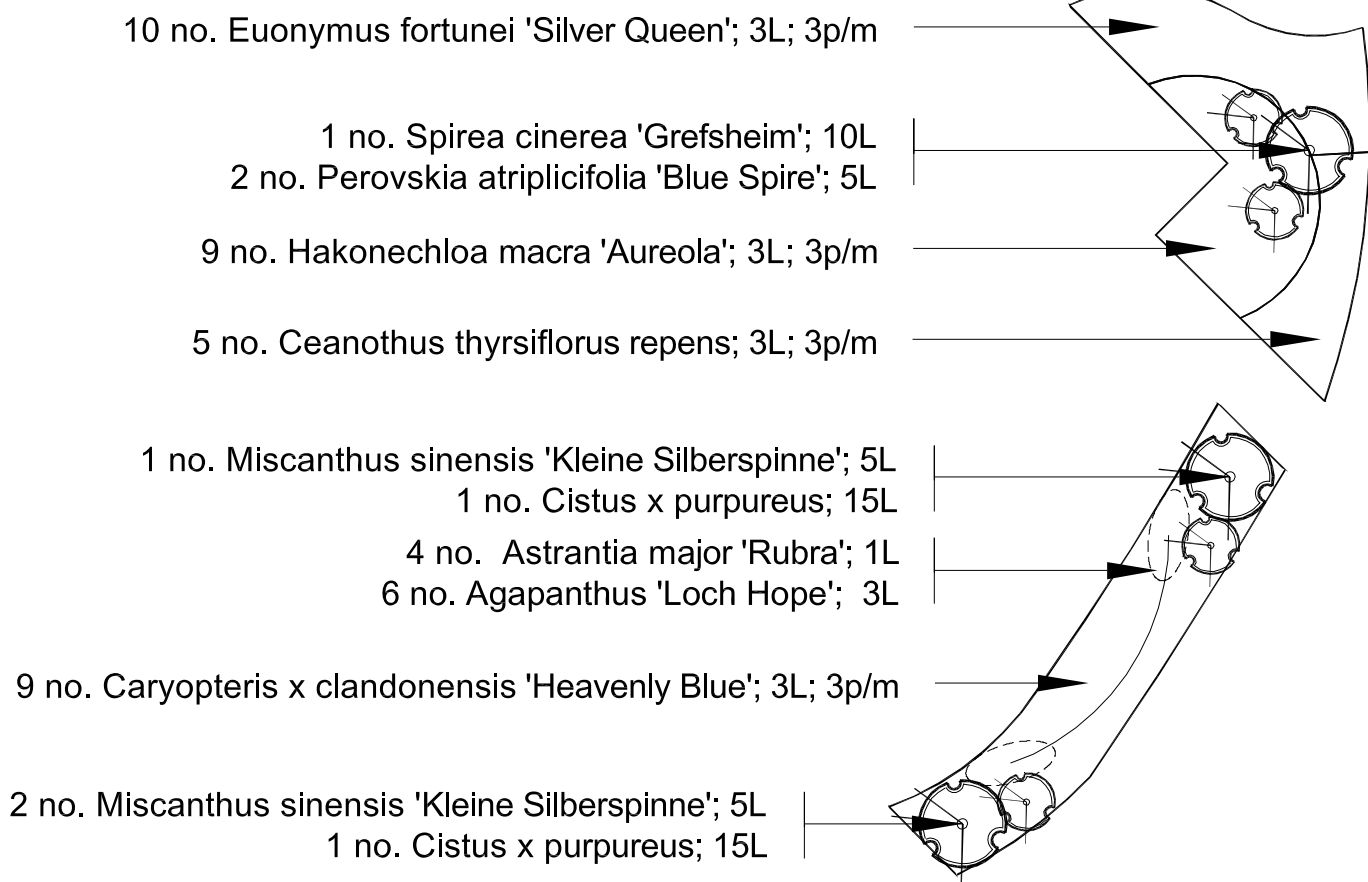


Planting Area No. 18

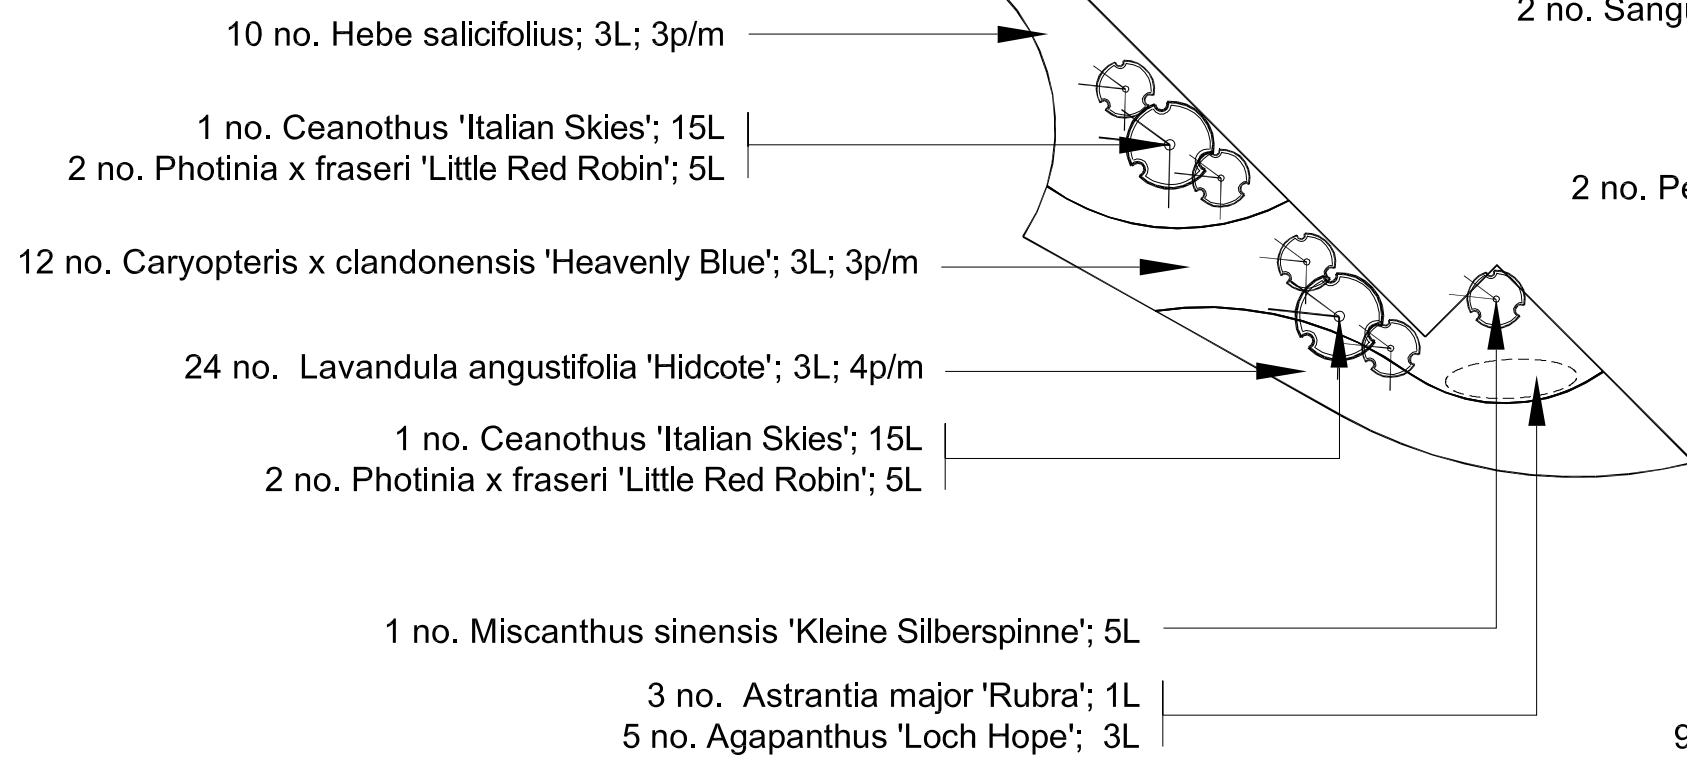


Planting Area No. 19

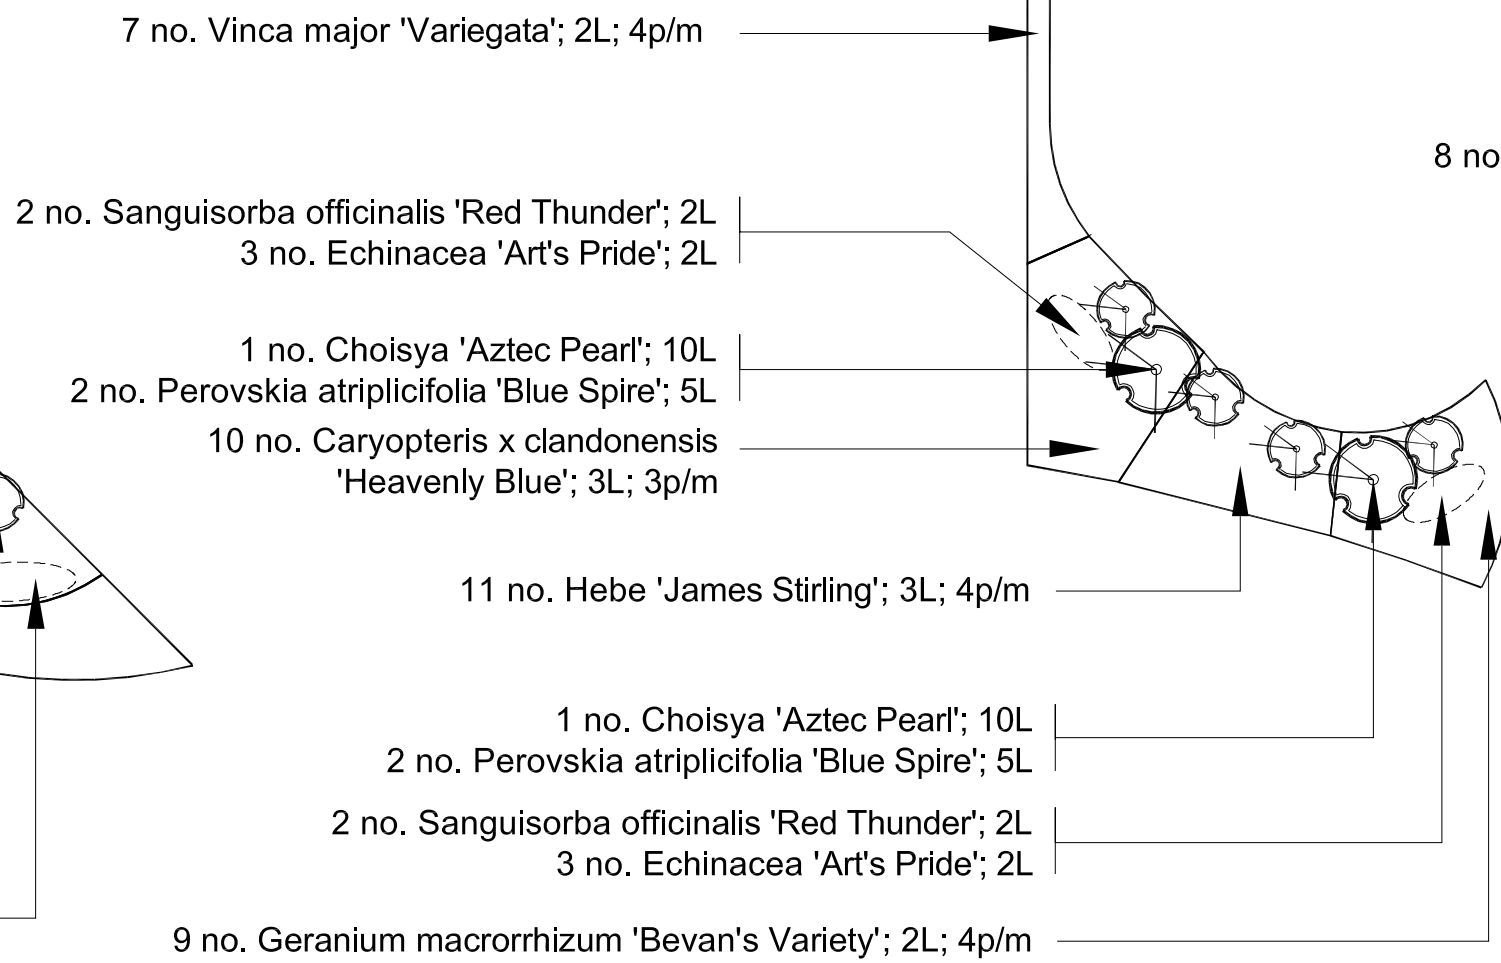


Planting Area No. 20

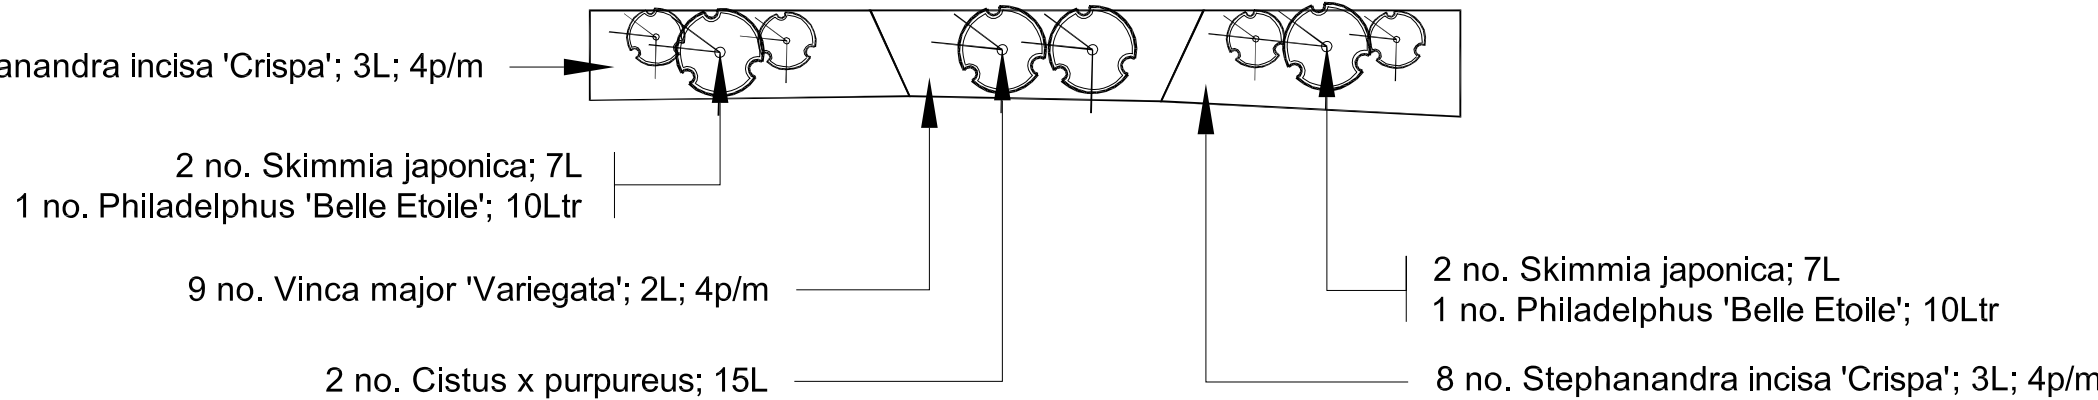


Planting Area No. 21

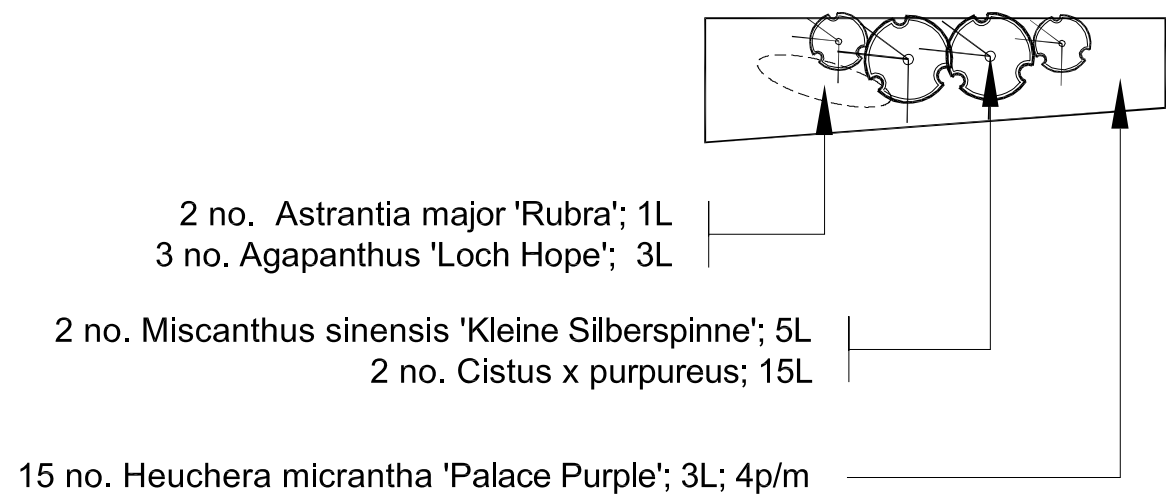


Planting Area No. 22

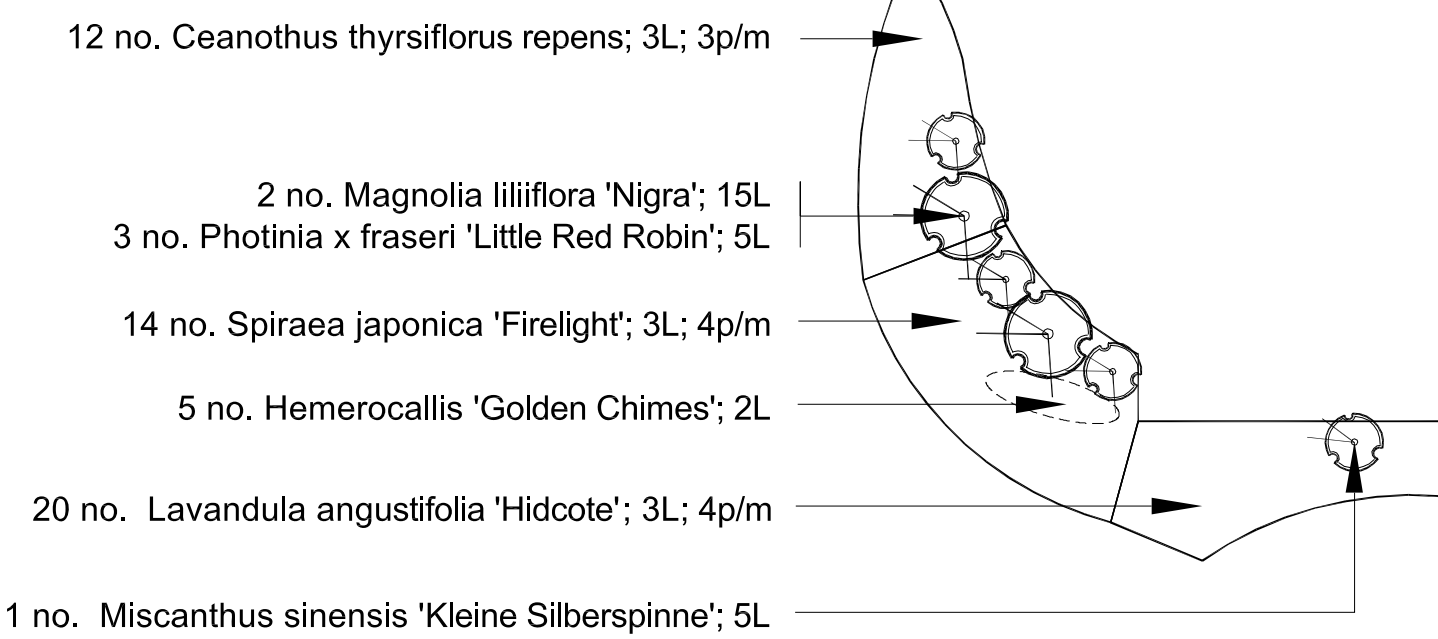

Planting Area No. 23

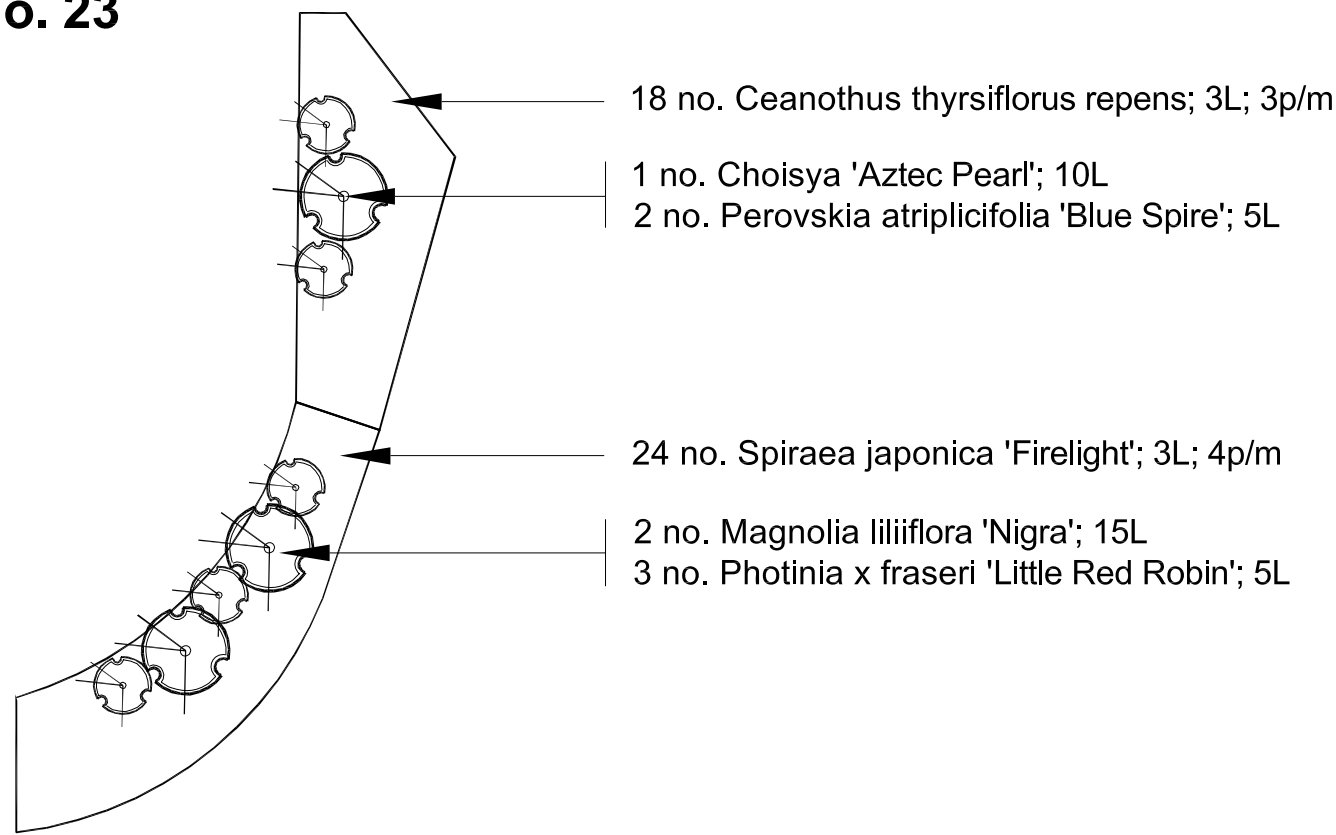

Legend

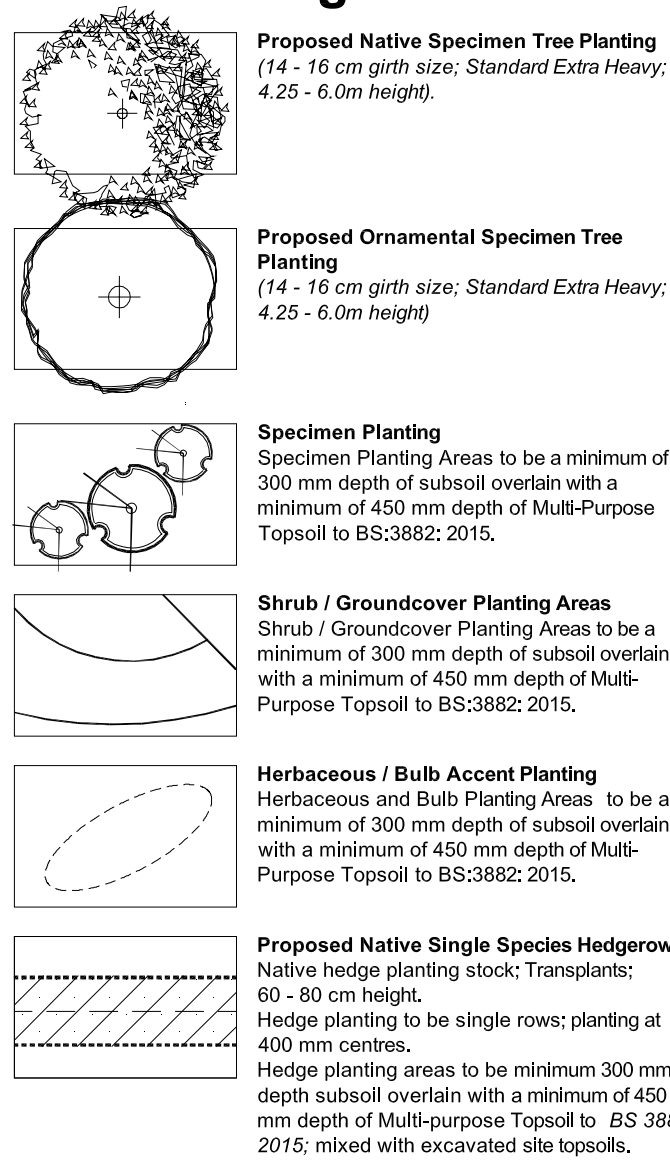

Proposed - Grass Seeded / Turfed Areas
Proposed grass seeded areas to be minimum 300 mm depth subsoil overlain with a minimum of 150 mm depth of Multi-Purpose Topsoil to BS 3882: 2015. Existing and imported topsoil to be tested and certified by a Soil Scientist. Amenity Grass seeded areas to be seeded with 'A19 (All Purpose Landscaping)'. Lawned Areas to be seeded with 'A2 (Quality Lawn)' supplied by Germinal Seeds Amenity, or equal and approved.

Planting Areas / Mulching
All proposed shrub planting areas to be overlain with 75mm depth Ornamental Bark Mulch. Planting areas to be mulched with fine graded ornamental bark mulch; 5 - 35mm nominal particle size; BS4970:1987.

Tree Planting
All proposed tree planting to be in accordance with BS8545:2014 - 'Trees: from nursery to independence in the landscape - recommendations'.

- Tree Pits**
- Sizes:
 - 14 - 16cm Girth: 4.25 - 6.0m height (Standard Extra Heavy) :
 - Tree Pit Size: min. 150 mm radially greater than radius of root system / root ball / container;
 - Planting depth: to depth of root system / root ball / container.
 - Backfilling Material
 - Backfill to be consolidated in 150mm depth layers around root system.
 - Composition: Previously prepared mixture of topsoil excavated from pit and additional topsoil as required, together with:
 - Ameliorant / Conditioner: 20 % by volume, together with 20 % volume Tree Planting Compost (8 mm peat free organic compost) supplied by Bourne Amenity, Newenden, Cranbrook, Kent, TN18 5QG. Tel. 01797 252298; Fax. 01797 253115. Email. enquiries@bourne.co.uk or equal and approved, and 2500 grams of Seamure Soil Builder per tree planting pit.
 - To be supplied by Alginure Products, Stone Hill, Egerton, Ashford, Kent, TN27 9DU. Tel. 01233 756241; Fax: 01233 756419 or equal and approved.
 - Upon completion of planting:
 - tree to be watered (saturated to field capacity) and staked.

- All staked trees:**
- Ties: Adjustable ties.
 - Tying: Secure tree firmly but not rigidly with a single tie centrally on brace for long double staking.
 - Advanced Nursery Stock (Standard Extra Heavy): Trees to be long double staked, 2 no, 2400 x 75 mm diameter timber stakes driven vertically into the ground to finish 300mm below base of pit: 2 no, per tree.
 - Stakes to be cut level at 1000mm height and braced with timber crossbar.

Detailed Planting Plans / Specification
Refer to:
LLD 833 / 05 Soft Landscape Layout and LLD833 Detailed Planting Schedule and Specification

Rev	Description	Date	Initials
00	Planning Issue	19/06/15	KM
--	--	--	--

Lizard Landscape Design

Lizard Landscape Design
19 Broadwater Street East
Worthing
West Sussex
BN14 9AA
Tel. 01903 216033
Fax. 01903 214777
Email. lizardlandscape@bconnect.com



Project title

**Land to the North of Yapton Road,
Barnham, West Sussex**

Drawing title

**Detailed Planting Plans
Residential Planting Proposals**

Scale 1:100@A1 Drawn KM Date 19.06.15 Approved

Drawing No LLD833 / 08 Revision 00
CAD Filename LLD833/CADDrawings

Land north of Yapton Road
Residential Areas - Detailed Planting Plans

