



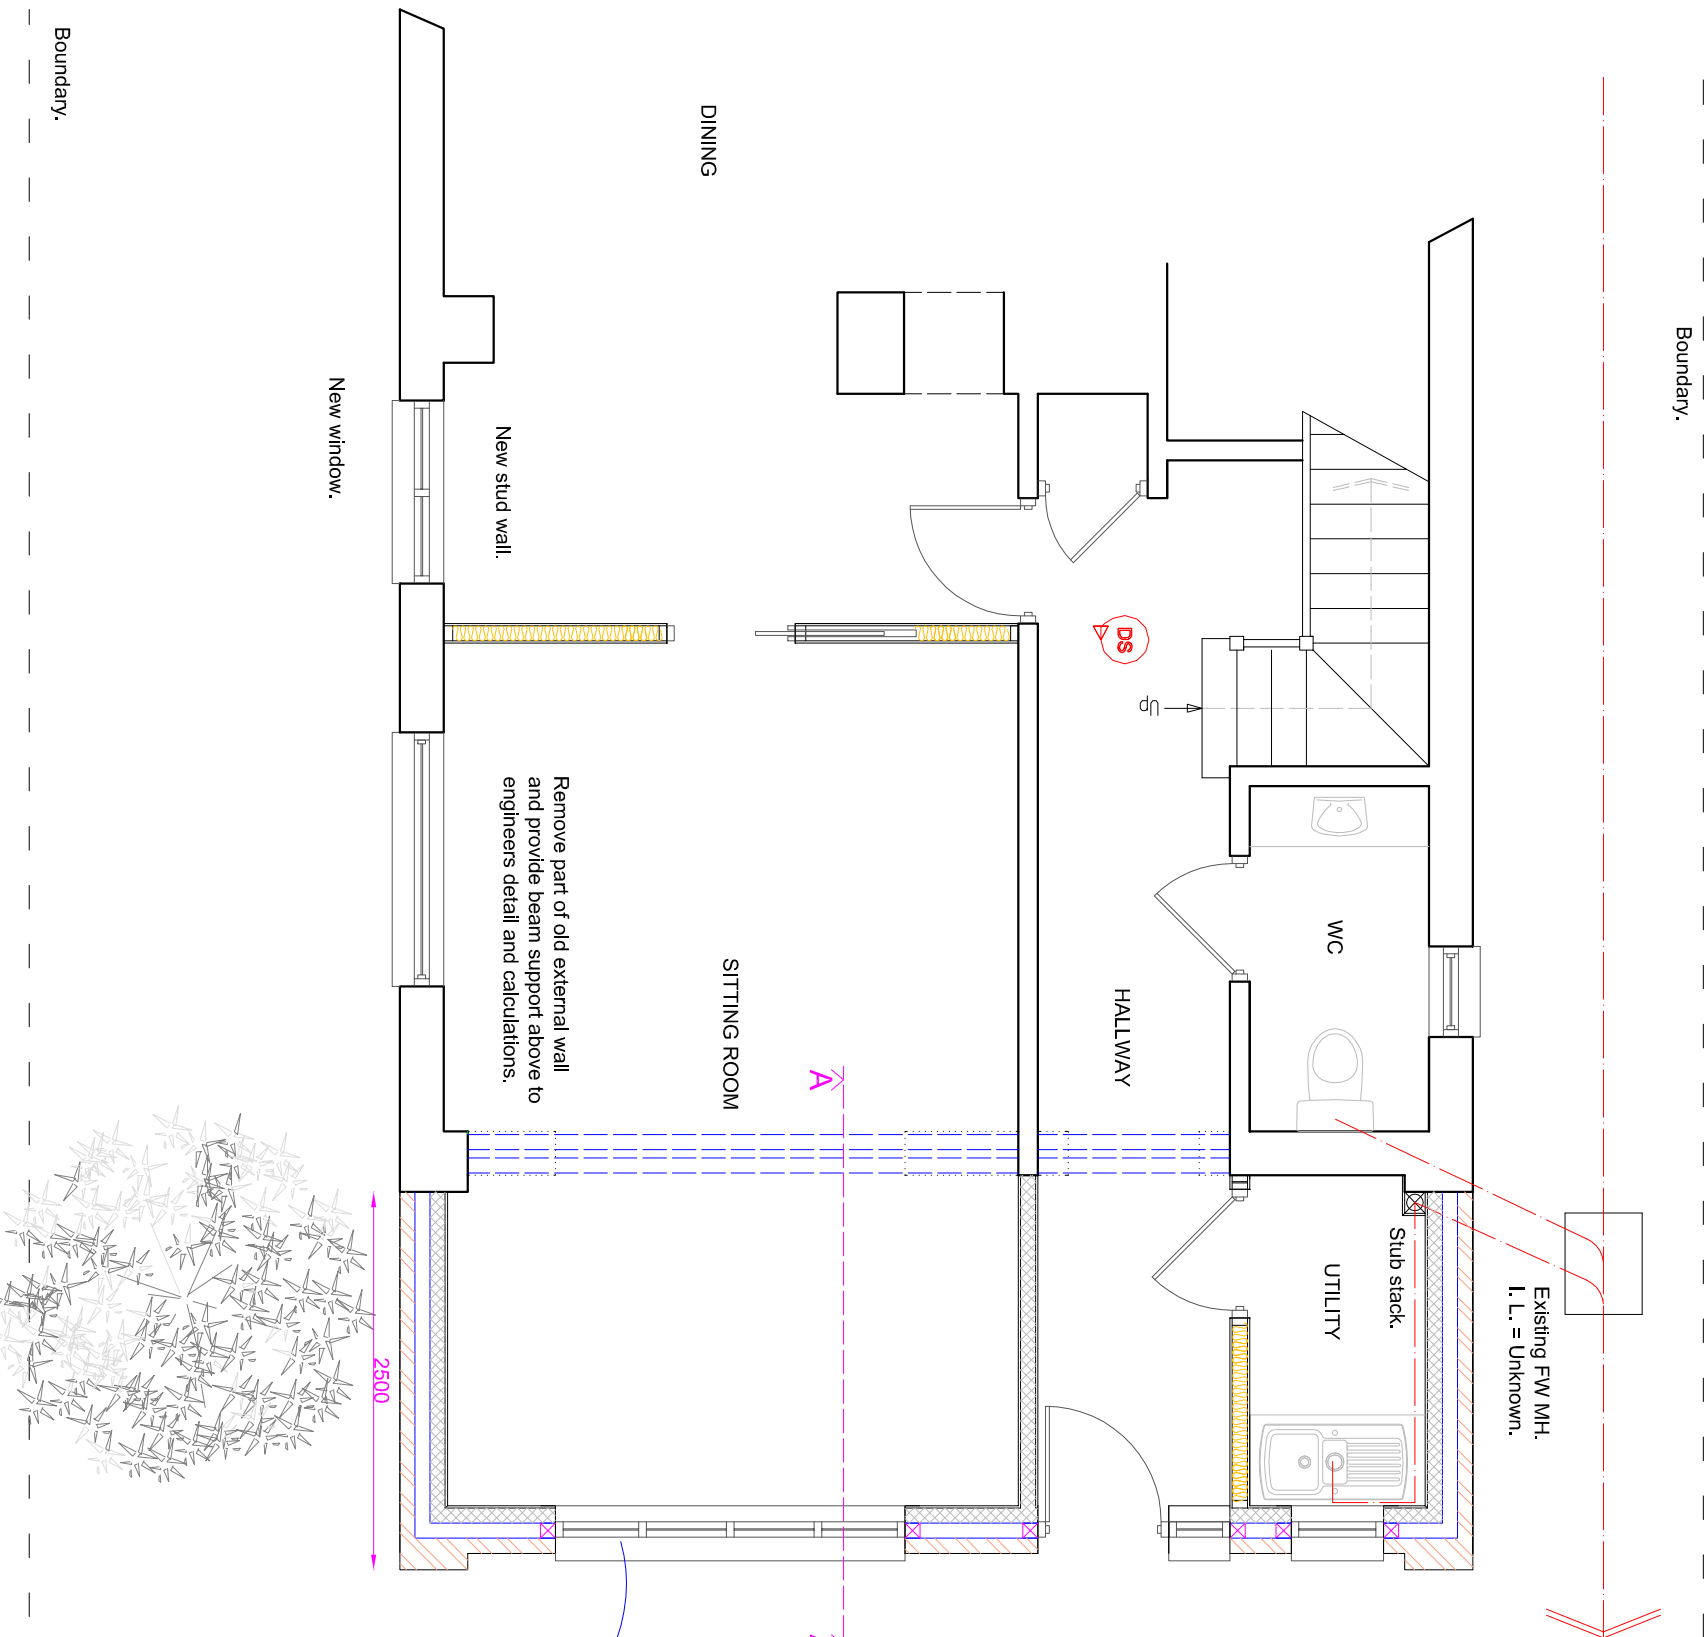

PROPOSED GROUND FLOOR PLAN

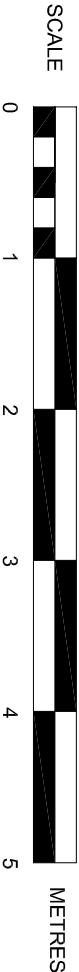

One casement in the window to be capable of use for means of escape in case of fire.

Clear openable area to be 0.33 m² with no dimension less than 450 mm and opening height to be between 800 - 1,100 mm from floor level.

SUSSEX BUILDING CONSULTANCY LIMITED

FLINTSTONES, BARNHAM ROAD,
EASTERGATE, WEST SUSSEX.

SCALE - 1/50 REV - C DATE - 09/08/2018



LABC
partner

3 NORTHGATE ROAD
BOGNOR REGIS
PO21 5LZ
TEL/FAX - (01243) 861379