


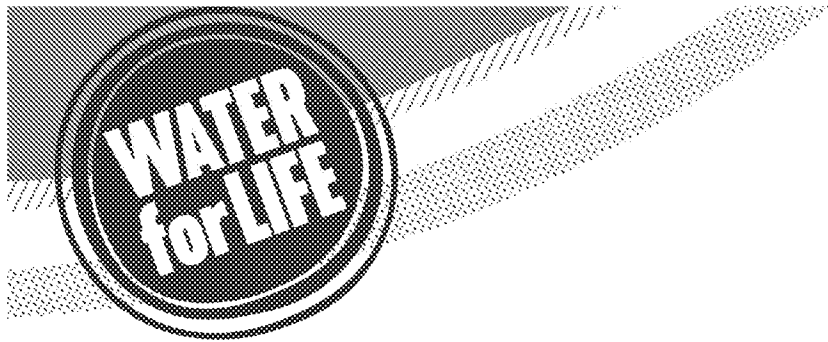

from
**Southern
Water** 

Planning and Development Services
Arun District Council
Arun Civic Centre
Maltravers Road
Littlehampton
West Sussex
BN17 5LF

Your ref

BN/26/19/DOC


Our ref

PLAN-028193

Date

29/05/2019

Contact

 

Dear Sirs,

Proposal: Approval of details reserved by condition imposed under ref EG/66/18/HH relating to Condition Nos 3 - foul water drainage and 4 - surface water drainage.
Site: Flintstones, Barnham Road, Eastergate, PO20 3RT.
BN/26/19/DOC

Thank you for your letter of 15/05/2019.

Southern Water would have no objections to discharge condition 3 relating to foul drainage. An approval for the connection to the public sewer should be submitted under Section 106 of the Water Industry Act.


The Council's Building Control officers/technical staff and the Environment Agency should be consulted regarding the discharge condition 4 for surface water disposal.

Yours sincerely,



Luis Silva
Developer Services

SOUTHERN WATER

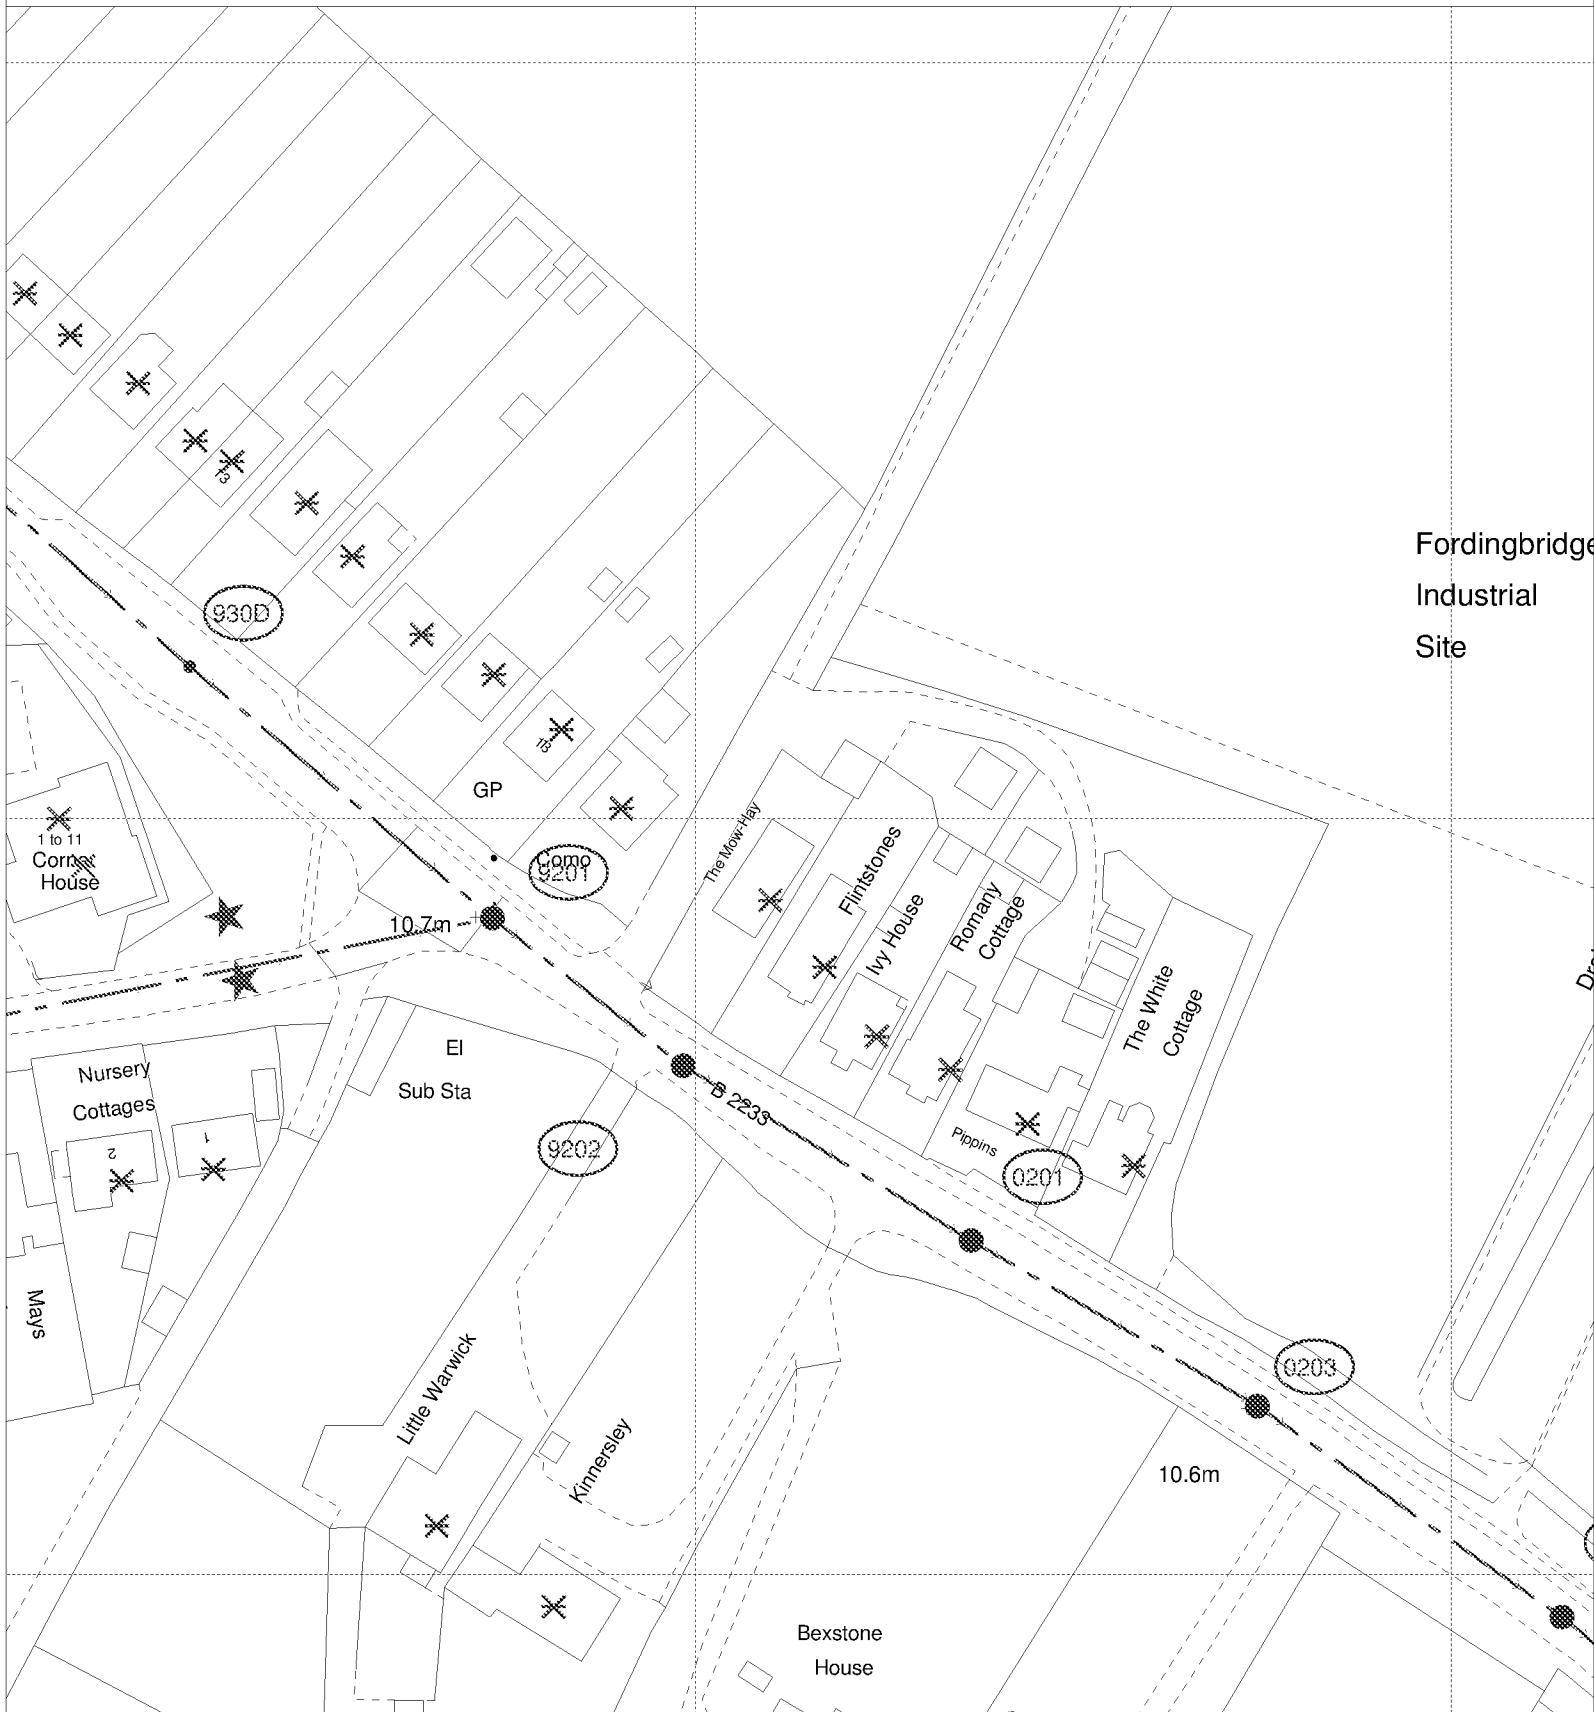

Fordingbridge
Industrial
Site

The positions of pipes shown on this plan are believed to be correct, but Southern Water Services Ltd accept no responsibility in the event of inaccuracy. The actual positions should be determined on site.

Based upon Ordnance Survey Digital Data with the permission of the controller of H.M.S.O. Crown Copyright Reserved Licence No. WU 298530

O.S. REF: SU9505SW

Scale: 1:1000

Screen Print

ARUN DISTRICT COUNCIL BN/28/19/DOC

WARNING: BAC pipes are constructed of Banded Asbestos Cement

WARNING: Unlabeled (HOK) materials may include Banded Asbestos Cement



Printed By: chandne

Date: 20-5-2019

Southern Water MapGuide Browser

Requested By:

N