


NOTES


- DO NOT SCALE OFF THIS DRAWING EXCEPT FOR PLANNING PURPOSES
- CHECK ALL DIMENSIONS ON SITE BEFORE ANY WORK IS COMMENCED
- ALL GOODS MATERIALS AND WORKMANSHIP MUST CONFORM WITH CURRENT BUILDING REGULATIONS, BRITISH STANDARDS AND CODES OF PRACTICE
- COPYRIGHT OF THIS DRAWING IS RETAINED BY THE ARCHITECT AND IT MUST NOT BE REPRODUCED WITHOUT WRITTEN CONSENT

Party Wall etc. Act 1996
As you are building on or near a neighbouring building or structure, your works may be subject to the Party Wall Act. It is the clients responsibility to ensure all of your requirements under the Act are adhered to. You must ensure that you serve the relevant notice(s) on your adjoining neighbour(s). If you have any queries about this, then you should contact a Party Wall Surveyor to assist you.

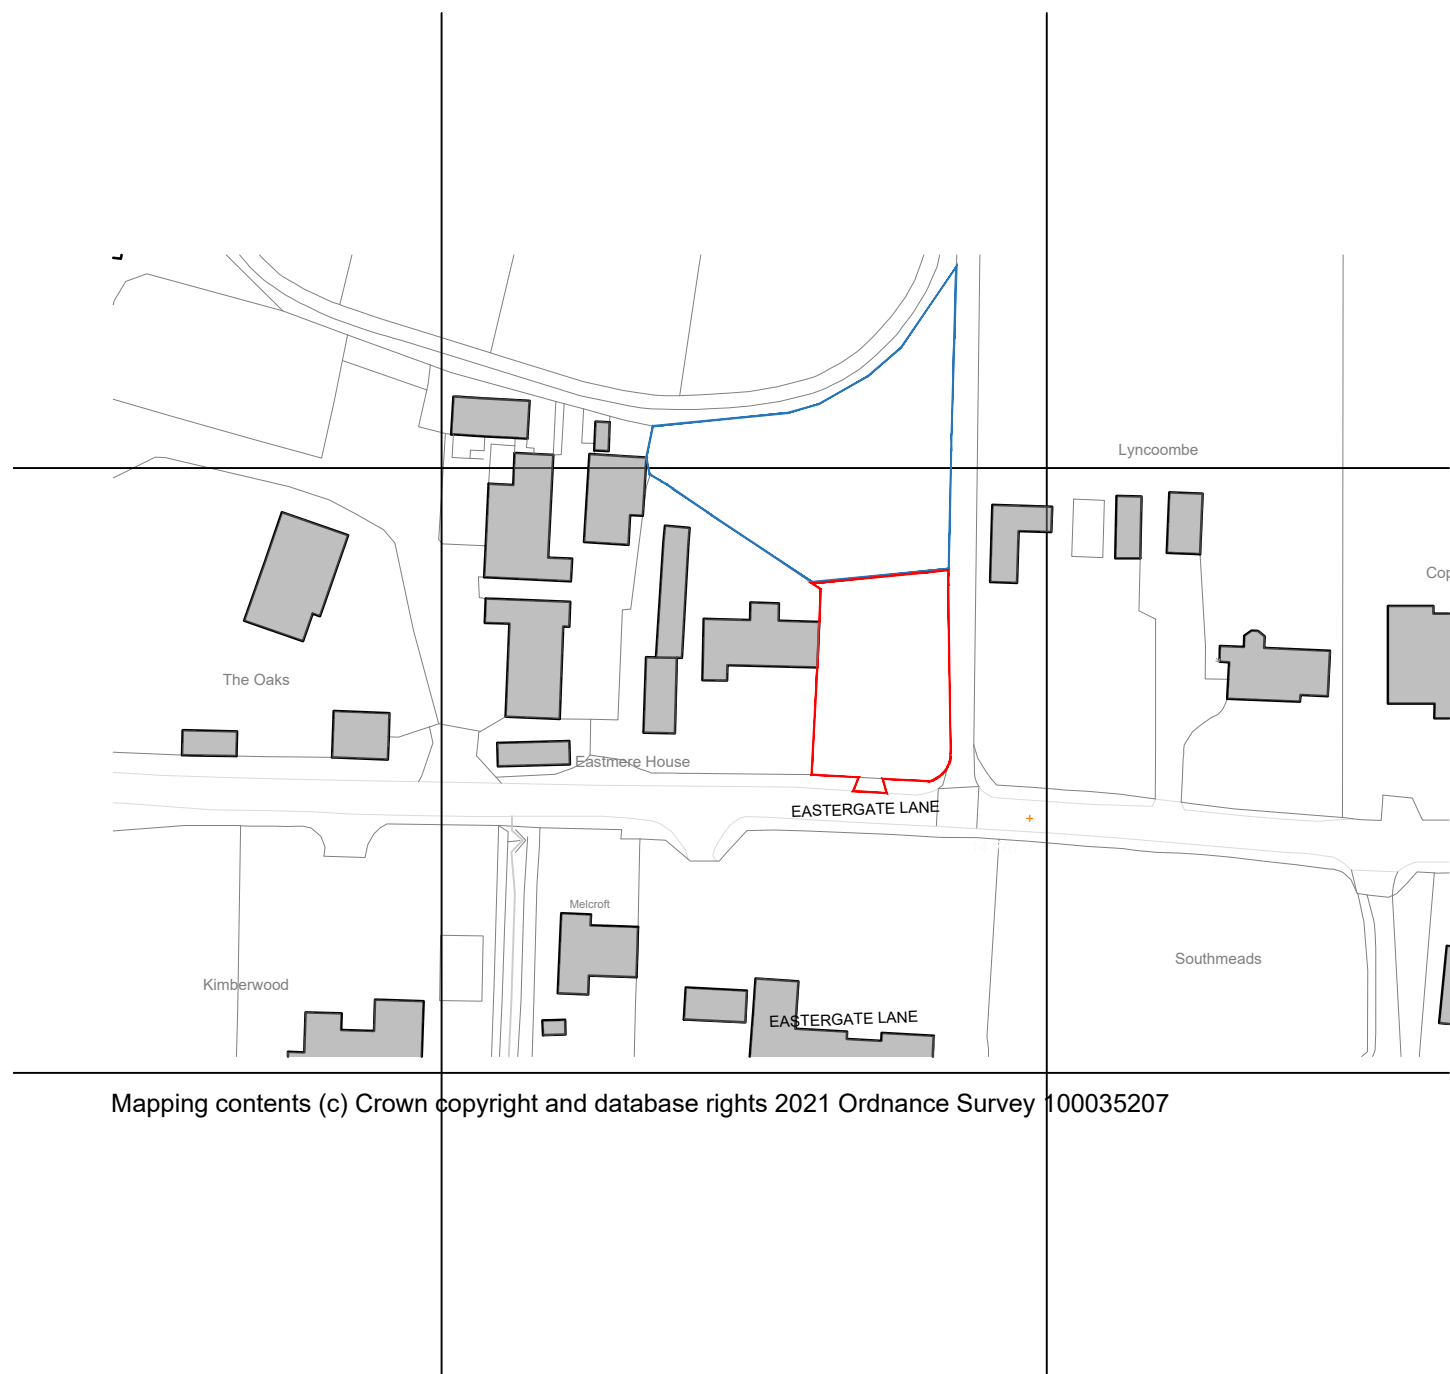


Mapping contents (c) Crown copyright and database rights 2021 Ordnance Survey 100035207

Location Plan 1:1250

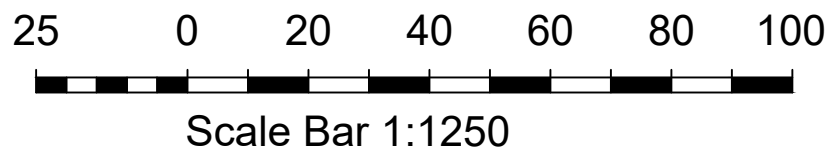

Block as Proposed Plan 1:500

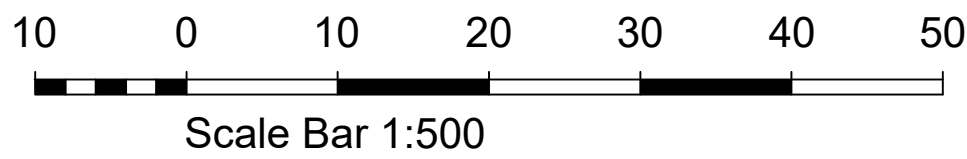

REV	DATE	BY	AMENDMENT



1 01903 868629
info@folkesarchitects.co.uk

The Old Forge
6 Church Street
Storrington
West Sussex
PO20 4LA

CLIENT
Oli & Siobhan Strudwick

JOB TITLE
Site on Corner of Eastergate Lane &
Longreach Okehurst
Eastergate Lane,
PO20 3SJ

DRAWING TITLE
Location Plan and Block Plan
PLANNING ISSUE ONLY

DATE	SCALE	DRAWN BY	RF
Dec 21	Shown on A1	CHECKED BY	MF

JOB NO.	DRAWING NO.	REVISION
21073	2.01	-