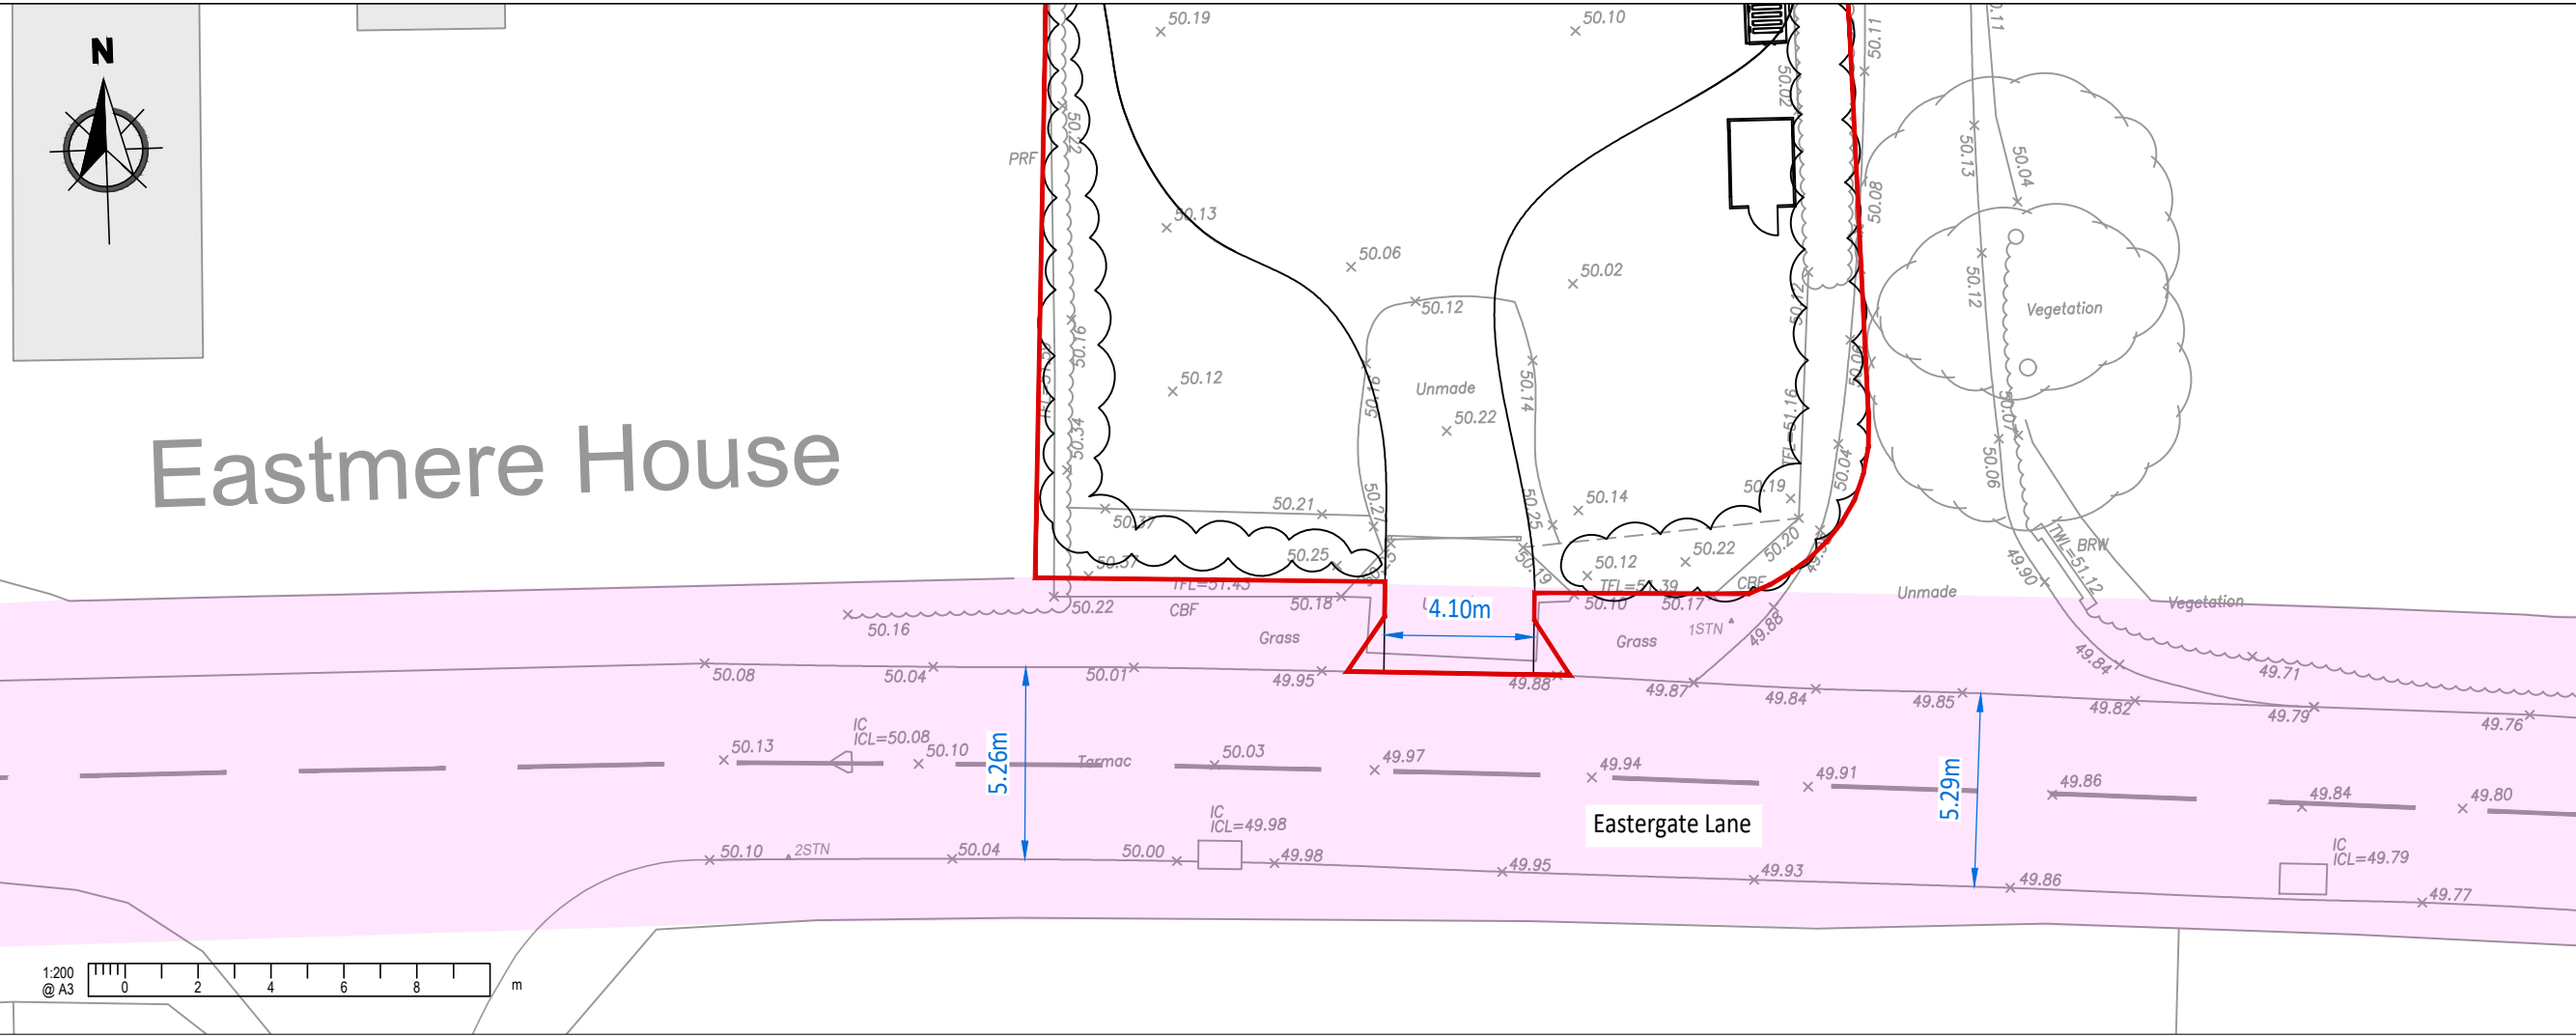


NOTES

A3

1. This drawing is to be read in conjunction with all other Bright Plan drawings, and with all relevant Architect's and Engineer's drawings and specification. Any discrepancies found are to be reported immediately to the Engineer.
2. Bright Plan accepts no responsibility for inaccuracies in data provided by third parties such as topographic surveys or Ordnance Survey mapping.
3. Do not scale, work to figured dimensions only. All dimensions are in millimeters unless noted otherwise and all levels are in metres from the topographic survey datum.
4. Any information given regarding existing underground services is given in good faith after consultation with the relevant authority, however accuracy is not certain.

-Legend-

- Application Boundary
- Public Highway
- Existing Road Markings
- Visibility Splay

-	Original Issue	31/01/2023
Rev.	Amendments	Date



BRIGHT PLAN
Transport Planning and Civil Engineering Consultants
Unit 2, West Barn, Norton Lane, Chichester, West Sussex, PO20 3AF
Tel: 0333 358 3270 Email: enquiries@bpcivils.co.uk
www.bpcivils.co.uk

Drawing Status	Final
Client	Mr O. Strudwick
Project	Eastmere House, Eastergate Lane
Drawing Title	Site Overview and Visibility Splays
Scale	As Shown
Date	Jan 23
Drawn By	SMO
Checked	EJD
Drawing No.	2022-6510-001
Rev.	-

Stopping Sight Distance Calculator



Direction	Eastbound	Westbound
Recorded 85th percentile speed	39.3 mph	37.7 mph
Gradient (+ve for upgrades, -ve for downgrades)	0 %	0 %

Wet weather adjustment?	No
Vehicle type	All vehicles (Desirable minimum)

v	17.569 m/s	16.853 m/s
t	2.0 s	2.0 s
d	2.453 m/s	2.453 m/s
a	0 %	0 %

Formula for calculating SSD (from Manual for Streets 2):

$$SSD = vt + v^2/2(d+0.1a)$$

v = speed of vehicle (m/s)

t = driver perception-reaction time (seconds)

d = deceleration rate (m/s)

a = longitudinal gradient (%)

SSD	98.1 m	91.6 m
-----	--------	--------

Based on Table 10.1 MfS2

Vehicle Type	Reaction Time t (s)	Deceleration Rate d (m/s)	Standard
Light vehicles	1.5	0.450 g	MfS2
HGVs	1.5	0.375 g	MfS2
Buses	1.5	0.375 g	MfS2
All vehicles (Absolute minimum)	2	0.375 g (Absolute minimum)	CD 109
All vehicles (Desirable minimum)	2	0.250 g (Desirable minimum)	CD 109





Eastergate Lane, Eastergate

Globals

Report Id	CustomList-11
Descriptor	OB Directions Combined
Created by	MetroCount Traffic Executive
Creation Time (UTC)	2023-01-26T15:37:01
Legal	Copyright (c)1997 - 2018 MetroCount
Graphic	
Language	English
Country	United Kingdom
Time	UTC + 0 min
Create Version	5.0.5.0
Metric	Part metric
Speed Unit	mph
Length Unit	metre
Mass Unit	tonne

Dataset


Site Name	Eastergate Lane
Site Attribute	ATC 5
File Name	C:\Users\orrus\Desktop\0296 - Eastergate Lane, Eastergate\Eastergate Lane 0 2023-01-26 1448.EC0
File Type	Plus
Algorithm	Factory default axle
Description	Eastergate Lane, Eastergate
Lane	0
Direction	6
Direction Text	6 - West bound A]B, East bound B]A.
Layout Text	Axle sensors - Paired (Class/Speed/Count)
Setup Time	2023-01-17T16:54:56
Start Time	2023-01-17T16:54:56
Finish Time	2023-01-26T14:47:56
Operator	OR
Configuration	40 MC5900 80 00 0f a8 a8 ? VE13QRG4 MC5900-X13 (c)MetroCount 09Nov16
Scheme:	VRX



Eastergate Lane, Eastergate

ATC Location

50.846058, -0.647767

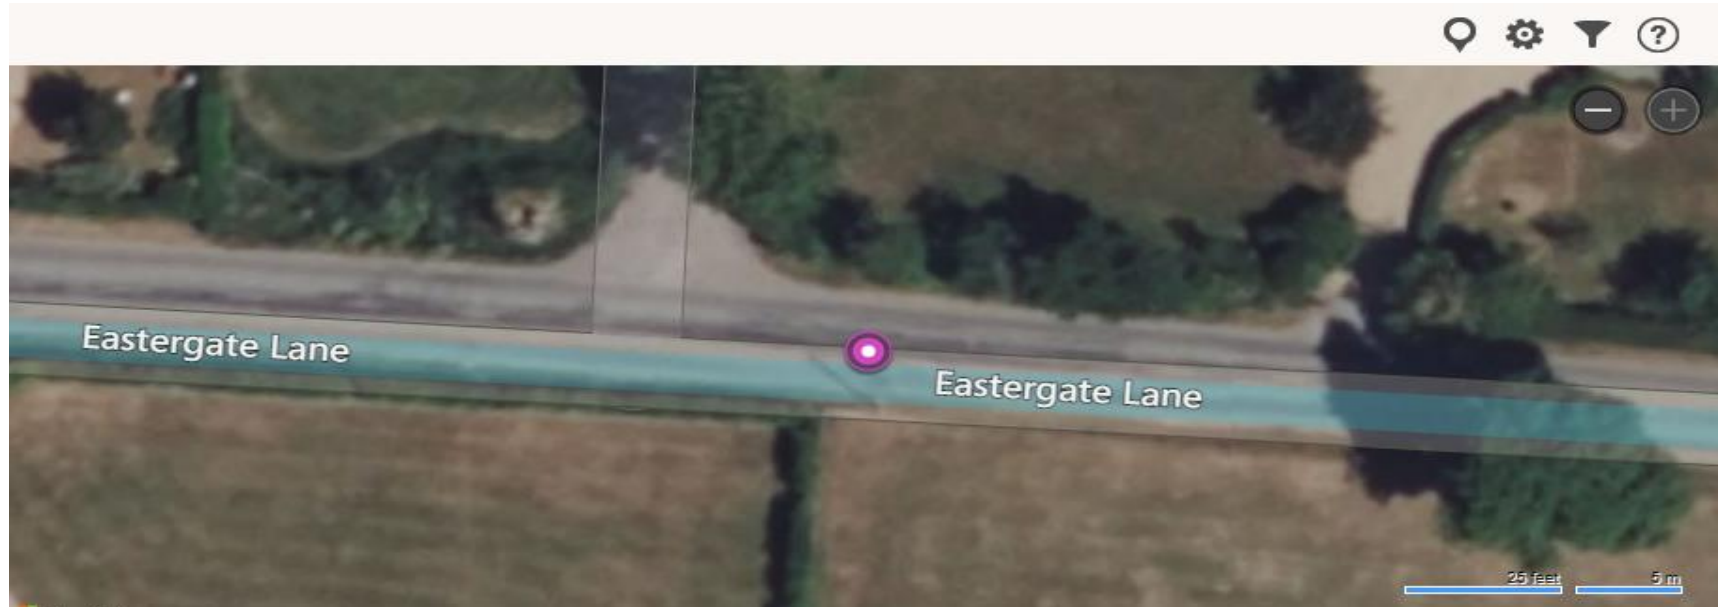

7 Day Weather Report

Below are the prevailing weather conditions for each day during the survey period. This is historical weather forecasting from <https://www.wunderground.com/>

19 January	20 January	21 January	22 January	23 January	24 January	25 January
Mostly Sunny	Mostly Sunny	Mostly Sunny	Mostly Sunny	Mostly Sunny	Mostly Sunny	Foggy



Eastergate Lane, Eastergate



Light

Class 1	SV	2 axles	Short Vehicle Car or Light Van
Class 2	SVT	3,4 or 5 axle	Short Vehicle Towing Trailer, Caravan, Boat etc



Medium

Class 3	TB2	2 axle	Two axle truck or bus
Class 4	TB3	3 axle	Three axle truck or bus
Class 5	T4	>3 axle	Four axle truck



Heavy

Class 6	ART3	3 axle	Three axle articulated vehicle or rigid vehicle and trailer
Class 7	ART4	4 axle	Four axle articulated vehicle or rigid vehicle and trailer
Class 8	ART5	5 axle	Five axle articulated vehicle or rigid vehicle and trailer
Class 9	RT6	>6 axle	Six (or more) axle articulated vehicle or rigid vehicle and trailer
Class 10	BD	>6 axle	B - Double or Heavy truck and trailer
Class 11	DRT	>6 axle	Double road train or heavy truck and two trailers
Class 12	TRT	>6 axle	Triple road train or heavy truck and three (or more) trailers



Light

Class 14	M/C	2 axle	Motorcycle
Class 15	Cycle	2 axle	Bicycle




Eastergate Lane, Eastergate


Totals Over 7 Days

	Total Vehicles	Average Speed	85th Percentile	Posted Speed Limit	
Eastbound	6,971	33.8	39.3	40	
Westbound	6,058	32.2	37.7		
Combined	13,029	33.0	38.5	Total Vehicles Over Pos	1,308

Vehicle numbers per speed bin

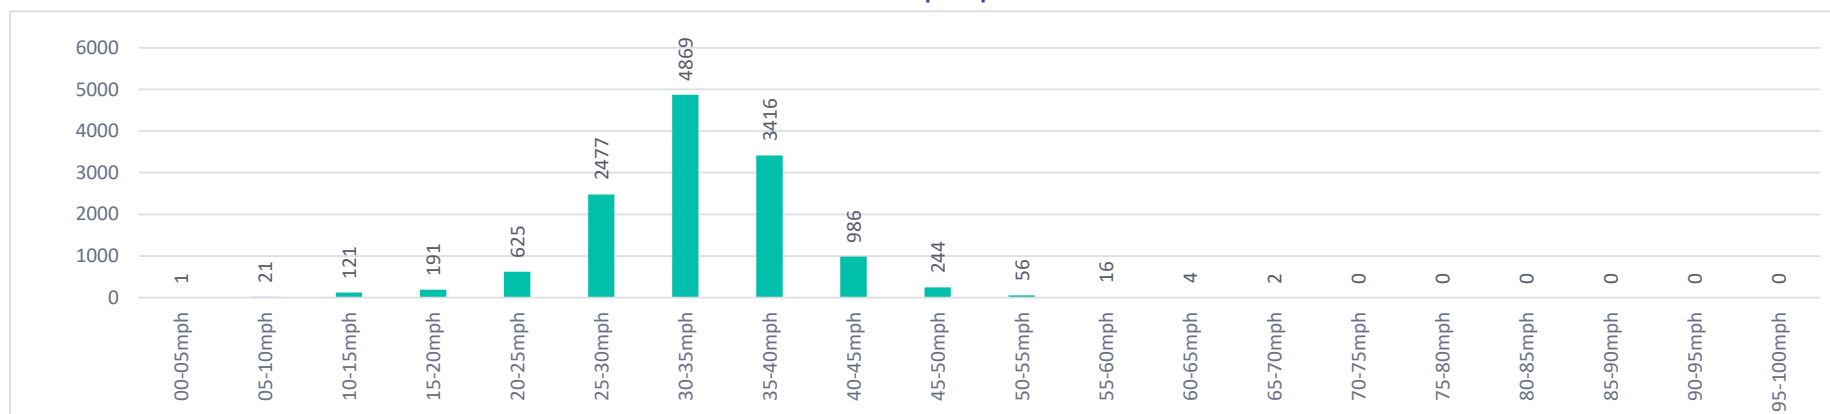

Traffic Composition Over 7 Days

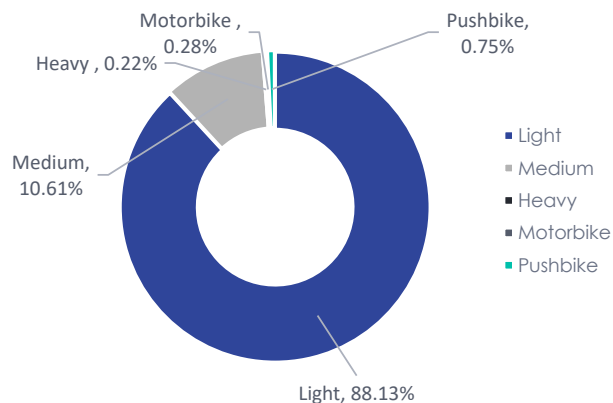

	Light	Medium	Heavy	Motorbike	Pushbike	Combined
Eastbound	47.44%	5.38%	0.12%	0.13%	0.44%	53.50%
Westbound	40.69%	5.23%	0.11%	0.15%	0.31%	46.50%
Combined	88.13%	10.61%	0.22%	0.28%	0.75%	100.00%

Report Id - CustomList-11
Site Name - Eastergate Lane
Description - Eastergate Lane, Eastergate
Direction - North East South West

19 January 2023

Time [--	Cls 1	Cls 2	Cls 3	Cls 4	Cls 5	Cls 6	Cls 7	Cls 8	Cls 9	Cls 10	Cls 11	Cls 12	Cls 14	Cls 15	Cd	Total	Vbin 0 5	Vbin 5 10	Vbin 10 15	Vbin 15 20	Vbin 20 25	Vbin 25 30	Vbin 30 35	Vbin 35 40	Vbin 40 45	Vbin 45 50	Vbin 50 55	Vbin 55 60	Vbin 60 65	Vbin 65 70	Vbin 70 75	Vbin 75 80	Vbin 80 85	Vbin 85 90	Vbin 90 95	Vbin 95 100	Mean	Vpp 85
0000	0	0	1	0	0	0	0	0	0	0	0	0	0	0	E	1	0	0	0	0	1	0	0	0	0	0	0	0	0	0	0	0	0	0	0	21.2	-	
0000	2	0	0	0	0	0	0	0	0	0	0	0	0	0	W	2	0	0	0	0	1	0	1	0	0	0	0	0	0	0	0	0	0	0	0	27.5	-	
0100	0	0	0	0	0	0	0	0	0	0	0	0	0	0	E	0	0	0	0	0	0	0	0	0	0	0	0	0	0	0	0	0	0	0	0	-	-	
0100	0	0	0	0	0	0	0	0	0	0	0	0	0	0	W	0	0	0	0	0	0	0	0	0	0	0	0	0	0	0	0	0	0	0	0	-	-	
0200	1	0	0	0	0	0	0	0	0	0	0	0	0	0	E	1	0	0	0	0	0	1	0	0	0	0	0	0	0	0	0	0	0	0	0	25.7	-	
0200	0	0	0	0	0	0	0	0	0	0	0	0	0	0	W	0	0	0	0	0	0	0	0	0	0	0	0	0	0	0	0	0	0	0	0	-	-	
0300	0	0	0	0	0	0	0	0	0	0	0	0	0	0	E	0	0	0	0	0	0	0	0	0	0	0	0	0	0	0	0	0	0	0	0	-	-	
0300	1	0	0	0	0	0	0	0	0	0	0	0	0	0	W	1	0	0	0	0	0	1	0	0	0	0	0	0	0	0	0	0	0	0	0	28.1	-	
0400	1	0	0	0	0	0	0	0	0	0	0	0	0	0	E	1	0	0	0	0	0	0	1	0	0	0	0	0	0	0	0	0	0	0	0	34.7	-	
0400	0	0	1	0	0	0	0	0	0	0	0	0	0	0	W	1	0	0	0	0	0	0	0	1	0	0	0	0	0	0	0	0	0	0	0	35.2	-	
0500	3	0	0	0	0	0	0	0	0	0	0	0	0	0	E	3	0	0	0	0	0	2	0	1	0	0	0	0	0	0	0	0	0	0	0	31	-	
0500	2	0	0	0	0	0	0	0	0	0	0	0	0	0	W	2	0	0	0	0	0	1	0	1	0	0	0	0	0	0	0	0	0	0	0	33.4	-	
0600	14	0	2	0	0	0	0	0	0	0	0	0	0	0	E	14	0	0	0	0	1	2	7	6	0	0	0	0	0	0	0	0	0	0	0	32.5	36.7	
0600	8	0	3	0	0	0	0	0	0	0	0	0	0	0	W	12	0	0	0	1	2	3	6	0	0	0	0	0	0	0	0	0	0	0	0	27.5	32	
0700	34	0	5	0	0	0	0	0	0	0	0	0	0	0	E	40	0	0	1	0	2	15	17	4	1	0	0	0	0	0	0	0	0	0	0	30.2	34.8	
0700	33	0	10	0	0	0	0	0	0	0	0	0	0	0	W	45	0	0	1	1	5	15	17	3	3	0	0	0	0	0	0	0	0	0	0	29.7	34.7	
0800	78	0	7	0	0	1	0	0	1	0	0	0	0	0	E	87	0	0	0	3	2	20	39	16	5	2	0	0	0	0	0	0	0	0	0	32.5	38.1	
0800	77	0	8	0	0	0	0	0	0	0	0	0	0	0	W	85	0	0	0	0	10	20	36	17	1	1	0	0	0	0	0	0	0	0	0	31.3	36	
0900	52	0	5	2	0	0	0	0	0	0	0	0	0	0	E	59	0	0	1	1	6	16	26	6	2	1	0	0	0	0	0	0	0	0	0	30.8	36.6	
0900	70	0	5	2	0	0	1	0	0	0	0	0	0	0	W	78	0	0	1	0	10	26	33	7	1	0	0	0	0	0	0	0	0	0	0	29.8	34.3	
1000	50	1	7	1	0	0	0	0	0	0	0	0	0	0	E	59	0	0	1	2	5	12	23	14	2	0	0	0	0	0	0	0	0	0	0	31.8	38.5	
1000	46	0	11	0	0	0	0	0	0	0	0	0	0	0	W	57	0	0	0	0	2	15	25	12	2	1	0	0	0	0	0	0	0	0	0	32.6	37.5	
1100	41	0	10	0	0	0	0	0	0	0	0	0	0	0	E	52	0	0	1	0	0	8	22	16	4	1	0	0	0	0	0	0	0	0	0	34.2	39.4	
1100	61	1	10	0	0	0	0	0	0	0	0	0	0	0	W	72	0	0	2	2	7	12	31	9	7	2	0	0	0	0	0	0	0	0	0	31.8	38.4	
1200	54	0	12	0	0	0	1	0	0	0	0	0	0	0	E	67	0	0	0	0	5	8	22	22	8	1	1	0	0	0	0	0	0	0	0	34.6	40	
1200	61	0	10	0	0	0	0	0	0	0	0	0	0	0	W	71	0	0	0	0	3	15	26	20	5	2	0	0	0	0	0	0	0	0	0	33.9	38.9	
1300	44	0	10	0	0	0	0	0	0	0	0	0	0	0	E	55	0	0	2	1	3	11	16	14	5	2	1	0	0	0	0	0	0	0	0	33.1	39.9	
1300	50	0	15	0	0	0	0	0	0	0	0	0	0	0	W	65	0	0	1	3	4	16	29	9	3	0	0	0	0	0	0	0	0	0	0	30.9	35.7	
1400	81	0	8	0	0	0	0	0	0	0	0	0	0	0	E	89	0	0	0	0	1	14	34	30	6	4	0	0	0	0	0	0	0	0	0	34.5	39.3	
1400	70	0	10	0	0	0	0	0	0	0	0	0	0	0	W	80	0	0	0	1	1	15	41	12	6	3	1	0	0	0	0	0	0	0	0	33.6	37.6	
1500	97	0	15	0	0	0	0	0	0	0	0	0	0	0	E	113	0	0	2	0	2	14	44	40	8	2	0	1	0	0	0	0	0	0	0	34.3	38.6	
1500	83	0	10	1	0	0	1	0	0	0	0	0	0	0	W	97	0	0	0	1	3	25	42	19	4	1	1	0	0	0	0	0	0	0	0	32.1	36.5	
1600	90	0	12	0	0	0	1	0	0	0	0	0	0	0	E	103	0	0	0	0	1	10	33	40	12	6	1	0	0	0	0	0	0	0	0	36	40.4	
1600	62	0	7	0	0	1	0	0	0	0	0	0	0	0	W	70	0	0	0	1	7	15	19	19	8	1	0	0	0	0	0	0	0	0	0	32.9	39.3	
1700	75	0	11	0	0	0	0	0	0	0	0	0	0	0	E	88	0	1	1	1	5	11	27	32	8	2	0	0	0	0	0	0	0	0	0	33.9	39.3	
1700	36	0	6	1	0	0	0	0	0	0	0	0	0	0	W	43	0	0	0	1	2	10	16	10	3	0	0	1	0	0	0	0	0	0	0	32.8	38	
1800	70	0	2	0	0	0	0	0	0	0	0	0	0	0	E	72	0	0	0	1	1	8	35	19	5	2	1	0	0	0	0	0	0	0	0	34.4	39.3	
1800	51	0	4	0	0	0	0	0	0	0	0	0	0	0	W	55	0	1	1	1	5	17	13	6	2	1	0	1	0	0	0	0	0	0	30.7	36		
1900	41	0	1	0	0	0	0	0	0	0	0	0	0	0	E	42	0	0	0	0	1	5	17	13	5	1	0	0	0	0	0	0	0	0	0	35.2	40	
1900	22	1	3	0	0	0	0	0	0	0	0	0	0	0	W	26	0	0	0	0	5	3	7	9	1	1	0	0	0	0	0	0	0	0	0	32.4	37.8	
2000	8	0	0	0	0	0	0	0	0	0	0	0	0	0	E	8	0	1	0	0	0	2	1	2	1	0	1	0	0	0	0	0	0	0	33.8	-		
2000	15	0	0	0	0	0	0	0	0	0	0	0	0	0	W	15	0	0	0	0	0	3	6	5	1	0	0	0	0	0	0	0	0	0	33.8	38.7		
2100	9	0	1	0	0	0	0	0	0	0	0	0	0	0	E	11	0	0	0	1	0	0	4	4	2	0	0	0	0	0	0	0	0	0	34.2	41.2		
2100	11	0	0	0	0	0	0	0	0	0	0	0	0	0	W	11	0	0	0	0	1	5	3	2	0	0	0	0	0	0	0	0	0	0	30.1	35.9		
2200	8	0	0	0	0	0	0	0	0	0	0	0	0	0	E	8	0	0	0	1	0	2	2	1	1	0	1	0	0	0	0	0	0	0	33.6	-		
2200	13	0	1	0	0	0	0	0	0	0	0	0	0	0	W	14	0	0	0	0	1	0	7	4	2	0	0	0	0	0	0	0	0	0	34	39.8		
2300	3	0	0	0	0	0	0	0	0	0	0	0	0	0	E	3	0	0	0	0	0	2	0	0	0	1	0	0	0	0	0	0	0	0	35.3	-		
2300	4	0	0	0	0	0	0	0	0	0	0	0	0	0	W	4	0	0	0	1	0	1	0	0	1	1	0	0	0	0	0	0	0	0	32.3	-		
01-05	2	0	0	0	0	0	0	0	0	0	0	0	0	0	E	2	0	0	0	0	0	1	1	0	0	0	0	0	0	0	0	0	0	0	30.2	-		
01-05	1	0	1	0</																																		

Report Id - CustomList-11
Site Name - Eastergate Lane
Description - Eastergate Lane, Eastergate
Direction - North East South West

20 January 2023

Time [--]	Cls 1	Cls 2	Cls 3	Cls 4	Cls 5	Cls 6	Cls 7	Cls 8	Cls 9	Cls 10	Cls 11	Cls 12	Cls 14	Cls 15	Cd	Total	Vbin 0 5	Vbin 5 10	Vbin 10 15	Vbin 15 20	Vbin 20 25	Vbin 25 30	Vbin 30 35	Vbin 35 40	Vbin 40 45	Vbin 45 50	Vbin 50 55	Vbin 55 60	Vbin 60 65	Vbin 65 70	Vbin 70 75	Vbin 75 80	Vbin 80 85	Vbin 85 90	Vbin 90 95	Vbin 95 100	Mean	Vpp 85
0000	1	0	2	0	0	0	0	0	0	0	0	0	0	0	E	3	0	0	0	0	1	0	1	0	0	0	0	0	0	0	0	0	0	0	0	30.3	-	
0000	1	0	0	0	0	0	0	0	0	0	0	0	0	0	W	1	0	0	0	0	0	1	0	0	0	0	0	0	0	0	0	0	0	0	0	25.2	-	
0100	1	0	0	0	0	0	0	0	0	0	0	0	0	0	E	1	0	0	0	0	0	0	1	0	0	0	0	0	0	0	0	0	0	0	0	37.8	-	
0100	1	0	0	0	0	0	0	0	0	0	0	0	0	0	W	1	0	0	0	0	0	0	1	0	0	0	0	0	0	0	0	0	0	0	0	34.7	-	
0200	1	0	1	0	0	0	0	0	0	0	0	0	0	0	E	2	0	0	0	0	0	1	0	1	0	0	0	0	0	0	0	0	0	0	0	32.1	-	
0200	1	0	1	0	0	0	0	0	0	0	0	0	0	0	W	2	0	0	0	0	1	1	0	0	0	0	0	0	0	0	0	0	0	0	0	24	-	
0300	0	0	0	0	0	0	0	0	0	0	0	0	0	0	E	0	0	0	0	0	0	0	0	0	0	0	0	0	0	0	0	0	0	0	0	-	-	
0300	0	0	0	0	0	0	0	0	0	0	0	0	0	0	W	0	0	0	0	0	0	0	0	0	0	0	0	0	0	0	0	0	0	0	0	-	-	
0400	2	0	0	0	0	0	0	0	0	0	0	0	0	0	E	2	0	0	0	0	0	1	1	0	0	0	0	0	0	0	0	0	0	0	0	30.8	-	
0400	1	0	0	0	0	0	0	0	0	0	0	0	0	0	W	1	0	0	0	0	1	0	0	0	0	0	0	0	0	0	0	0	0	0	0	24.6	-	
0500	0	0	1	0	0	0	0	0	0	0	0	0	0	0	E	1	0	0	0	0	0	0	0	1	0	0	0	0	0	0	0	0	0	0	0	37.2	-	
0500	2	0	1	0	0	0	0	0	0	0	0	0	0	0	W	3	0	0	0	0	0	0	2	1	0	0	0	0	0	0	0	0	0	0	0	33.8	-	
0600	14	0	1	0	0	0	0	0	0	0	0	0	0	0	E	15	0	0	0	0	1	0	10	4	0	0	0	0	0	0	0	0	0	0	0	32.9	36.9	
0600	6	0	5	0	0	0	0	0	0	0	0	0	0	2	W	13	0	0	1	0	2	3	2	3	2	0	0	0	0	0	0	0	0	0	0	30.8	39.9	
0700	46	0	5	0	0	0	0	0	0	0	0	0	0	0	E	51	0	0	0	0	1	15	17	16	2	0	0	0	0	0	0	0	0	0	0	32.9	38.5	
0700	29	0	7	0	0	0	0	0	0	0	0	0	0	0	W	37	0	0	1	1	2	9	17	6	0	1	0	0	0	0	0	0	0	0	0	31.1	36.9	
0800	108	0	11	0	0	0	0	0	0	0	0	0	0	0	E	119	0	0	0	0	6	24	45	37	5	2	0	0	0	0	0	0	0	0	33	37.4		
0800	87	0	10	0	0	0	0	0	0	0	0	0	0	0	W	97	0	0	0	0	4	29	51	9	4	0	0	0	0	0	0	0	0	0	31.8	34.9		
0900	48	0	8	0	0	1	0	0	0	0	0	0	0	0	E	58	0	1	0	2	0	9	24	16	4	2	0	0	0	0	0	0	0	0	33.6	39		
0900	60	0	11	0	0	1	0	0	0	0	0	0	0	0	W	73	0	0	1	0	4	14	41	13	0	0	0	0	0	0	0	0	0	31.9	36.1			
1000	53	2	14	0	0	0	0	0	0	0	0	0	0	0	E	70	0	1	0	0	4	12	21	21	9	2	0	0	0	0	0	0	0	33.8	41			
1000	60	0	7	0	0	0	0	0	0	0	0	0	0	0	W	68	1	0	0	2	3	22	23	14	2	1	0	0	0	0	0	0	0	31.1	36.7			
1100	59	0	12	0	0	0	0	0	0	0	0	0	0	0	E	72	0	0	1	0	1	10	17	35	6	2	0	0	0	0	0	0	0	35.1	39.2			
1100	50	1	16	0	0	1	1	0	0	0	0	0	0	0	W	69	0	0	0	0	2	9	34	18	4	2	0	0	0	0	0	0	0	34.1	37.6			
1200	54	0	6	0	0	0	0	0	0	0	0	0	0	1	E	63	0	0	1	1	3	4	19	25	7	2	1	0	0	0	0	0	35.2	40.1				
1200	71	0	6	0	0	0	0	0	0	0	0	0	0	0	W	77	0	0	0	0	6	19	32	15	5	0	0	0	0	0	0	0	32.5	37.9				
1300	73	0	12	1	0	1	0	0	0	0	0	0	0	0	E	87	0	0	0	1	1	9	31	32	11	2	0	0	0	0	0	0	35.2	40				
1300	55	0	7	0	0	0	0	0	0	0	0	0	0	0	W	62	0	0	0	0	0	8	22	17	11	4	0	0	0	0	0	0	36	41.8				
1400	105	0	11	0	0	0	0	0	0	0	0	0	0	0	E	116	0	1	0	3	3	16	37	32	16	7	1	0	0	0	0	0	34.8	42.1				
1400	63	0	12	0	0	0	0	0	0	0	0	0	0	0	W	77	0	0	2	3	2	10	28	26	4	1	0	0	0	1	0	0	33.4	38.5				
1500	98	1	17	0	0	0	0	0	0	0	0	0	0	3	E	119	0	1	1	3	7	12	38	44	11	2	0	0	0	0	0	0	33.5	39.3				
1500	103	0	14	0	0	0	0	0	0	0	0	0	0	1	W	118	0	0	0	1	5	28	46	29	6	3	0	0	0	0	0	0	32.7	37.6				
1600	94	0	12	0	0	0	0	0	0	0	0	0	0	2	E	109	0	0	1	0	2	12	36	40	15	1	1	0	0	0	0	0	34.9	40.2				
1600	86	0	4	0	0	0	0	0	0	0	0	0	0	0	W	91	0	0	1	0	2	21	32	25	10	0	0	0	0	0	0	0	33.1	39.3				
1700	80	0	2	0	0	0	0	0	0	0	0	0	0	0	E	83	0	0	0	1	3	15	29	25	8	2	0	0	0	0	0	0	34.1	39.5				
1700	47	0	5	0	0	0	0	0	0	0	0	0	0	1	W	53	0	0	0	0	1	3	15	23	7	3	2	0	0	0	0	0	32.3	37.8				
1800	46	0	2	0	0	0	0	0	0	0	0	0	0	0	E	48	0	0	0	1	1	3	16	18	3	3	3	0	0	0	0	0	34.3	41.7				
1800	50	0	1	0	0	0	0	0	0	0	0	0	0	0	W	51	0	0	0	1	1	12	21	10	6	0	0	0	0	0	0	0	33.1	39.5				
1900	28	0	2	0	0	0	0	0	0	0	0	0	0	0	E	30	0	0	1	0	0	3	9	8	8	0	0	0	0	0	0	0	36	42.5				
1900	22	0	2	0	0	0	0	0	0	0	0	0	0	0	W	24	0	0	1	0	0	7	8	7	0	0	1	0	0	0	0	0	32.5	39.2				
2000	15	0	0	0	0	0	0	0	0	0	0	0	0	0	E	15	0	0	0	0	0	3	6	3	2	1	0	0	0	0	0	0	34.5	42.5				
2000	18	0	1	0	0	0	0	0	0	0	0	0	0	0	W	19	0	0	0	0	1	6	8	2	2	0	0	0	0	0	0	0	32.5	39.5				
2100	20	0	1	0	0	0	0	0	0	0	0	0	0	0	E	21	0	0	0	0	0	3	6	5	4	2	1	0	0	0	0	0	37.1	45.8				
2100	23	0	0	0	0	0	0	0	0	0	0	0	0	0	W	23	0	0	0	0	0	7	8	6	2	0	0	0	0	0	0	0	33.4	39.6				
2200	15	0	0	0	0	0	0	0	0	0	0	0	0	0	E	15	0	0	0	0	0	5	4	5	1	0	0	0	0	0	0	0	33.4	39				
2200	10	0	0	0	0	0	0	0	0	0	0	0	0	0	W	10	0	0	0	0	1	1	6	2	0	0	0	0	0	0	0	0	32.9	-				
2300	5	0	0	0	0	0	0	0	0	0	0	0	0	0	E	5	0	0	0	0	0	0	2	2	0	0	1	0	0	0	0	0	38.7	-				
2300	1	0	0	0	0	0	0	0	0	0	0	0	0	0	W	1	0	0	0	0	0	0	0	1	0	0	0	0	0	0	0	0	35.1	-				
01-05	4	0	1	0	0	0	0	0	0	0	0	0	0	0	E	5	0	0	0	0	0	2	1	2	0	0	0	0	0	0	0	0	0	32.7	-			
01-05	3	0	1	0	0	0	0	0	0	0	0	0	0	0	W	4	0	0	0	0	2	1	1	0	0	0	0	0	0	0	0	0	26.8	-				
07-10	202	0	24	0	0	1	0	0	0	0	0	0	0	0	E	228	0	1	0	2	7	48	86	69	11	4	0	0	0	0	0	0	33.1	38.2				
07-10	176	0	28	0	0	0	0	0	0	0	0	0	0	2	W	207	0	0	2	1	10	52</																

Report Id - CustomList-11
Site Name - Eastergate Lane
Description - Eastergate Lane, Eastergate
Direction - North East South West

21 January 2023

Time	Cls 1	Cls 2	Cls 3	Cls 4	Cls 5	Cls 6	Cls 7	Cls 8	Cls 9	Cls 10	Cls 11	Cls 12	Cls 13	Cls 14	Cls 15	Cd	Total	Vbin 0 5 10	Vbin 5 10 15	Vbin 10 15 20	Vbin 15 20 25	Vbin 20 25 30	Vbin 25 30 35	Vbin 30 35 40	Vbin 35 40 45	Vbin 40 45 50	Vbin 45 50 55	Vbin 50 55 60	Vbin 60 65 65	Vbin 65 70 75	Vbin 70 75 80	Vbin 75 80 85	Vbin 80 85 90	Vbin 85 90 95	Vbin 90 95 100	Mean	Vpp 85		
0000	6	0	2	0	0	0	0	0	0	0	0	0	0	0	0	E	8	0	0	0	0	1	3	0	2	0	2	0	0	0	0	0	0	0	0	0	34.5	-	
0000	1	0	1	0	0	0	0	0	0	0	0	0	0	0	0	W	2	0	0	0	0	2	0	0	0	0	0	0	0	0	0	0	0	0	0	0	24.2	-	
0100	1	0	0	0	0	0	0	0	0	0	0	0	0	0	0	E	1	0	0	0	0	0	1	0	0	0	0	0	0	0	0	0	0	0	0	0	32.9	-	
0100	0	0	0	0	0	0	0	0	0	0	0	0	0	0	0	W	0	0	0	0	0	0	0	0	0	0	0	0	0	0	0	0	0	0	0	0	-	-	
0200	4	0	0	0	0	0	0	0	0	0	0	0	0	0	0	E	4	0	0	0	0	0	3	0	1	0	0	0	0	0	0	0	0	0	0	0	0	28.9	-
0200	2	0	0	0	0	0	0	0	0	0	0	0	0	0	0	W	2	0	0	0	0	1	1	0	0	0	0	0	0	0	0	0	0	0	0	0	29.9	-	
0300	3	0	0	0	0	0	0	0	0	0	0	0	0	0	0	E	3	0	0	0	0	3	0	0	0	0	0	0	0	0	0	0	0	0	0	0	21.3	-	
0300	0	0	0	0	0	0	0	0	0	0	0	0	0	0	0	W	0	0	0	0	0	0	0	0	0	0	0	0	0	0	0	0	0	0	0	0	-	-	
0400	2	0	0	0	0	0	0	0	0	0	0	0	0	0	0	E	2	0	0	0	0	0	1	1	0	0	0	0	0	0	0	0	0	0	0	0	0	30.4	-
0400	0	0	0	0	0	0	0	0	0	0	0	0	0	0	0	W	0	0	0	0	0	0	0	0	0	0	0	0	0	0	0	0	0	0	0	0	-	-	
0500	2	0	0	0	0	0	0	0	0	0	0	0	0	0	0	E	2	0	0	1	0	0	0	1	0	0	0	0	0	0	0	0	0	0	0	0	0	22.7	-
0500	3	0	0	0	0	0	0	0	0	0	0	0	0	0	0	W	3	0	0	0	0	0	0	2	0	1	0	0	0	0	0	0	0	0	0	0	0	36.3	-
0600	7	0	1	0	0	0	0	0	0	0	0	0	0	0	0	E	8	0	0	0	0	1	1	5	1	0	0	0	0	0	0	0	0	0	0	0	0	31.2	-
0600	4	0	1	0	0	0	0	0	0	0	0	0	0	0	0	W	5	0	0	0	1	1	2	1	0	0	0	0	0	0	0	0	0	0	0	0	0	25.5	-
0700	11	1	1	1	0	0	0	0	0	0	0	0	0	0	0	E	15	0	0	0	3	3	6	1	0	2	0	0	0	0	0	0	0	0	0	0	0	26.9	38.1
0700	17	0	3	0	0	0	0	0	0	0	0	0	0	0	0	W	21	0	0	1	2	2	9	5	2	0	0	0	0	0	0	0	0	0	0	0	0	27.3	32.7
0800	32	0	4	0	0	0	0	0	0	0	0	0	0	0	0	E	36	0	0	0	1	0	12	12	7	2	1	1	0	0	0	0	0	0	0	0	0	33.3	39.4
0800	23	1	5	0	0	0	0	0	0	0	0	0	0	0	0	W	29	0	0	0	2	5	10	7	5	0	0	0	0	0	0	0	0	0	0	0	0	29.1	35.7
0900	37	1	2	0	0	0	0	0	0	0	0	0	0	0	0	E	40	0	0	1	1	2	10	20	4	2	0	0	0	0	0	0	0	0	0	0	0	31	35.1
0900	48	1	7	0	0	0	0	0	0	0	0	0	0	0	0	W	56	0	0	0	0	6	19	21	9	1	0	0	0	0	0	0	0	0	0	0	0	30.5	35.6
1000	50	2	10	0	0	0	0	0	0	0	0	0	0	0	0	E	62	0	2	0	1	1	18	23	14	3	0	0	0	0	0	0	0	0	0	0	0	31.3	36.7
1000	47	0	9	0	0	0	0	0	0	0	0	0	0	0	0	W	56	0	0	1	1	3	19	25	5	1	1	0	0	0	0	0	0	0	0	0	0	30.6	34.7
1100	79	0	8	0	0	0	0	0	0	0	0	0	0	0	2	E	89	0	0	1	2	0	9	29	39	9	0	0	0	0	0	0	0	0	0	0	0	34.6	39.4
1100	59	2	9	0	0	0	0	0	0	0	0	0	0	0	3	W	73	0	0	3	0	4	17	33	12	3	1	0	0	0	0	0	0	0	0	0	0	31.3	36.4
1200	68	2	4	0	0	0	0	0	0	0	0	0	0	0	1	E	75	0	0	1	0	2	18	19	25	7	1	0	1	1	0	0	0	0	0	0	34.5	39.9	
1200	58	0	6	0	0	0	0	0	0	0	0	0	0	0	1	W	65	0	0	1	0	4	18	26	14	2	0	0	0	0	0	0	0	0	0	0	0	31.6	36.7
1300	61	0	6	0	0	0	0	1	0	0	0	0	0	0	2	E	70	0	0	2	1	1	5	27	24	10	0	0	0	0	0	0	0	0	0	0	0	34.7	40.2
1300	56	0	3	0	0	0	0	0	0	0	0	0	0	0	1	W	60	0	0	0	1	1	5	22	25	3	2	0	1	0	0	0	0	0	0	0	0	34.8	39
1400	69	2	6	0	1	0	0	0	0	0	0	1	0	0	3	E	82	0	0	4	3	2	6	36	22	7	1	1	0	0	0	0	0	0	0	0	0	33.1	39.2
1400	52	0	4	0	0	0	0	0	0	0	0	0	0	0	1	W	57	0	1	0	1	5	8	27	9	6	0	0	0	0	0	0	0	0	0	0	0	32.1	38.8
1500	68	1	4	0	0	0	0	0	0	0	0	0	0	0	0	E	73	0	0	0	1	6	14	19	28	4	0	1	0	0	0	0	0	0	0	0	33	38.3	
1500	44	0	7	0	0	0	0	1	0	0	0	0	0	0	0	W	52	0	0	1	1	4	12	22	12	0	0	0	0	0	0	0	0	0	0	0	31	36.4	
1600	54	0	3	0	0	0	0	0	0	0	0	0	0	0	1	E	58	0	0	2	2	4	15	15	15	3	2	0	0	0	0	0	0	0	0	0	31.3	37	
1600	39	0	4	0	0	0	0	0	0	0	0	0	0	0	0	W	43	0	0	0	0	2	15	18	5	1	2	0	0	0	0	0	0	0	0	0	32.1	36	
1700	56	0	4	0	0	0	0	0	0	0	0	0	0	0	2	E	62	0	0	1	2	0	8	25	18	5	3	0	0	0	0	0	0	0	0	0	32.5	39.2	
1700	42	0	0	0	0	0	0	0	0	0	0	0	0	0	0	W	42	0	0	0	0	4	10	11	14	3	0	0	0	0	0	0	0	0	0	0	32.5	38.2	
1800	33	0	1	0	0	0	0	0	0	0	0	0	0	0	0	E	34	0	0	1	0	0	6	14	11	2	0	0	0	0	0	0	0	0	0	0	33.5	39.5	
1800	38	0	5	0	0	0	0	0	0	0	0	0	0	0	0	E	43	0	0	0	0	0	10	19	9	2	3	0	0	0	0	0	0	0	0	0	33.8	38.7	
1900	28	0	1	0	0	0	0	0	0	0	0	0	0	0	0	E	29	0	0	0	0	0	5	9	5	7	2	0	0	0	0	0	0	0	0	0	36.9	42.6	
1900	21	0	0	0	0	0	0	0	0	0	0	0	0	0	0	W	21	0	0	0	0	1	6	7	6	1	0	0	0	0	0	0	0	0	0	0	32.8	37.8	
2000	17	0	1	0	0	0	0	0	0	0	0	0	0	0	1	E	19	0	0	0	1	1	4	6	4	3	0	0	0	0	0	0	0	0	0	0	33.4	41	
2000	21	0	1	0	0	0	0	0	0	0	0	0	0	0	1	W	23	0	0	0	1	2	7	8	4	0	1	0	0	0	0	0	0	0	0	0	31.1	35.9	
2100	11	0	0	0	0	0	0	0	0	0	0	0	0	0	1	E	12	0	0	1	0	0	2	3	3	3	0	0	0	0	0	0	0	0	0	0	33.7	44.1	
2100	18	0	3	0	0	0	0	0	0	0	0	0	0	0	0	W	21	0	0	0	0	1	5	4	8	3	0	0	0	0	0	0	0	0	0	0	34.4	40.2	
2200	17	0	1	0	0	0	0	0	0	0	0	0	0	0	0	E	18	0	0	0	0	2	2	6	5	3	0	0	0	0	0	0	0	0	0	0	33.8	41.5	
2200	11	0	0	0	0	0	0	0	0	0	0	0	0	0	0	W	11	0	0	0	0	0	2	7	1	0	0	1	0	0	0	0	0	0	0	33.8	40.6		
2300	10	0	0	0	0	0	0	0	0	0	0	0	0	0	0	E	10	0	0	0	0	0	2	3	1	2	2	0	0	0	0	0	0	0	0	0	36.8	-	
2300	9	0	0	0	0	0	0	0	0	0	0	0	0	0	0	W	9	0	0	0	0	0	2	5	2	0	0	0	0	0	0	0	0	0					

22 January 2023

COUNCIL BN/26/22/PL

Report Id - CustomList-11
Site Name - Eastergate Lane
Description - Eastergate Lane, Eastergate
Direction - North East South West

23 January 2023

Time [--	Cls 1	Cls 2	Cls 3	Cls 4	Cls 5	Cls 6	Cls 7	Cls 8	Cls 9	Cls 10	Cls 11	Cls 12	Cls 14	Cls 15	Cd	Total	Vbin 0 5	Vbin 5 10	Vbin 10 15	Vbin 15 20	Vbin 20 25	Vbin 25 30	Vbin 30 35	Vbin 35 40	Vbin 40 45	Vbin 45 50	Vbin 50 55	Vbin 55 60	Vbin 60 65	Vbin 65 70	Vbin 70 75	Vbin 75 80	Vbin 80 85	Vbin 85 90	Vbin 90 95	Vbin 95 100	Mean	Vpp 85
0000	1	0	0	0	0	0	0	0	0	0	0	0	0	0	E	1	0	0	0	0	0	0	0	1	0	0	0	0	0	0	0	0	0	0	0	39	-	
0000	0	0	0	0	0	0	0	0	0	0	0	0	0	0	W	0	0	0	0	0	0	0	0	0	0	0	0	0	0	0	0	0	0	0	0	-	-	
0100	1	0	1	0	0	0	0	0	0	0	0	0	0	0	E	2	0	0	0	1	0	0	0	0	1	0	0	0	0	0	0	0	0	0	0	30	-	
0100	0	0	0	0	0	0	0	0	0	0	0	0	0	0	W	0	0	0	0	0	0	0	0	0	0	0	0	0	0	0	0	0	0	0	0	-	-	
0200	1	0	1	0	0	0	0	0	0	0	0	0	0	0	E	2	0	0	1	0	0	0	0	0	1	0	0	0	0	0	0	0	0	0	0	27.7	-	
0200	0	0	1	0	0	0	0	0	0	0	0	0	0	0	W	1	0	0	0	0	0	0	0	1	0	0	0	0	0	0	0	0	0	0	0	36.9	-	
0300	1	0	0	0	0	0	0	0	0	0	0	0	0	0	E	1	0	0	0	0	0	1	0	0	0	0	0	0	0	0	0	0	0	0	0	30	-	
0300	0	0	0	0	0	0	0	0	0	0	0	0	0	0	W	0	0	0	0	0	0	0	0	0	0	0	0	0	0	0	0	0	0	0	0	-	-	
0400	1	0	0	0	0	0	0	0	0	0	0	0	0	0	E	1	0	0	0	0	0	0	1	0	0	0	0	0	0	0	0	0	0	0	0	34.6	-	
0400	0	0	0	0	0	0	0	0	0	0	0	0	0	0	W	0	0	0	0	0	0	0	0	0	0	0	0	0	0	0	0	0	0	0	0	-	-	
0500	2	0	0	0	0	0	0	0	0	0	0	0	0	0	E	3	0	0	0	1	0	0	1	0	0	0	0	0	0	0	0	0	0	0	0	28	-	
0500	2	0	1	0	0	0	0	0	0	0	0	0	0	0	W	3	0	0	0	0	1	0	1	1	0	0	0	0	0	0	0	0	0	0	0	29.1	-	
0600	12	0	2	0	0	0	0	0	0	0	0	0	0	0	E	14	0	0	0	0	2	1	5	6	0	0	0	0	0	0	0	0	0	0	0	32.6	37.2	
0600	17	0	1	0	0	0	0	0	0	0	0	0	0	2	W	21	0	0	2	0	5	3	6	2	3	0	0	0	0	0	0	0	0	0	0	28.7	38.8	
0700	56	0	7	0	0	0	0	0	0	0	0	0	0	0	E	64	0	0	1	0	5	20	21	10	6	1	0	0	0	0	0	0	0	0	0	31.3	38.8	
0700	35	0	5	0	0	0	0	0	0	0	0	0	0	0	W	41	0	0	1	1	13	17	7	1	0	0	0	0	0	0	0	0	0	0	0	31.1	36.1	
0800	100	0	12	0	1	0	0	0	0	0	0	0	0	0	E	113	0	0	1	4	5	19	46	31	6	1	0	0	0	0	0	0	0	0	0	32.4	37.7	
0800	80	0	7	0	1	0	1	0	0	0	0	0	0	0	W	89	0	0	0	0	12	14	40	20	3	0	0	0	0	0	0	0	0	0	0	31.7	37	
0900	62	0	7	0	1	0	0	0	0	0	0	0	0	0	E	71	0	0	1	0	11	32	23	3	0	0	0	0	0	0	0	0	0	0	0	33.3	37.3	
0900	79	0	6	0	0	0	0	0	0	0	0	0	0	0	W	85	0	0	0	0	3	19	46	11	4	2	0	0	0	0	0	0	0	0	0	32.6	37.6	
1000	62	0	7	0	0	0	0	0	0	1	0	0	0	0	E	70	0	0	1	1	2	7	30	24	5	0	0	0	0	0	0	0	0	0	0	33.5	38	
1000	46	0	12	0	1	0	0	0	0	0	0	0	0	1	W	60	0	0	1	0	2	20	21	13	2	1	0	0	0	0	0	0	0	0	0	31.8	37.1	
1100	57	0	9	0	0	0	0	0	0	0	0	0	0	0	E	66	0	0	2	1	3	8	30	16	4	1	0	1	0	0	0	0	0	0	0	33.1	38.2	
1100	72	1	4	0	0	0	0	0	0	1	0	0	0	0	W	78	0	0	0	1	4	15	32	17	8	1	0	0	0	0	0	0	0	0	0	33	38.5	
1200	62	0	12	0	0	0	0	0	0	0	0	0	0	0	E	75	0	0	2	1	5	8	23	25	11	0	0	0	0	0	0	0	0	0	0	33.5	40.1	
1200	55	0	10	0	0	1	0	0	0	0	0	0	0	0	W	67	0	1	0	0	4	20	21	19	2	0	0	0	0	0	0	0	0	0	0	31.8	37.1	
1300	67	0	10	0	0	0	0	0	0	0	0	0	0	0	E	77	0	0	1	0	0	14	27	24	7	3	1	0	0	0	0	0	0	0	0	34.4	39.9	
1300	78	0	12	0	0	0	0	0	0	0	0	0	0	1	W	91	0	0	0	0	3	15	44	19	9	1	0	0	0	0	0	0	0	0	0	33.4	39.4	
1400	89	0	6	1	0	0	0	0	0	0	0	0	0	1	E	97	0	0	1	0	4	14	39	30	9	0	0	0	0	0	0	0	0	0	0	33.6	38.5	
1400	52	0	5	0	0	0	0	0	0	0	0	0	0	0	W	57	0	0	1	0	2	20	19	12	2	1	0	0	0	0	0	0	0	0	0	32.1	36.8	
1500	93	0	16	0	0	0	0	0	0	1	0	0	0	1	E	112	0	0	1	1	5	21	42	30	9	2	1	0	0	0	0	0	0	0	0	33.5	39.5	
1500	96	0	11	0	1	0	0	0	0	0	0	0	0	1	W	109	0	0	1	4	3	19	52	27	3	0	0	0	0	0	0	0	0	0	0	31.8	36.4	
1600	103	1	9	0	0	0	1	0	0	0	0	0	0	1	E	116	0	0	3	2	7	11	40	38	13	2	0	0	0	0	0	0	0	0	0	33.4	39.5	
1600	61	1	14	1	0	0	1	0	0	0	0	0	0	0	W	78	0	0	0	4	11	20	23	15	4	1	0	0	0	0	0	0	0	0	0	30.9	38	
1700	73	1	6	0	0	0	0	0	0	0	0	0	0	0	E	80	0	0	0	0	1	12	32	31	3	1	0	0	0	0	0	0	0	0	0	33.9	38.1	
1700	41	0	3	0	0	0	0	0	0	0	0	0	0	1	W	45	0	0	0	0	6	14	13	9	2	1	0	0	0	0	0	0	0	0	31.8	38.4		
1800	46	0	2	0	0	0	0	0	0	0	0	0	0	0	E	49	0	0	0	1	0	3	12	21	9	2	1	0	0	0	0	0	0	0	34	40.8		
1800	26	0	4	0	0	0	0	0	0	0	0	0	0	0	W	30	0	0	0	1	3	6	11	5	2	1	1	0	0	0	0	0	0	0	33	40.2		
1900	26	0	1	0	0	0	0	0	0	0	0	0	0	0	E	27	0	0	0	0	1	3	5	9	5	1	2	1	0	0	0	0	0	0	37.7	45.9		
1900	22	0	2	0	0	0	0	0	0	0	0	0	0	0	W	24	0	0	0	0	2	4	10	4	2	2	0	0	0	0	0	0	0	0	33.7	40.3		
2000	17	0	1	0	0	0	0	0	0	0	0	0	0	0	E	18	0	0	0	0	0	2	5	7	2	1	1	0	0	0	0	0	0	0	37	45.2		
2000	13	0	0	0	0	0	0	0	0	0	0	0	0	0	W	13	0	0	0	0	3	2	4	4	0	0	0	0	0	0	0	0	0	0	30.7	36		
2100	15	0	2	0	0	0	0	0	0	0	0	0	0	0	E	17	0	0	0	1	0	1	7	4	2	1	1	0	0	0	0	0	0	0	35.8	42		
2100	11	0	2	0	0	0	0	0	0	0	0	0	0	0	W	13	0	0	0	0	1	1	8	2	0	1	0	0	0	0	0	0	0	0	33.4	36.9		
2200	11	0	0	0	0	0	0	0	0	0	0	0	0	0	E	11	0	0	0	0	0	1	1	5	2	2	0	0	0	0	0	0	0	0	38.3	45.2		
2200	4	0	0	0	0	0	0	0	0	0	0	0	0	0	W	4	0	0	0	0	0	0	1	2	1	0	0	0	0	0	0	0	0	0	39.1	-		
2300	2	0	0	0	0	0	0	0	0	0	0	0	0	0	E	2	0	0	0	0	0	0	0	0	1	1	0	0	0	0	0	0	0	0	43.9	-		
2300	1	0	0	0	0	0	0	0	0	0	0	0	0	0	W	1	0	0	0	0	0	0	1	0	0	0	0	0	0	0	0	0	0	0	34.4	-		
01-05	4	0	2	0	0	0	0	0	0	0	0	0	0	0	E	6	0	0	1	1	0	1	1	0	2	0	0	0	0	0	0	0	0	0	30	-		
01-05	0	0	1	0	0	0	0	0																														

Report Id - CustomList-11
Site Name - Eastergate Lane
Description - Eastergate Lane, Eastergate
Direction - North East South West

24 January 2023

Time [...]	Cls 1	Cls 2	Cls 3	Cls 4	Cls 5	Cls 6	Cls 7	Cls 8	Cls 9	Cls 10	Cls 11	Cls 12	Cls 14	Cls 15	Cd	Total	Vbin 0 5	Vbin 5 10	Vbin 10 15	Vbin 15 20	Vbin 20 25	Vbin 25 30	Vbin 30 35	Vbin 35 40	Vbin 40 45	Vbin 45 50	Vbin 50 55	Vbin 55 60	Vbin 60 65	Vbin 65 70	Vbin 70 75	Vbin 75 80	Vbin 80 85	Vbin 85 90	Vbin 90 95	Vbin 95 100	Mean	Vpp 85	
0000	2	0	0	0	0	0	0	0	0	0	0	0	0	0	E	2	0	0	0	0	0	0	0	1	0	1	0	0	0	0	0	0	0	0	0	0	40.6	-	
0000	1	0	0	0	0	0	0	0	0	0	0	0	0	0	W	1	0	0	0	0	0	0	1	0	0	0	0	0	0	0	0	0	0	0	0	0	39	-	
0100	0	0	0	0	0	0	0	0	0	0	0	0	0	0	E	0	0	0	0	0	0	0	0	0	0	0	0	0	0	0	0	0	0	0	0	0	-	-	
0100	0	0	0	0	0	0	0	0	0	0	0	0	0	0	W	0	0	0	0	0	0	0	0	0	0	0	0	0	0	0	0	0	0	0	0	0	-	-	
0200	0	0	0	0	0	0	0	0	0	0	0	0	0	0	E	0	0	0	0	0	0	0	0	0	0	0	0	0	0	0	0	0	0	0	0	0	-	-	
0200	0	0	0	0	0	0	0	0	0	0	0	0	0	0	W	0	0	0	0	0	0	0	0	0	0	0	0	0	0	0	0	0	0	0	0	0	-	-	
0300	0	0	0	0	0	0	0	0	0	0	0	0	0	0	E	0	0	0	0	0	0	0	0	0	0	0	0	0	0	0	0	0	0	0	0	0	-	-	
0300	0	0	0	0	0	0	0	0	0	0	0	0	0	0	W	0	0	0	0	0	0	0	0	0	0	0	0	0	0	0	0	0	0	0	0	0	-	-	
0400	1	0	0	0	0	0	0	0	0	0	0	0	0	0	E	1	0	0	0	0	0	0	1	0	0	0	0	0	0	0	0	0	0	0	0	0	36.4	-	
0400	0	0	2	0	0	0	0	0	0	0	0	0	0	0	W	2	0	0	0	0	0	1	0	0	0	1	0	0	0	0	0	0	0	0	0	0	41.9	-	
0500	0	0	0	0	0	0	0	0	0	0	0	0	0	1	E	2	0	0	1	0	0	0	0	1	0	0	0	0	0	0	0	0	0	0	0	0	30.7	-	
0500	3	0	1	0	0	0	0	0	0	0	0	0	0	0	W	4	0	0	0	0	0	2	2	0	0	0	0	0	0	0	0	0	0	0	0	0	35.5	-	
0600	17	0	3	0	0	0	0	0	0	0	0	0	0	0	E	20	0	0	0	0	2	5	6	6	1	0	0	0	0	0	0	0	0	0	0	0	37	42.7	
0600	12	0	3	0	0	0	0	0	0	0	0	0	0	2	W	18	0	0	1	1	2	1	5	5	2	0	0	1	0	0	0	0	0	0	0	0	32.7	41.6	
0700	47	0	9	0	0	0	0	0	0	0	0	0	0	0	E	56	0	0	0	0	2	9	27	7	5	3	3	0	0	0	0	0	0	0	0	0	0	34.5	42.7
0700	37	0	8	0	0	0	0	0	0	0	0	0	0	1	W	46	0	0	1	0	1	6	17	16	2	2	0	1	0	0	0	0	0	0	0	0	0	34.7	38.5
0800	102	1	9	0	0	0	0	0	0	0	0	0	0	0	E	112	0	0	0	0	9	51	35	13	3	1	0	0	0	0	0	0	0	0	0	0	0	35.7	40.1
0800	77	0	15	0	0	0	0	0	0	0	0	0	0	1	W	93	0	0	1	1	5	9	41	24	10	2	0	0	0	0	0	0	0	0	0	0	0	33.9	38.8
0900	71	1	9	0	0	0	0	0	0	0	0	0	0	0	E	81	0	0	0	0	3	10	32	31	5	0	0	0	0	0	0	0	0	0	0	0	0	33.9	38.5
0900	78	0	8	0	0	0	0	0	0	0	0	0	0	1	W	87	0	0	1	0	4	12	42	25	3	0	0	0	0	0	0	0	0	0	0	0	0	33.1	37.8
1000	45	0	9	1	0	1	0	0	0	0	0	0	0	0	E	56	0	0	0	0	4	13	24	10	3	2	0	0	0	0	0	0	0	0	0	0	0	32.7	37.4
1000	72	0	13	0	0	1	0	0	0	0	0	0	0	0	W	86	0	0	0	1	4	32	25	22	1	1	0	0	0	0	0	0	0	0	0	0	0	31.5	36.5
1100	49	0	12	0	0	0	0	0	0	0	0	0	0	0	E	62	0	0	0	3	0	10	29	12	8	0	0	0	0	0	0	0	0	0	0	0	0	33.4	39.8
1100	61	0	9	0	0	0	0	0	0	0	0	0	0	3	W	73	0	0	2	0	5	18	27	13	7	1	0	0	0	0	0	0	0	0	0	0	0	32.2	39.1
1200	81	0	9	0	0	0	0	0	0	0	0	0	0	0	E	90	0	0	2	1	0	14	42	25	5	1	0	0	0	0	0	0	0	0	0	0	0	33	36.7
1200	56	0	16	0	0	1	0	0	0	0	0	0	0	2	W	75	0	0	2	2	4	20	26	16	5	0	0	0	0	0	0	0	0	0	0	0	0	31.5	37
1300	63	0	6	1	0	0	0	0	0	0	0	0	0	1	E	71	0	0	1	0	2	8	26	25	7	1	1	0	0	0	0	0	0	0	0	0	0	34.4	39.6
1300	56	0	3	0	0	0	0	0	0	0	0	0	0	1	W	60	0	0	1	0	0	13	28	16	1	1	0	0	0	0	0	0	0	0	0	0	0	32.7	36.1
1400	84	0	5	0	0	1	0	0	0	0	0	0	0	0	E	90	0	1	0	0	5	11	33	30	8	2	0	0	0	0	0	0	0	0	0	0	0	34	39.3
1400	67	1	13	0	0	0	0	0	0	0	0	0	0	0	W	81	0	0	0	0	1	27	27	19	5	2	0	0	0	0	0	0	0	0	0	0	0	32.9	37.8
1500	121	0	20	0	0	0	0	0	0	0	0	0	0	1	E	142	0	0	3	4	11	30	39	49	4	2	0	0	0	0	0	0	0	0	0	0	0	31.9	37.9
1500	98	1	21	0	0	0	0	0	0	0	0	0	0	0	W	120	0	1	0	17	14	33	32	19	2	2	0	0	0	0	0	0	0	0	0	0	0	28.9	36.2
1600	76	0	15	1	0	0	0	0	0	0	0	0	0	1	E	93	0	0	1	0	0	14	30	36	7	3	1	1	0	0	0	0	0	0	0	0	0	35.3	40
1600	78	0	10	0	0	0	0	0	0	0	0	0	0	1	W	89	0	1	0	1	3	23	21	29	8	2	0	1	0	0	0	0	0	0	0	0	0	33.6	39.4
1700	95	1	8	0	0	0	0	0	0	0	0	0	0	0	E	104	0	0	1	0	5	17	30	36	15	0	0	0	0	0	0	0	0	0	0	0	0	34.2	40
1700	47	0	2	0	0	0	0	0	0	0	0	0	0	0	W	49	0	0	0	0	3	10	21	9	6	0	0	0	0	0	0	0	0	0	0	0	0	32.8	38
1800	72	0	3	0	0	0	0	0	0	0	0	0	0	1	E	76	0	0	1	0	1	4	27	28	11	3	1	0	0	0	0	0	0	0	0	0	0	35.8	40.6
1800	40	0	2	0	0	0	0	0	0	0	0	0	0	0	W	42	0	0	0	2	2	11	13	9	4	0	1	0	0	0	0	0	0	0	0	0	0	32.2	39.4
1900	29	0	1	0	0	0	0	0	0	0	0	0	0	0	E	30	0	0	0	0	2	3	11	9	4	1	0	0	0	0	0	0	0	0	0	0	0	34.8	40.6
1900	33	0	2	0	0	0	0	0	0	0	0	0	0	0	W	35	0	0	0	0	1	7	13	10	1	2	1	0	0	0	0	0	0	0	0	0	0	34.5	39.6
2000	15	0	0	0	0	0	0	0	0	0	0	0	0	0	E	15	0	0	0	0	4	2	4	4	1	0	0	0	0	0	0	0	0	0	0	0	31.4	39.8	
2000	18	0	1	0	0	0	0	0	0	0	0	0	0	0	W	19	0	0	0	2	4	2	4	2	1	4	0	0	0	0	0	0	0	0	0	0	32.5	48.4	
2100	19	0	0	0	0	0	0	0	0	0	0	0	0	0	E	19	0	0	0	0	0	2	4	7	4	0	1	0	0	1	0	0	0	0	0	0	0	37.9	44
2100	17	0	3	0	0	0	0	0	0	0	0	0	0	0	W	20	0	0	0	0	0	7	9	2	0	1	1	0	0	0	0	0	0	0	0	0	32.8	36.8	
2200	10	0	3	0	0	0	0	0	0	0	0	0	0	0	E	13	0	0	0	0	0	2	1	5	3	0	1	1	0	0	0	0	0	0	0	0	39.5	52.6	
2200	3	0	1	0	0	0	0	0	0	0	0	0	0	0	W	4	0	0	0	0	1	1	1	1	0	0	0	0	0	0	0	0	0	0	0	0	30.8	-	
2300	6	0	0	0	0	0	0	0	0	0	0	0	0	0	E	6	0	0	0	0	0	0	1	3	0	1	0	1	0	0	0	0	0	0	0	0	41.6	-	
2300	2	0	0	0	0	0	0	0	0	0	0	0	0	0	W	2	0	0	0	0</																			

Report Id - CustomList-11
Site Name - Eastergate Lane
Description - Eastergate Lane, Eastergate
Direction - North East South West

25 January 2023

Time [--	Cls 1	Cls 2	Cls 3	Cls 4	Cls 5	Cls 6	Cls 7	Cls 8	Cls 9	Cls 10	Cls 11	Cls 12	Cls 14	Cls 15	Cd	Total	Vbin 0 5	Vbin 5 10	Vbin 10 15	Vbin 15 20	Vbin 20 25	Vbin 25 30	Vbin 30 35	Vbin 35 40	Vbin 40 45	Vbin 45 50	Vbin 50 55	Vbin 55 60	Vbin 60 65	Vbin 65 70	Vbin 70 75	Vbin 75 80	Vbin 80 85	Vbin 85 90	Vbin 90 95	Vbin 95 100	Mean	Vpp 85
0000	1	0	0	0	0	0	0	0	0	0	0	0	0	0	E	1	0	0	0	0	0	0	0	1	0	0	0	0	0	0	0	0	0	0	0	39.4	-	
0000	0	0	0	0	0	0	0	0	0	0	0	0	0	0	W	0	0	0	0	0	0	0	0	0	0	0	0	0	0	0	0	0	0	0	0	-	-	
0100	1	0	1	0	0	0	0	0	0	0	0	0	0	0	E	2	0	0	0	0	0	0	0	0	1	1	0	0	0	0	0	0	0	0	0	45.6	-	
0100	0	0	1	0	0	0	0	0	0	0	0	0	0	0	W	1	0	0	0	0	0	0	0	1	0	0	0	0	0	0	0	0	0	0	0	35.4	-	
0200	1	0	0	0	0	0	0	0	0	0	0	0	0	0	E	1	0	0	0	0	0	0	0	1	0	0	0	0	0	0	0	0	0	0	0	38	-	
0200	1	0	0	0	0	0	0	0	0	0	0	0	0	0	W	1	0	0	0	0	0	0	1	0	0	0	0	0	0	0	0	0	0	0	0	33.9	-	
0300	1	0	0	0	0	0	0	0	0	0	0	0	0	0	E	1	0	0	0	0	0	0	0	0	0	0	0	0	0	0	0	0	0	0	0	43.7	-	
0300	0	0	0	0	0	0	0	0	0	0	0	0	0	0	W	0	0	0	0	0	0	0	0	0	0	0	0	0	0	0	0	0	0	0	0	-	-	
0400	1	0	0	0	0	0	0	0	0	0	0	0	0	0	E	1	0	0	0	1	0	0	0	0	0	0	0	0	0	0	0	0	0	0	0	19.7	-	
0400	0	0	1	0	0	0	0	0	0	0	0	0	0	0	W	1	0	0	0	0	0	0	0	0	0	0	0	1	0	0	0	0	0	0	0	57.4	-	
0500	1	0	0	0	0	0	0	0	0	0	0	0	0	0	E	2	0	0	0	1	0	0	1	0	0	0	0	0	0	0	0	0	0	0	0	26.7	-	
0500	3	0	1	0	0	0	0	0	0	0	0	0	0	0	W	4	0	0	0	0	0	1	1	0	1	1	0	0	0	0	0	0	0	0	0	37.8	-	
0600	15	0	4	0	0	0	0	0	0	0	0	0	0	0	E	19	0	0	0	0	0	2	5	6	4	0	1	1	0	0	0	0	0	0	0	0	37.7	44.3
0600	19	0	2	1	0	0	0	0	0	0	0	0	0	2	W	24	0	0	0	1	2	2	7	8	3	1	0	0	0	0	0	0	0	0	0	0	33.8	42.6
0700	58	0	9	0	0	0	0	0	0	0	0	0	0	0	E	68	0	0	1	0	2	10	28	13	7	7	0	0	0	0	0	0	0	0	0	0	34.5	41
0700	36	0	11	0	0	0	0	0	0	0	0	0	0	0	W	47	0	0	0	1	0	9	21	13	1	1	1	0	0	0	0	0	0	0	0	0	33.4	37.5
0800	104	0	17	1	0	0	0	0	0	0	0	0	0	0	E	122	0	1	0	1	1	20	39	44	16	0	0	0	0	0	0	0	0	0	0	0	34.6	39.8
0800	98	0	12	0	0	0	0	0	0	0	0	0	0	0	W	110	0	0	0	0	8	31	34	31	3	3	0	0	0	0	0	0	0	0	0	0	32.7	38.2
0900	69	2	6	0	0	1	0	0	0	0	0	0	0	0	E	79	0	0	1	1	3	10	32	18	11	3	0	0	0	0	0	0	0	0	0	0	34.2	40.4
0900	70	0	3	1	0	0	0	0	0	0	0	0	0	0	W	74	0	0	0	0	4	16	32	17	4	1	0	0	0	0	0	0	0	0	0	0	32.6	37.9
1000	52	0	8	2	0	0	0	0	0	0	0	0	0	0	E	63	0	0	1	0	3	7	27	16	7	2	0	0	0	0	0	0	0	0	0	0	34.2	39.9
1000	49	0	7	0	0	0	0	0	0	0	0	0	0	0	W	56	0	0	1	1	4	13	21	10	5	1	0	0	0	0	0	0	0	0	0	0	32.3	38.7
1100	48	0	8	0	0	0	0	0	0	0	0	0	0	0	E	57	0	1	2	2	2	16	19	11	4	0	0	0	0	0	0	0	0	0	0	0	30.8	37.9
1100	72	2	10	1	0	0	0	0	0	0	0	0	0	0	W	87	0	0	2	8	5	26	30	14	0	1	1	0	0	0	0	0	0	0	0	0	29.9	36.1
1200	79	1	10	1	0	0	0	0	0	0	0	0	0	0	E	91	0	0	0	4	8	19	28	23	8	1	0	0	0	0	0	0	0	0	0	0	32.2	38.9
1200	74	1	8	0	0	0	0	0	0	0	0	0	0	0	W	83	0	0	1	1	6	25	34	10	4	1	1	0	0	0	0	0	0	0	0	0	31.4	37.7
1300	71	0	11	1	0	0	0	0	0	0	0	0	0	0	E	84	0	0	2	2	6	19	23	21	8	2	1	0	0	0	0	0	0	0	0	0	32.9	39.9
1300	57	0	12	0	1	0	0	0	0	0	0	0	0	1	W	72	0	1	1	2	6	17	20	18	6	0	1	0	0	0	0	0	0	0	0	31.7	39.2	
1400	107	1	11	1	0	0	0	0	0	0	0	0	0	0	E	120	0	1	0	0	4	20	50	38	6	1	0	0	0	0	0	0	0	0	0	33.4	38.2	
1400	64	0	2	1	0	0	0	0	0	0	0	0	0	0	W	67	0	0	0	0	3	18	30	14	2	0	0	0	0	0	0	0	0	0	0	31.9	36.1	
1500	101	0	10	0	0	0	0	0	0	0	0	0	0	0	E	112	0	0	0	1	0	1	8	51	38	11	2	0	0	0	0	0	0	0	0	0	34.7	38.7
1500	103	1	6	0	0	0	0	0	0	0	0	0	0	0	W	110	0	1	1	1	4	9	42	36	13	2	1	0	0	0	0	0	0	0	0	0	34.5	40
1600	99	1	14	1	0	0	0	0	0	0	0	0	0	2	E	118	0	1	0	2	4	11	43	44	11	2	0	0	0	0	0	0	0	0	0	0	34.3	39
1600	73	0	6	0	0	1	0	0	0	0	0	0	0	0	W	80	0	0	0	1	1	14	29	28	7	0	0	0	0	0	0	0	0	0	0	0	33.8	39
1700	116	0	8	0	0	0	0	0	0	0	0	0	0	0	E	124	0	0	1	0	0	19	49	38	10	6	1	0	0	0	0	0	0	0	0	0	34.8	39.8
1700	59	1	7	0	0	0	0	0	0	0	0	0	0	0	W	67	0	0	0	0	6	22	26	12	1	0	0	0	0	0	0	0	0	0	0	30.9	35.5	
1800	71	0	8	0	0	0	0	0	0	0	0	0	0	0	E	79	0	0	0	0	1	12	37	21	8	0	0	0	0	0	0	0	0	0	0	34	38.8	
1800	41	0	5	0	0	0	0	0	0	0	0	0	0	0	W	46	0	0	1	1	3	13	10	12	5	1	0	0	0	0	0	0	0	0	0	32.4	39.9	
1900	36	0	2	0	0	0	0	0	0	0	0	0	0	0	E	38	0	0	0	0	2	7	10	14	5	0	0	0	0	0	0	0	0	0	0	34	39	
1900	27	0	5	0	0	0	0	0	0	0	0	0	0	0	W	32	0	0	0	0	2	7	15	4	2	1	1	0	0	0	0	0	0	0	0	32.9	39.1	
2000	19	0	1	0	0	0	0	0	0	0	0	0	0	0	E	21	0	0	1	1	0	3	10	5	0	1	0	0	0	0	0	0	0	0	0	31.9	39.6	
2000	14	0	0	0	0	0	0	0	0	0	0	0	0	0	W	14	0	0	1	1	5	3	1	2	0	1	0	0	0	0	0	0	0	0	0	27	38.8	
2100	19	0	1	0	0	0	0	0	0	0	0	0	0	0	E	20	0	0	0	0	2	4	8	6	0	0	0	0	0	0	0	0	0	0	0	31.9	37.3	
2100	24	0	2	0	0	0	0	0	0	0	0	0	0	0	W	26	0	0	0	0	5	6	10	3	2	0	0	0	0	0	0	0	0	0	0	30.4	38.1	
2200	12	0	1	0	0	0	0	0	0	0	0	0	0	0	E	13	0	0	0	0	1	1	2	7	2	0	0	0	0	0	0	0	0	0	0	35.1	41.3	
2200	4	0	0	0	0	0	0	0	0	0	0	0	0	0	W	4	0	0	0	0	0	2	2	0	0	0	0	0	0	0	0	0	0	0	0	30.2	-	
2300	2	0	0	0	0	0	0	0	0	0	0	0	0	0	E	2	0	0	0	0	0	0	0	2	0	0	0	0	0	0	0	0	0	0	0	38.1	-	
2300	5	0	0	0	0	0	0	0	0	0	0	0	0	0	W	5	0	0	0	0	0	1	3	0	1	0	0	0	0	0	0	0	0	0	0	33.6	-	
01-05	4	0	1	0	0	0	0	0																														

Report Id - CustomList-11
Site Name - Eastergate Lane
Description - Eastergate Lane, Eastergate
Direction - North East South West

Grand Total

Time [--	Cls 1	Cls 2	Cls 3	Cls 4	Cls 5	Cls 6	Cls 7	Cls 8	Cls 9	Cls 10	Cls 11	Cls 12	Cls 14	Cls 15	Cd	Total	Vbin 0 5	Vbin 5 10	Vbin 10 15	Vbin 15 20	Vbin 20 25	Vbin 25 30	Vbin 30 35	Vbin 35 40	Vbin 40 45	Vbin 45 50	Vbin 50 55	Vbin 55 60	Vbin 60 65	Vbin 65 70	Vbin 70 75	Vbin 75 80	Vbin 80 85	Vbin 85 90	Vbin 90 95	Vbin 95 100	Mean	Vpp 85
--	6151	30	681	17	3	6	5	0	3	0	1	0	17	57	E	6971	0	14	69	91	252	1067	2516	2122	634	152	40	9	4	1	0	0	0	0	0	0	33.8	39.3
--	5281	20	669	9	4	7	6	0	1	0	0	0	20	41	W	6058	1	7	52	100	373	1410	2353	1294	352	92	16	7	0	1	0	0	0	0	0	0	32.2	37.7