

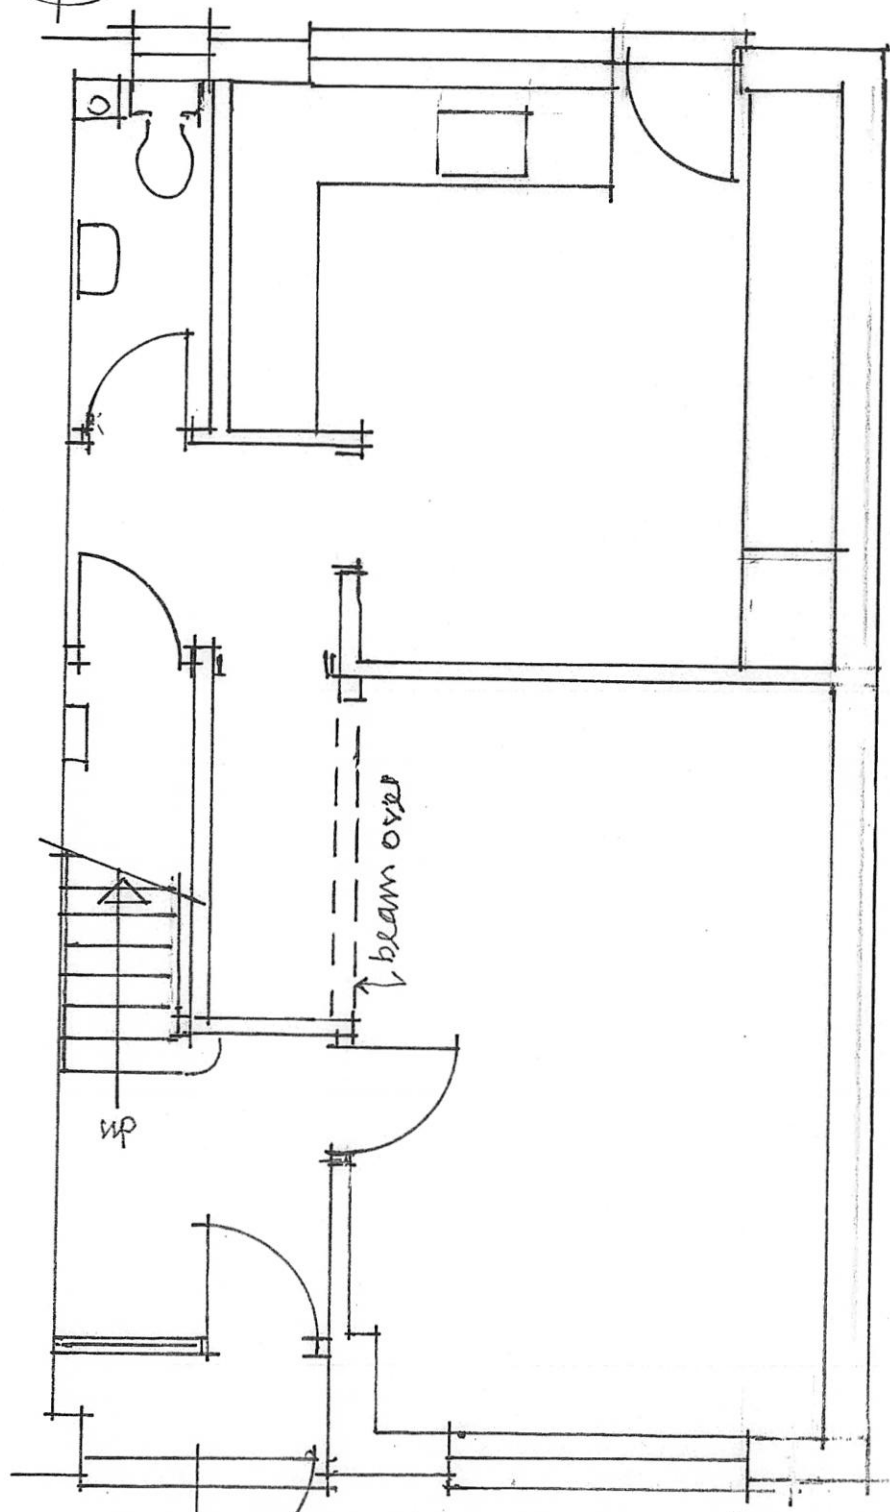


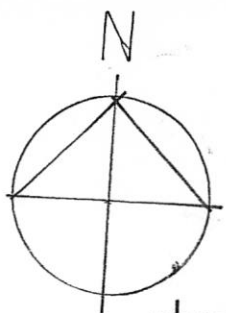


Existing Plans / Ground

0 1 3 5
1:50 metres at A3

100 Ø
SVP

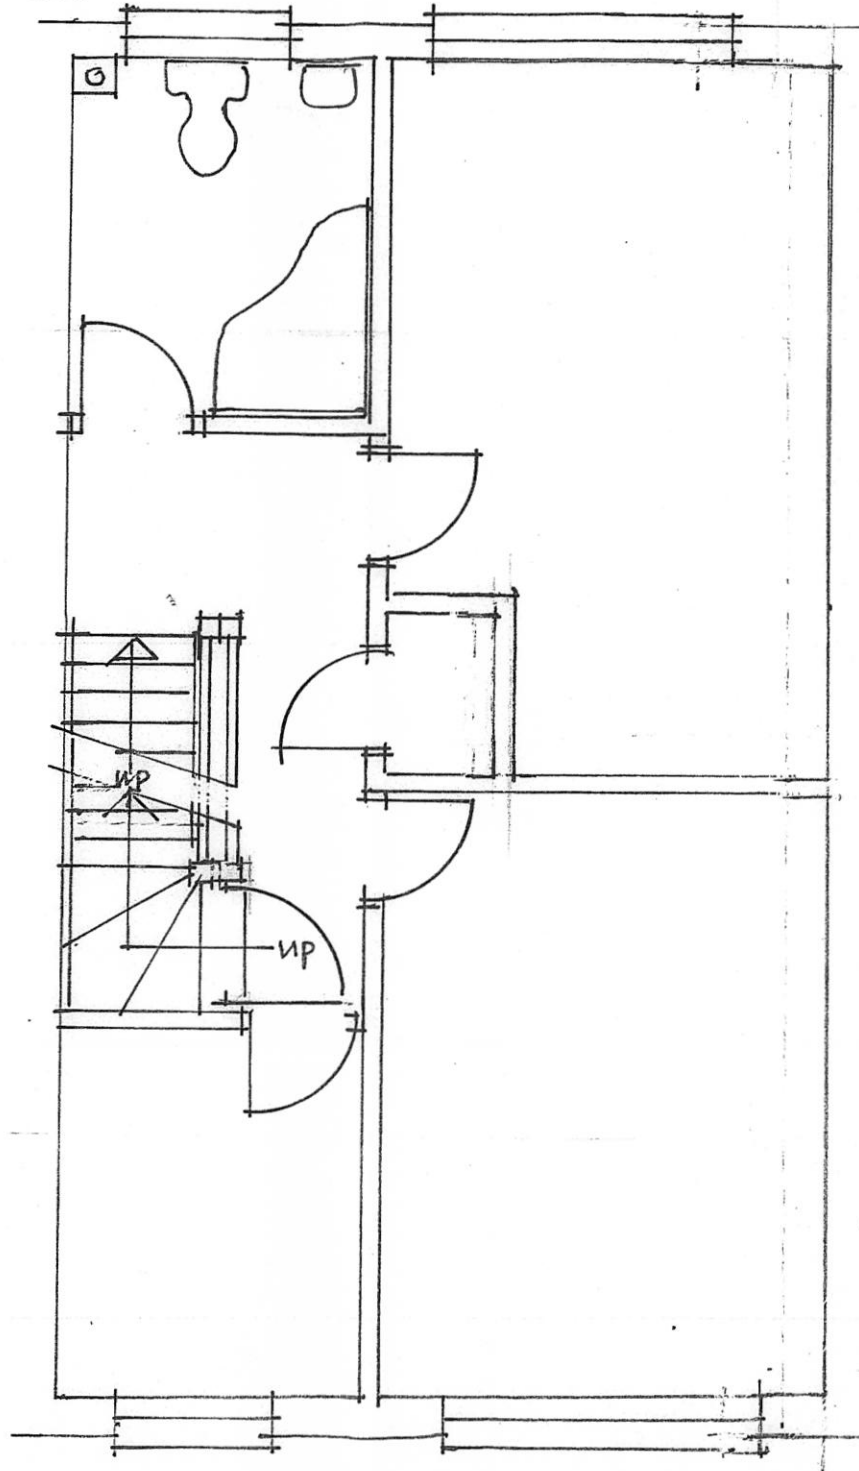

First

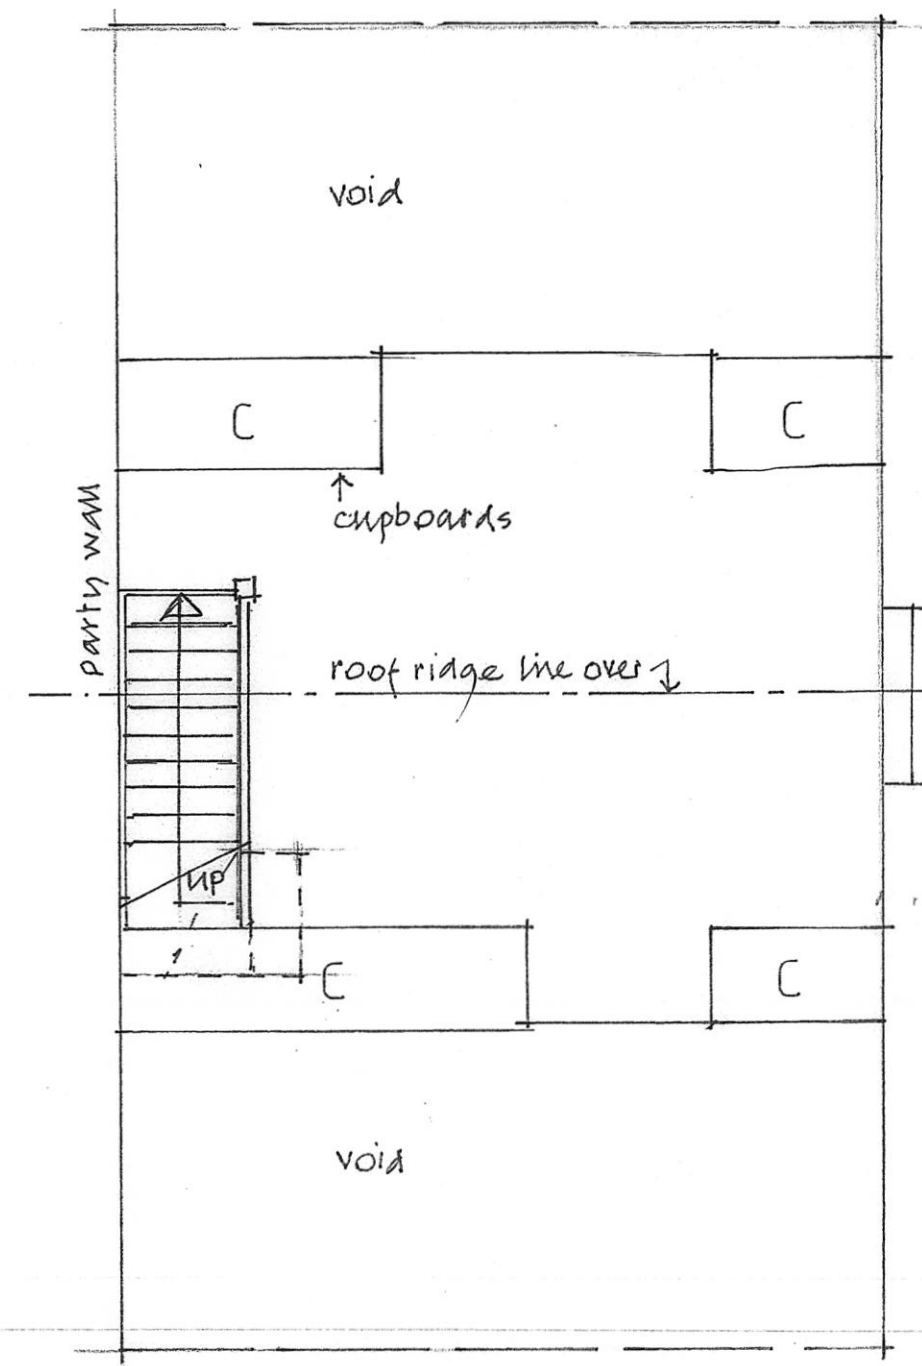

Second

26 Hedge End

existing ground,
First and Second Floor
Plans

Jan. 2026
scale 1:50

Dwg N°
25/09/17/02