



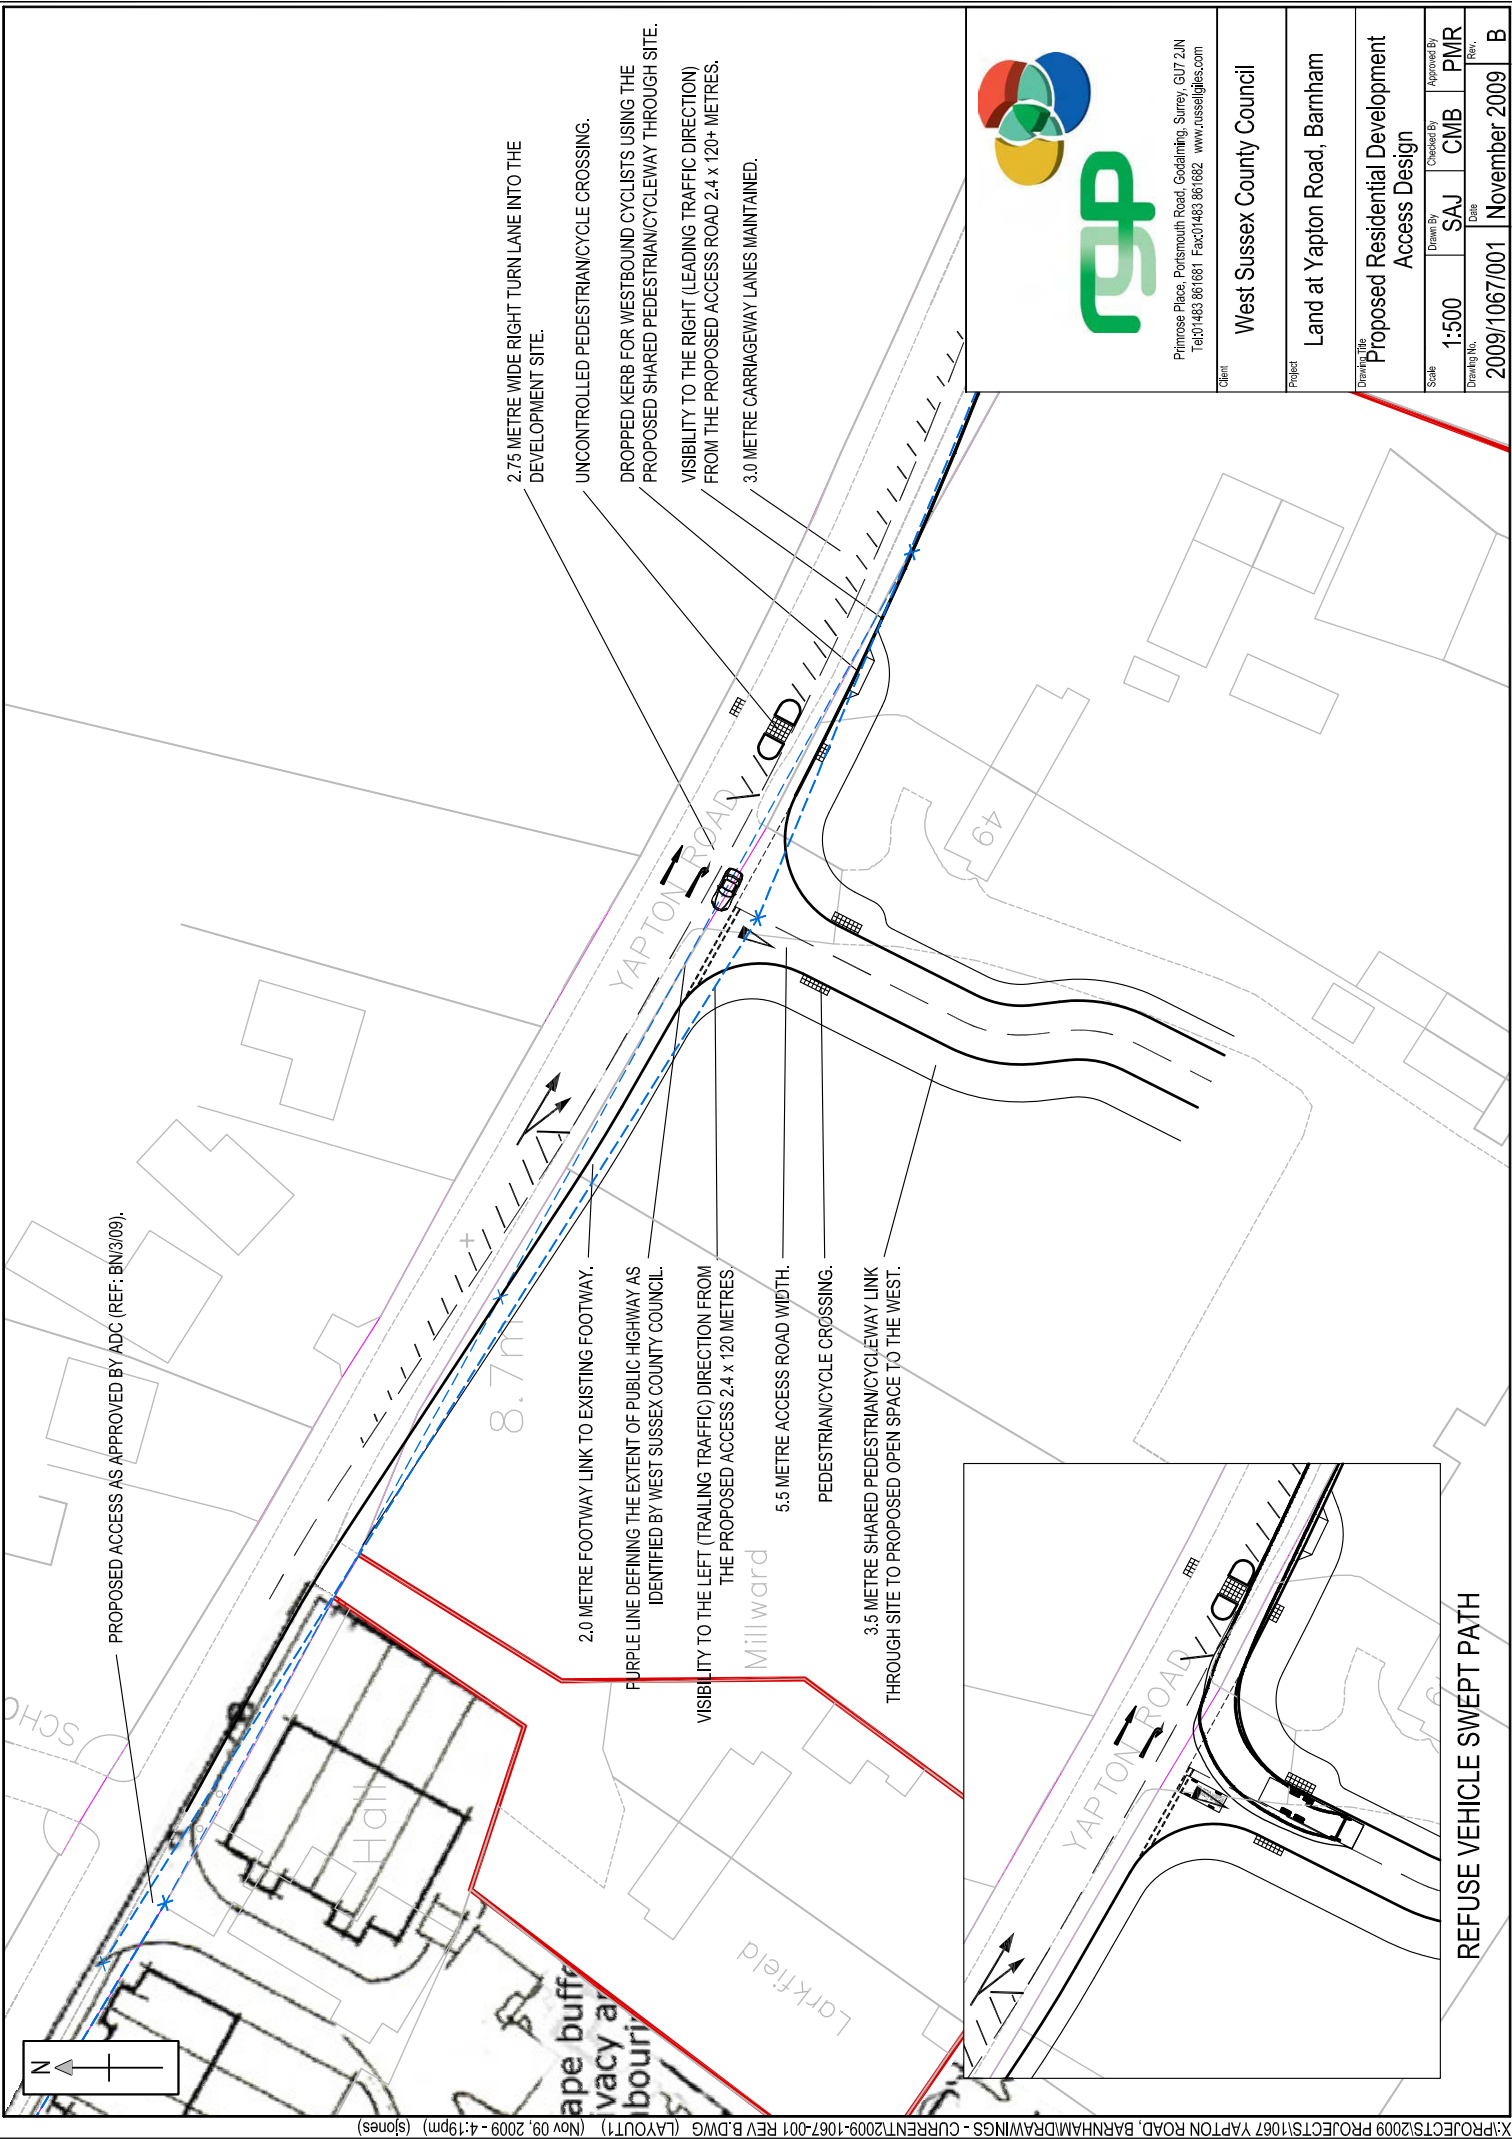

Primrose Place, Portsmouth Road, Godalming, Surrey, GU7 2JN
Tel: 01483 861681 Fax: 01483 861682 www.russelljones.com

Client	West Sussex County Council			
Project	Land at Yapton Road, Barnham			
Drawn Title	Proposed Residential Development Access Design			
Scale	1:500	Drawn By	SAJ	Checked By
Drawing No.	2009/1067/001	Drawn By	CMB	Approved By
		Drawn By	PMR	Rev.
		Drawn By		2009/1067/001
		Drawn By		November 2009
		Drawn By		B

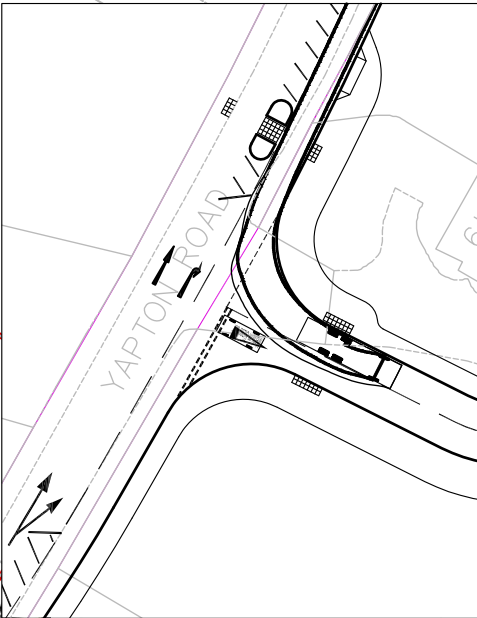

REFUSE VEHICLE SWEEP PATH