


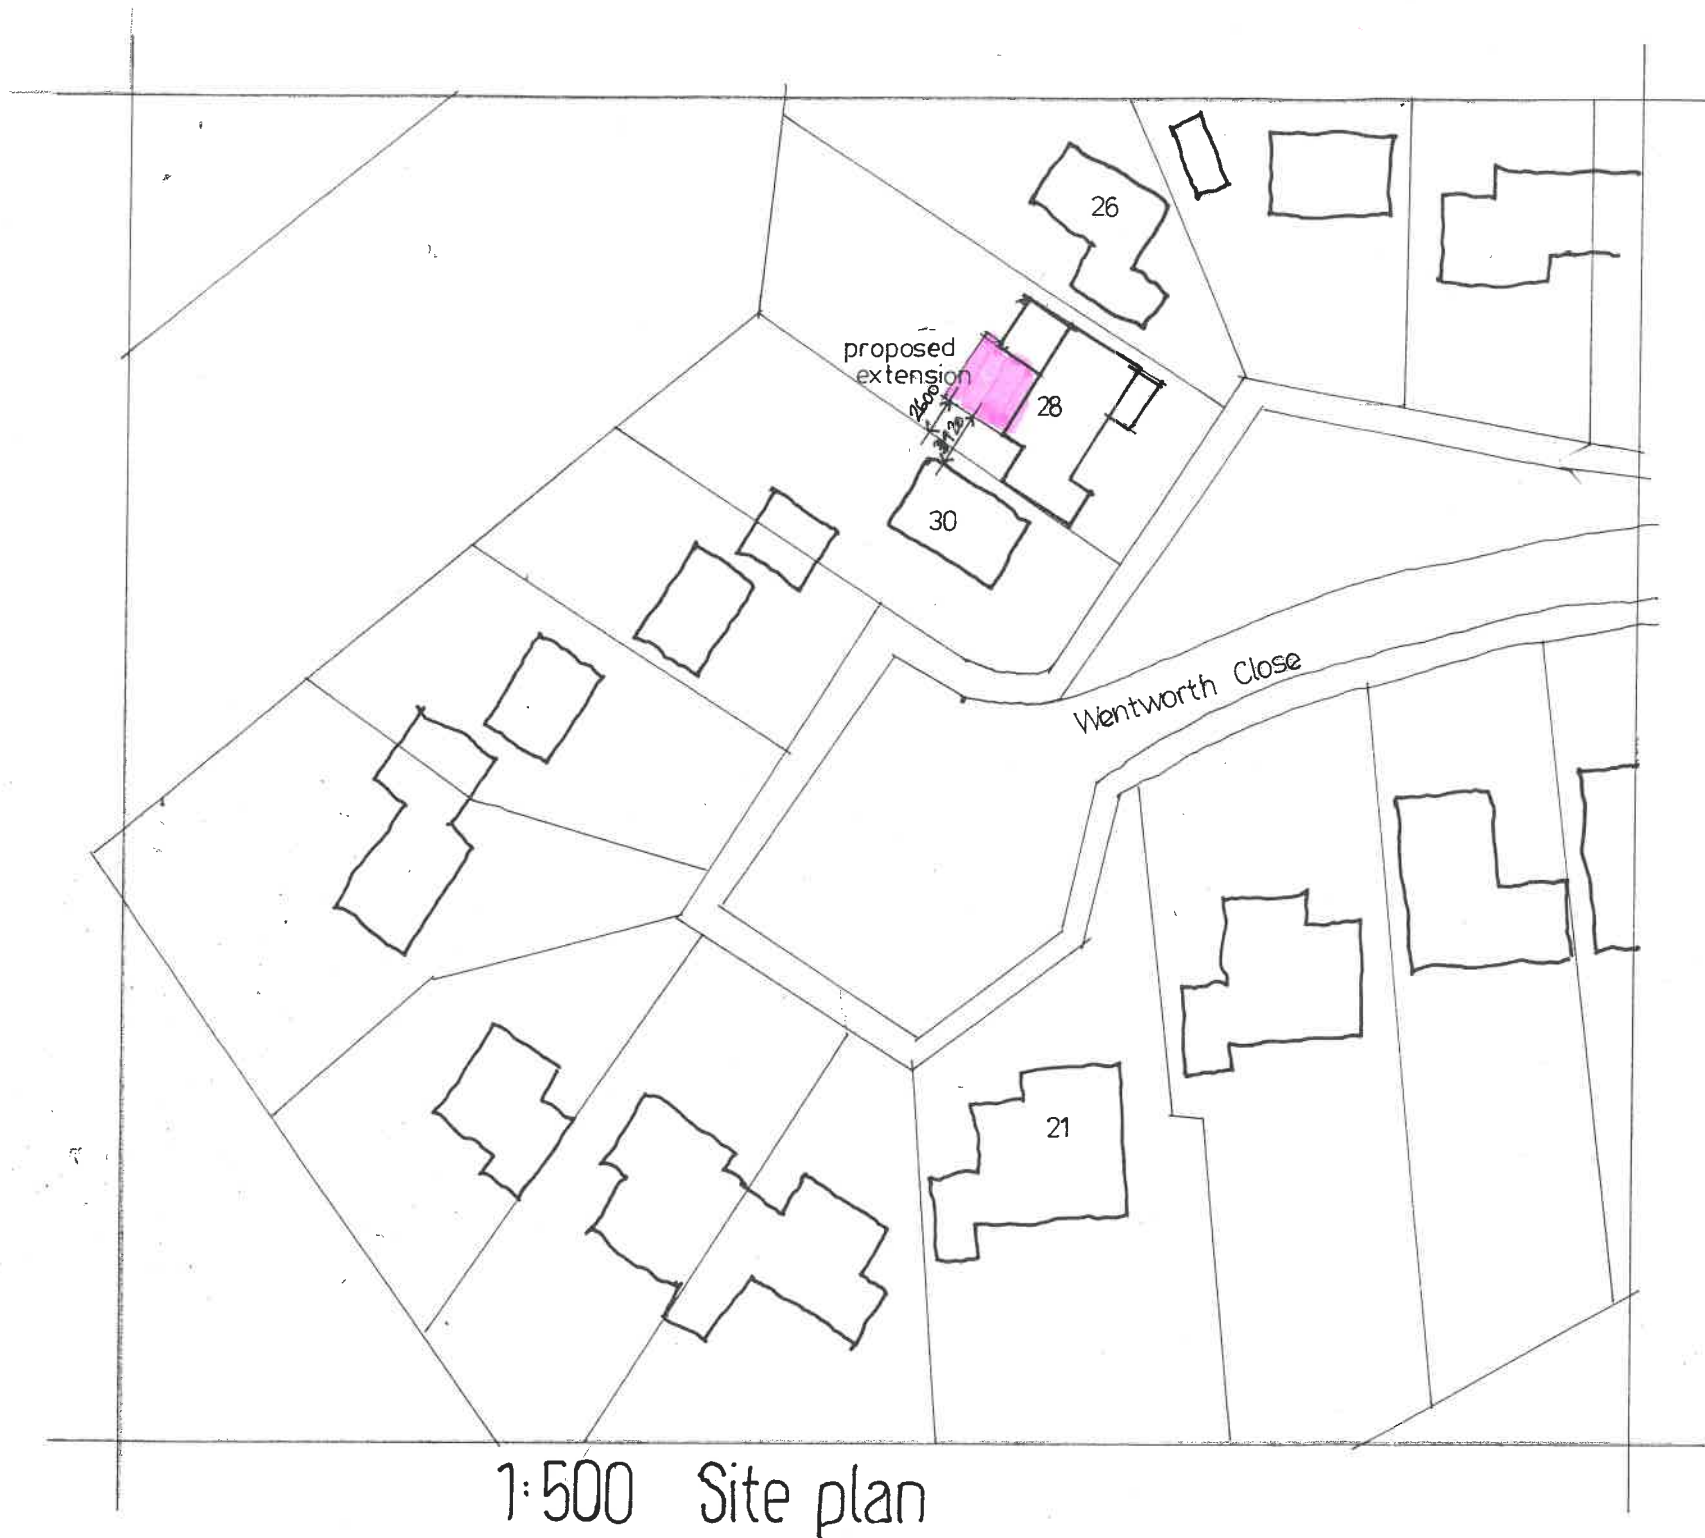

North

REV. A: 11/01/2020: ADD SCREEN NAME - EDIWS

Proposed extension to  
28 Wentworth Close  
Barnham. PO22 OHS

HARVEY\*SENNITT Architects

Studio B  
30 Red Lion Street  
RICHMOND TW9 1RB  
Tel: 0208 607 9444

1:500 + 1:1250

Feb. 2020

2171.3