


RevNo	Revision note	Date	Signature	Checked
-------	---------------	------	-----------	---------

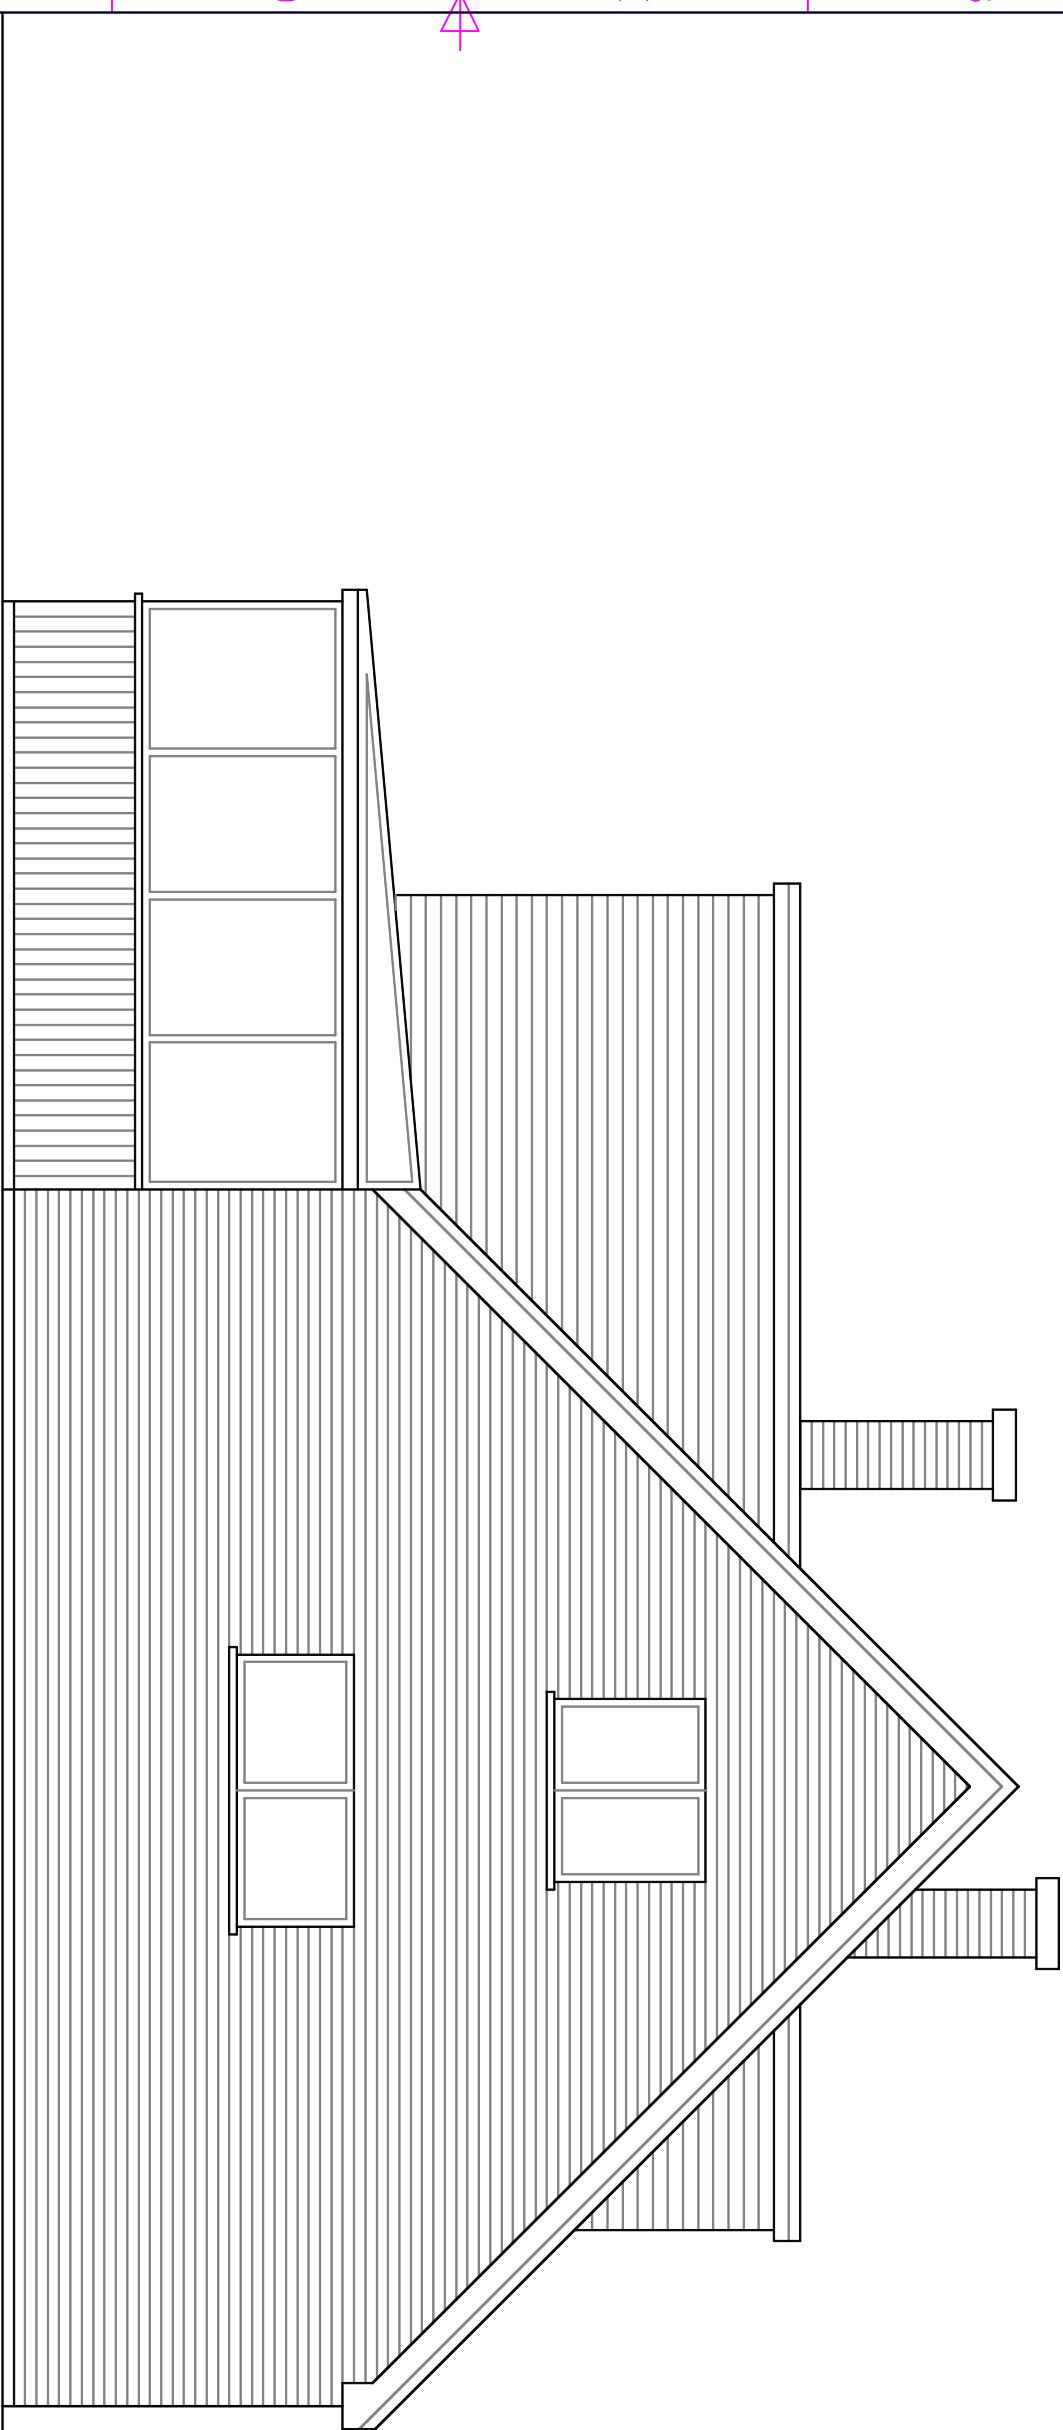

Existing Side Elevation

Itemref	Quantity	Title/Name, designation, material, dimension etc			Article No./Reference	
Designed by jd		Checked by	Approved by - date	File name	Date August 2013	Scale 1:50
Little Meadow		Proposed Extension				
					04	0
						Sheet