


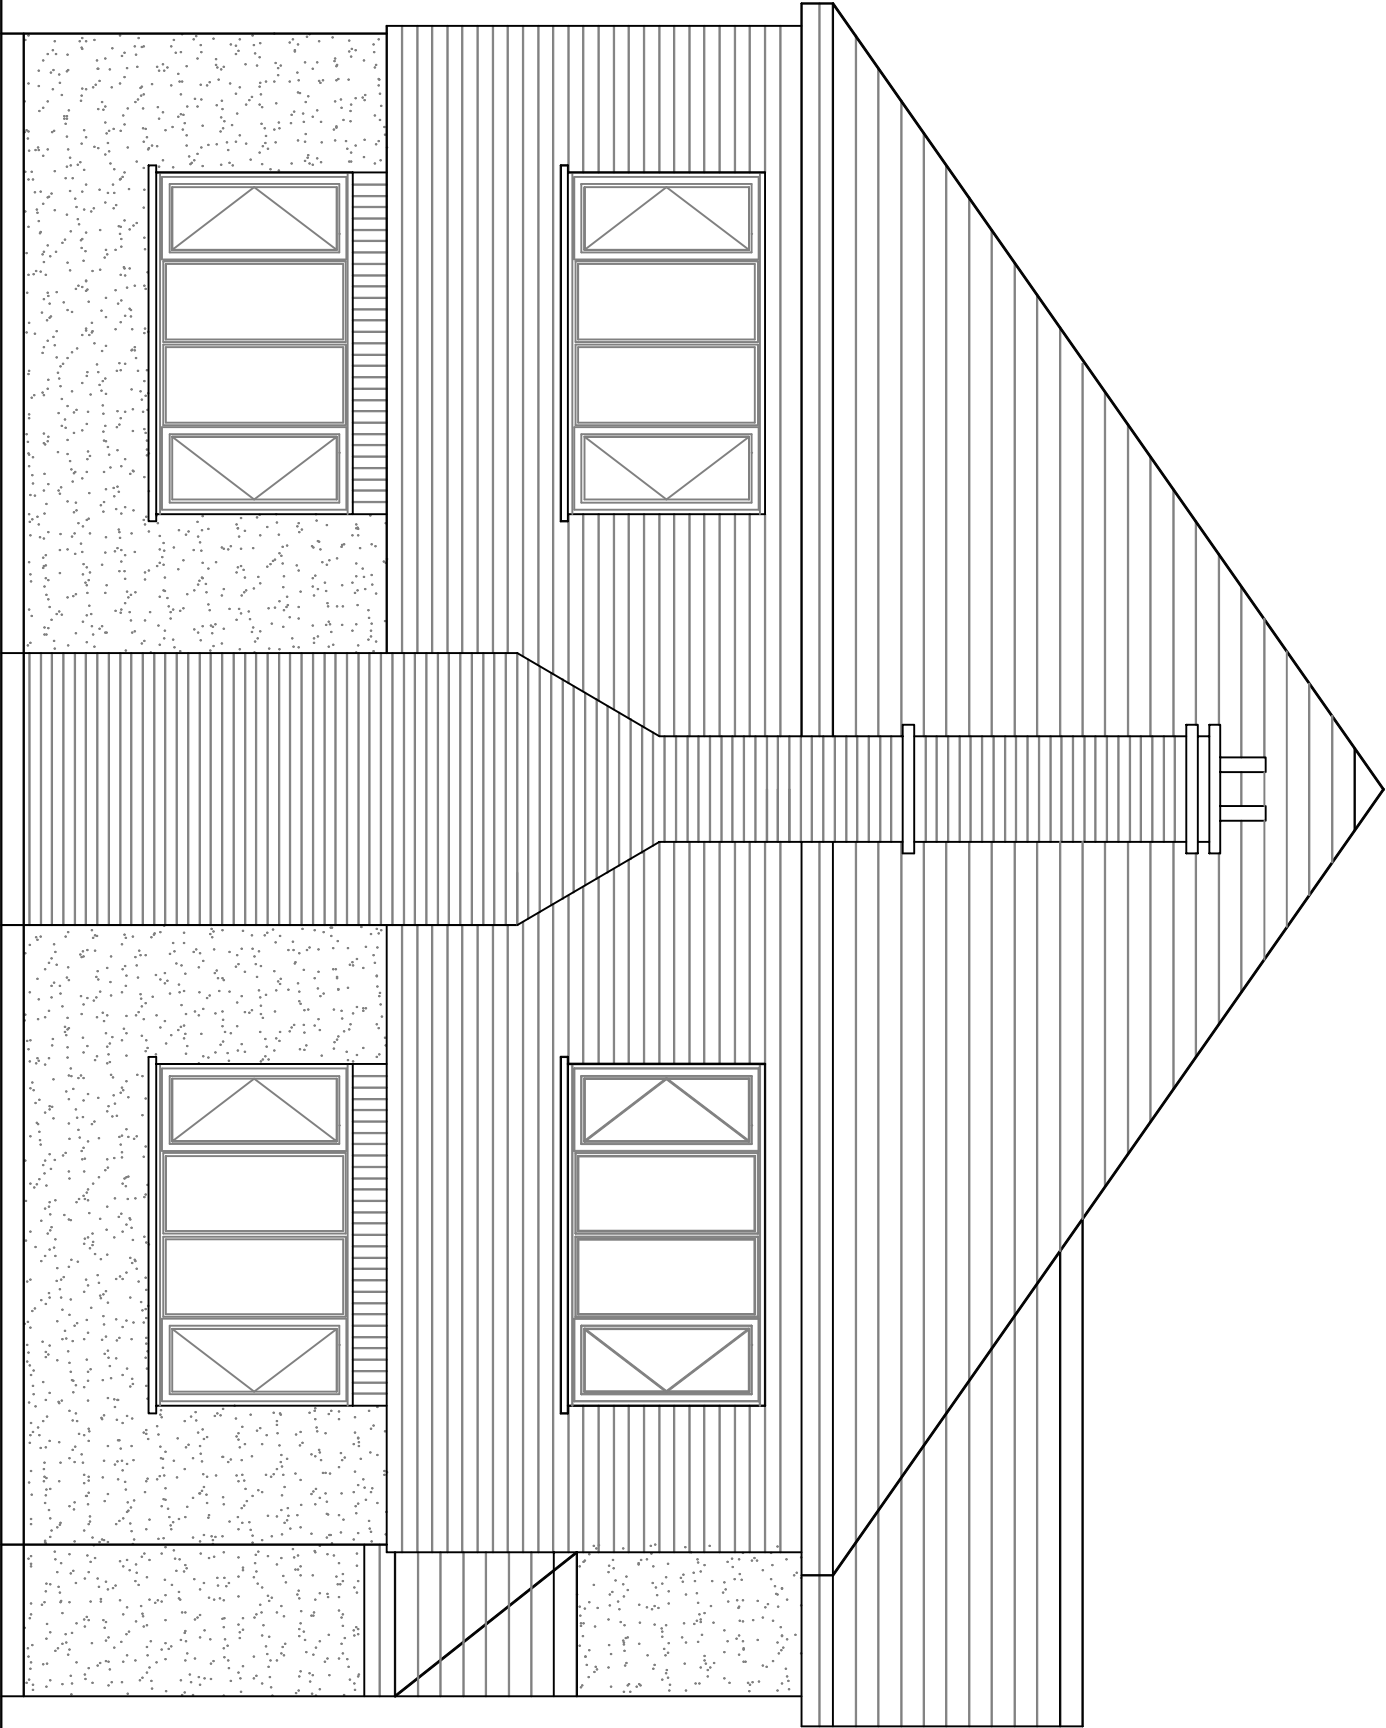

Proposed Side Elevation

Itemref	Quantity	Title/Name, designation, material, dimension etc			Article No./Reference	
Designed by	jd	Checked by	Approved by - date	File name	Date	Scale
					August 2013	1:50

Little Meadow		Proposed Extension	
		11	Edition 0
			Sheet