


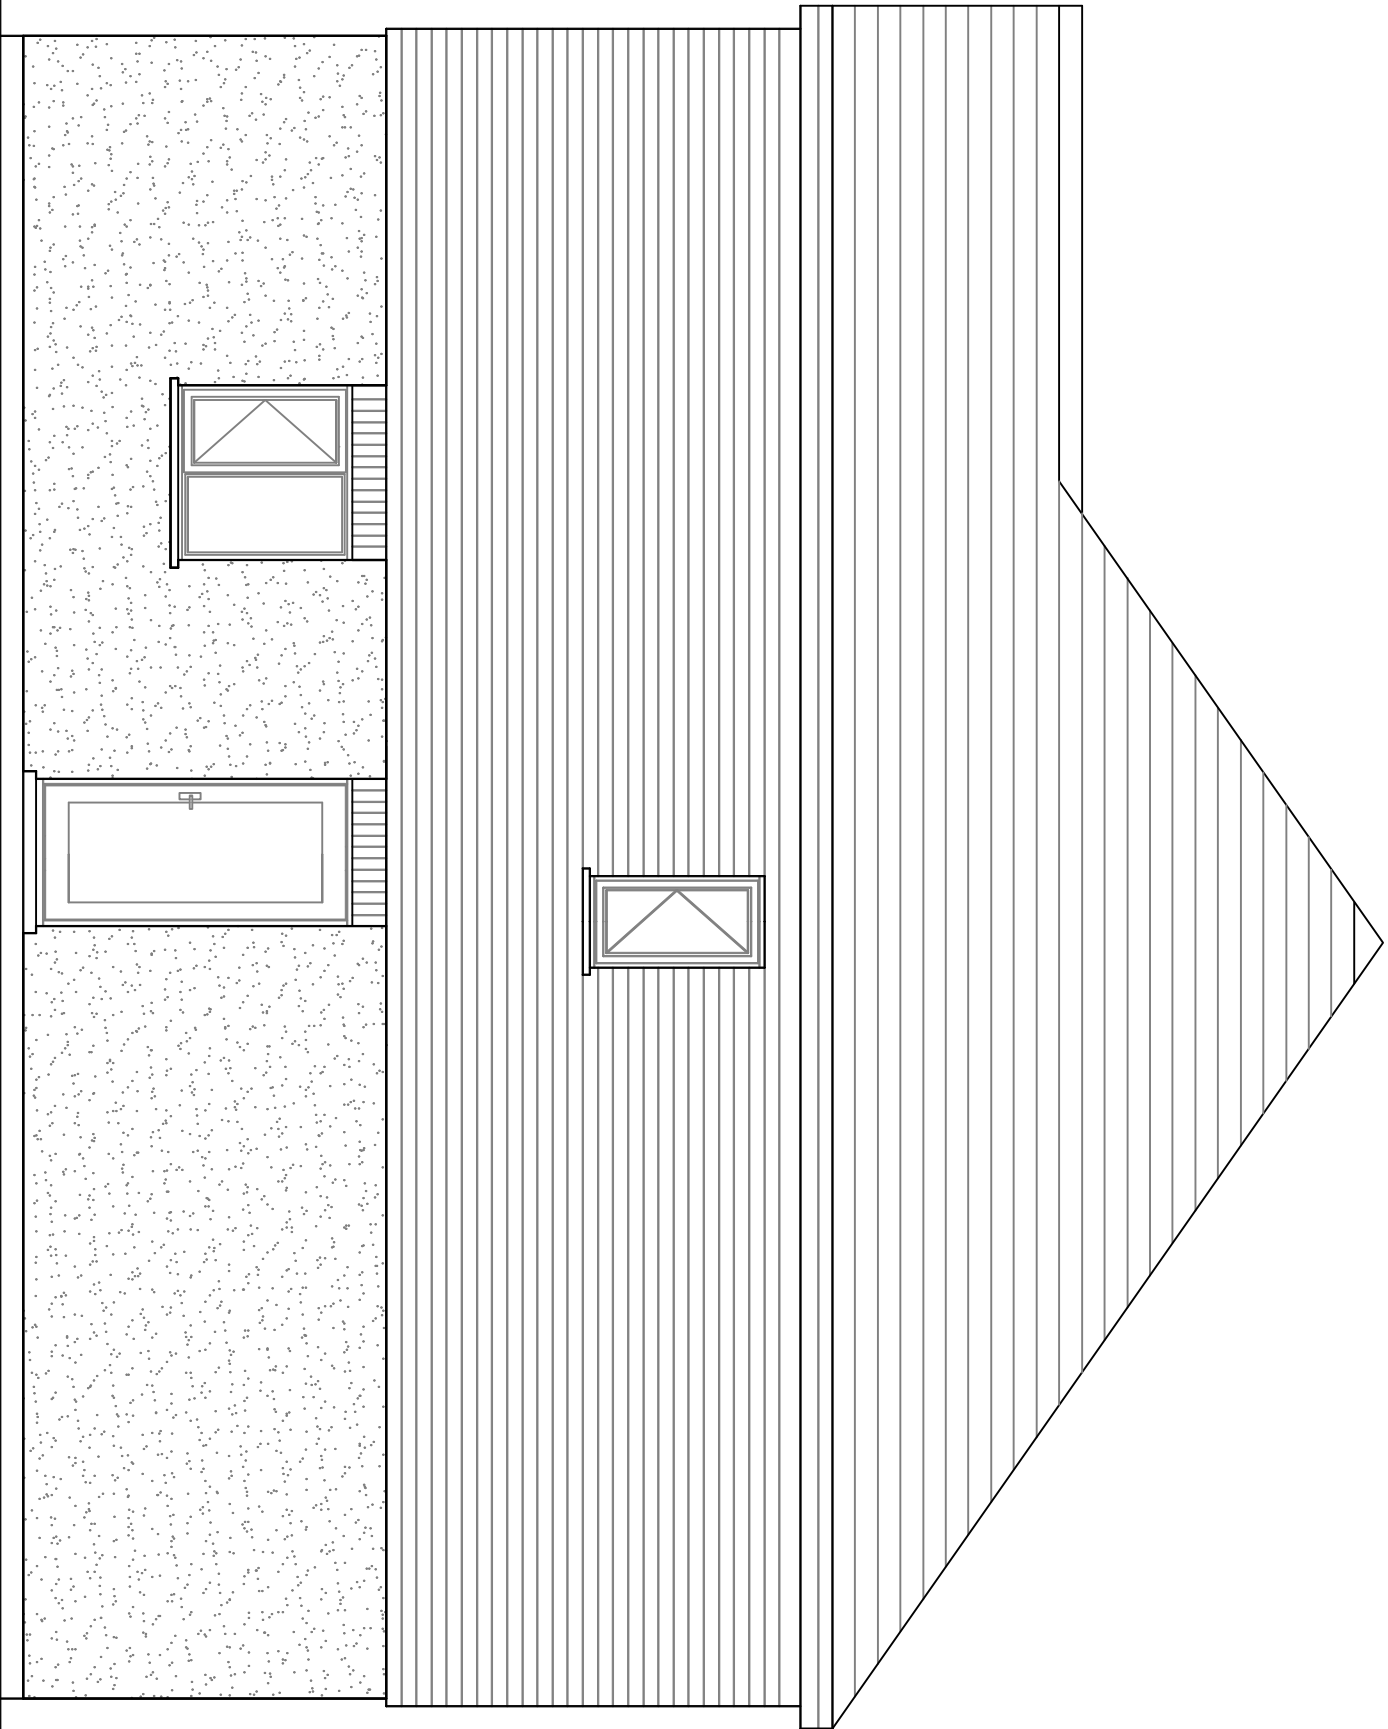

Proposed Side2 Elevation

Itemref	Quantity	Title/Name, designation, material, dimension etc			Article No./Reference	
Designed by	Checked by	Approved by - date	File name	Date	Scale	
jd				August 2013	1:50	
Little Meadow				Proposed Extension		
				12	Edition	Sheet
					0	