


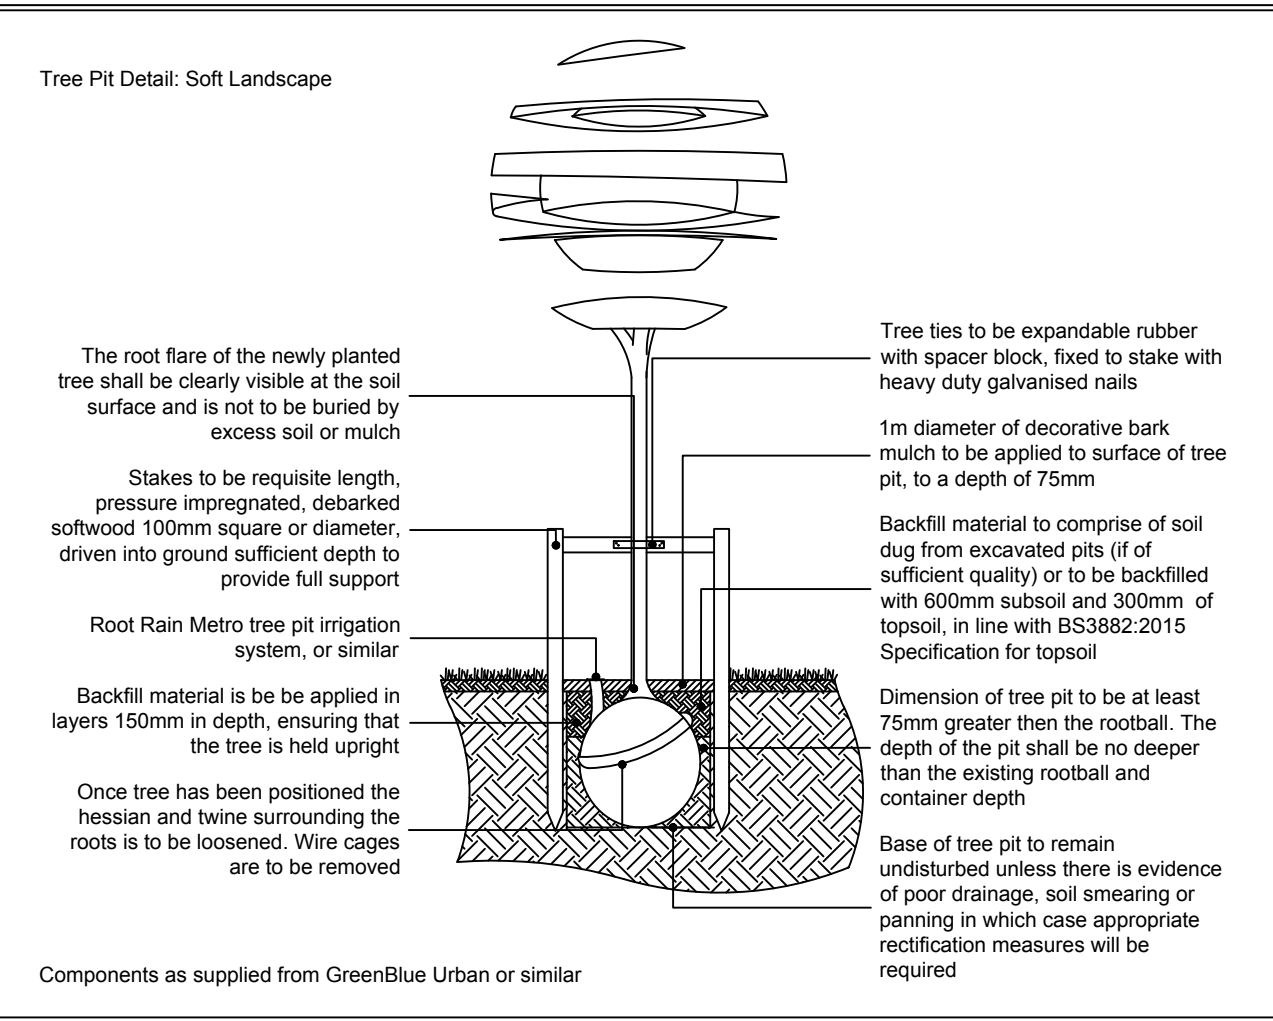

Planting Schedule					
Trees	Girth	Height	Density	Specification	No.
Carpinus betulus		60-80cm	0.5Cr Double Staggered at 0.3m offset	Transplant_Bushy_BR	518No
Quercus robur	12-14cm	350-425cm	Counted	Heavy Standard_Clear Stem 175-200	R81No
Acer campestre	12-14cm	350-425cm	Counted	Heavy Standard_Clear Stem 175-200	R82No
Betula nigra	12-14cm	350-425cm	Counted	Heavy Standard_Clear Stem 175-200	R83No
Acer campestre 'Streetwise'	12-14cm	350-425cm	Counted	Heavy Standard_Clear Stem 175-200	R84No
Betula pubescens	12-14cm	350-425cm	Counted	Heavy Standard_Clear Stem 175-200	R84No

Species Name	Height	Pot Size	Specification	Density	No.
Aucuba japonica 'Rozanne'	50-60cm	Bushy	4/m ²	4/m ²	42No
Berberis thunbergii 'Atropurpurea Nana'	30-40cm	Bushy	4/m ²	4/m ²	16No
Deutzia gracilis 'Nikko'	40-60cm	Bushy	4/m ²	4/m ²	44No
Yucca filamentosa 'Emerald Gaiety'	30-40cm	Bushy	4/m ²	4/m ²	115No
Hamamelis virginica 'Marble Queen'	50-60cm	Bushy	4/m ²	4/m ²	42No
Mahonia aquifolium 'Apollo'	30-40cm	Bushy	4/m ²	4/m ²	63No
Photinia fraseri 'Little Red Robin'	30-40cm	Bushy	4/m ²	4/m ²	64No
Philosporum tenuifolium 'Irene Patumbi'	50-60cm	Branches	4/m ²	4/m ²	58No
Philosporum tenuifolium 'Om Hattum'	50-60cm	Branches	4/m ²	4/m ²	58No
Prunus laurocerasus 'Otto Luyken'	40-60cm	Bushy	4/m ²	4/m ²	45No
Salvia officinalis 'Purpurascens'	30-40cm	Bushy	4/m ²	4/m ²	54No
Salvia officinalis 'Lutens'	30-40cm	Bushy	4/m ²	4/m ²	54No
Symphoricarpos chenalisii 'Hancock'	30-40cm	Bushy	4/m ²	4/m ²	13No
Weigelia florida 'Fuchs Purpureus'	40-60cm	Bushy	4/m ²	4/m ²	4No

SPECIFICATION
All works generally, to comply with the written Soft
Landscape Specification.

NOTE: DO NOT SCALE FROM DRAWING

Legend

- | | |
|---|--|
|  | Existing trees to be retained and protected during construction |
|  | Proposed tree planting within soft landscape. See detail on sheet |
|  | Proposed <i>Carpinus</i> (hornbeam) hedge planting to be planted in a double staggered row 300mm apart and at 500mm centres in each row. To be maintained at 1m height |
|  | Proposed mixed native hedge planting to be planted in a double staggered row 300mm apart and at 500mm centres in each row. To be maintained at 1.8m height. |
|  | Proposed shrub planting to receive 75mm bark mulch after planting operations |
|  | Proposed grass areas to receive good quality amenity grass turves laid in line with good horticultural practices |
|  | Proposed grassland areas, to be seeded with EL1 (Flowering Lawn Mixture) from Emorsgate Seeds or similar and approved. Seeded at 4g/m ² |
|  | Proposed grassland areas, to be seeded with EM8 wetland meadow mix as supplied by Germinal Seeds, or similar and approved |
|  | Proposed areas of angular chippings laid on weedproof membrane |
|  | Bat Box (See Ecological Mitigation Report) |
|  | Bird box (See Ecological Mitigation Report) |
|  | Cut lines |



12.12.17	Play space added	LS
07.12.17	Hedge added to apartment block	JM
06.12.17	Layout change	JM
12.10.17	Layout change	LS
04.07.17	Layout change	LS
Date	Details	Drawn



HEAD OFFICE
Rodbourne Rail Business Centre, Grange Lane,
Malmesbury, SN16 0ES
Tel: 01666 825646

Courtyard House, Mill Lane, Godalming, GU7 1E
Tel: 01483 425714

Suite 6, Crescent House, Yonge Close, Eastleigh, SO50 9SX
Tel: 02382 026300

9 Brownlow Road, Cambridge, CB4 3NG
Tel: 07825 868654

email: mail@acdenv.co.uk
www.acdenvironmental.co.uk



scheme: The Lillies, Yapton Rd
 Barnham
 client: Matthew Homes
 drawing: Landscape Proposals
 date: April 2017
 scale: 1:200@A1
 drawing no: MAT21212 11E sheet 1
 drawn: AE checked: DKM

Copyright of ACD Environmental Ltd. All rights described in Chapter IV of the Copyright, Designs and Patents Act 1988 have been generally asserted: 2011. Copyright of this plan remains with ACD until all fees have been paid in full.