



Planning and Development Services
Arun District Council
Arun Civic Centre
Maltravers Road
Littlehampton
West Sussex
BN17 5LF

Developer Services
Southern Water
Sparrowgrove House
Sparrowgrove
Otterbourne
Hampshire
SO21 2SW

Tel: 0330 303 0119

Your Ref

BN/28/17/RES

Our Ref

PLAN-021161

Date

16/01/2018

Dear Sirs,

Proposal: Approval of reserved matters following outline consent BN/32/15/OUT relating to appearance, landscaping, layout & scale for erection of 38 No. dwellings including open space, landscaping & new access.

Site: Land R/O Lillies, Yapton Road, Barnham, PO22 0AY.
BN/28/17/RES

Thank you for your letter of 15/12/2017.


The comments in our response dated on 31/08/2017 remain unchanged and valid for the amended details.

Yours sincerely,



Developer Services

SOUTHERN WATER

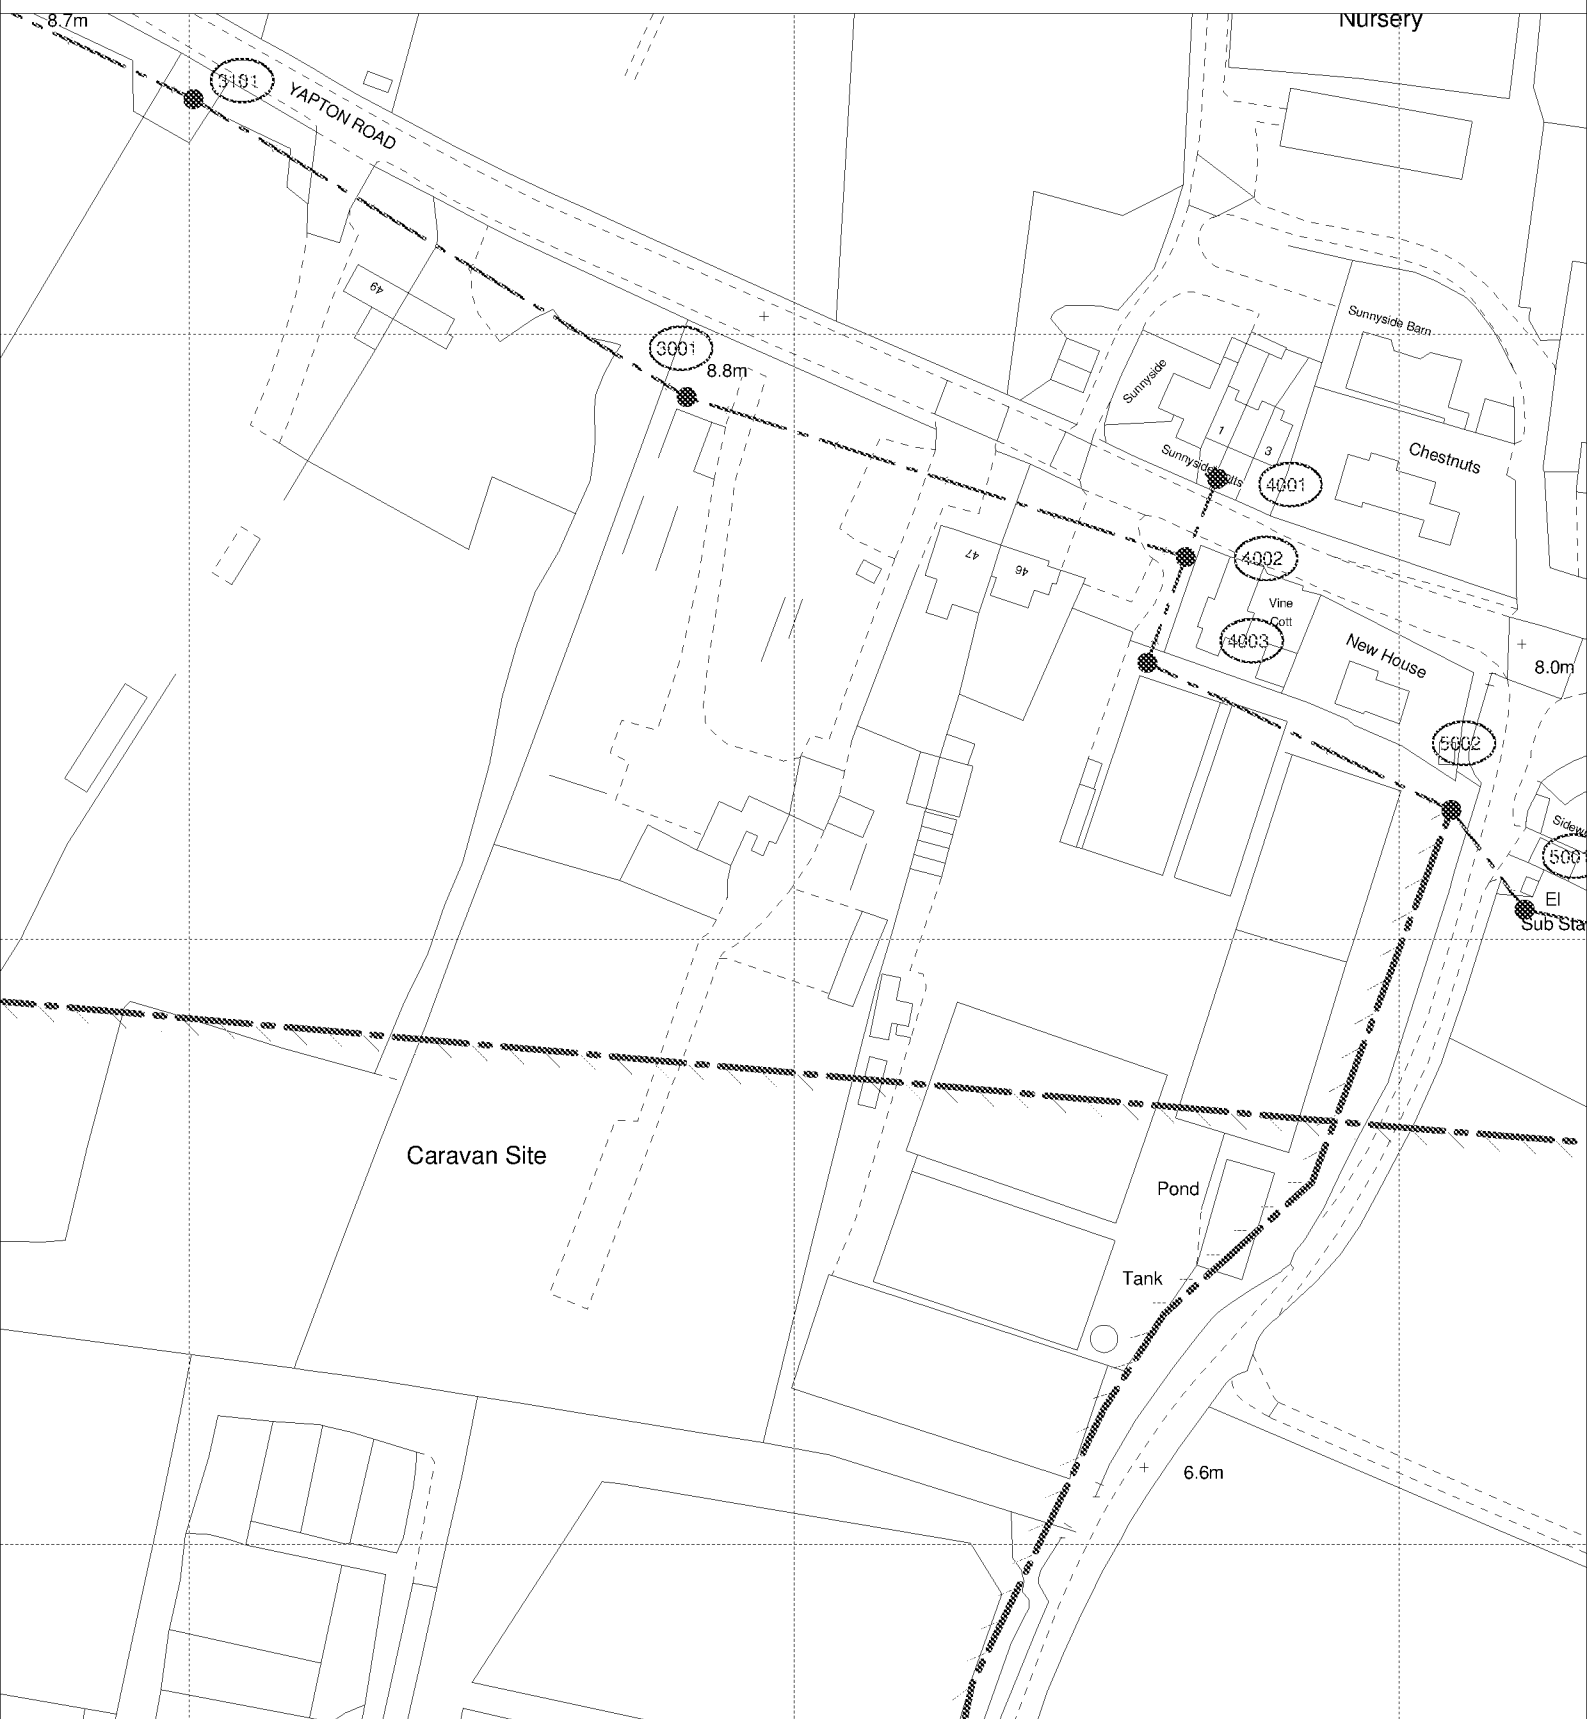

The positions of pipes shown on this plan are believed to be correct, but Southern Water Services Ltd accept no responsibility in the event of inaccuracy. The actual positions should be determined on site.

Based upon Ordnance Survey Digital Data with the permission of the controller of H.M.S.O. Crown Copyright Reserved Licence No. WU 298530

O.S. REF: SU9603NW

Scale: 1:1250

Screen Print

WARNING: BAC pipes are constructed of Bonded Asbestos Cement

WARNING: Unknown (UNK) materials may include Bonded Asbestos Cement

ARUN DISTRICT COUNCIL BN28/17/RES



Printed By: Ponnannv

Date: 10-1-2018

Southern Water MapGuide Browser

Requested By: