



GENERAL NOTES:


1. All dimensions to be checked on site. All details and dimensions relating to sub-contractors or suppliers work must be checked and agreed between the sub-contractor or supplier and the main contractor.
2. This drawing is to be read in conjunction with all relevant architects, services and engineers drawings and specifications.
3. The location, size, depth and identification of existing services that may be shown or referred to on this drawing have been assessed from non intrusive observations, record drawings or the like. The contractor shall safely carry out intrusive investigations, trial holes or soundings prior to commencing work to satisfy himself that it is safe to proceed and that the assessments are accurate. Any discrepancies shall be notified to gsp prior to works commencing.
4. Tender or billing drawings shall not be used for construction or the ordering of materials.
5. Do not scale. All dimensions and levels to be site confirmed.
6. Copyright : This drawing must not be copied, amended nor reproduced without the prior written agreement of gsp.

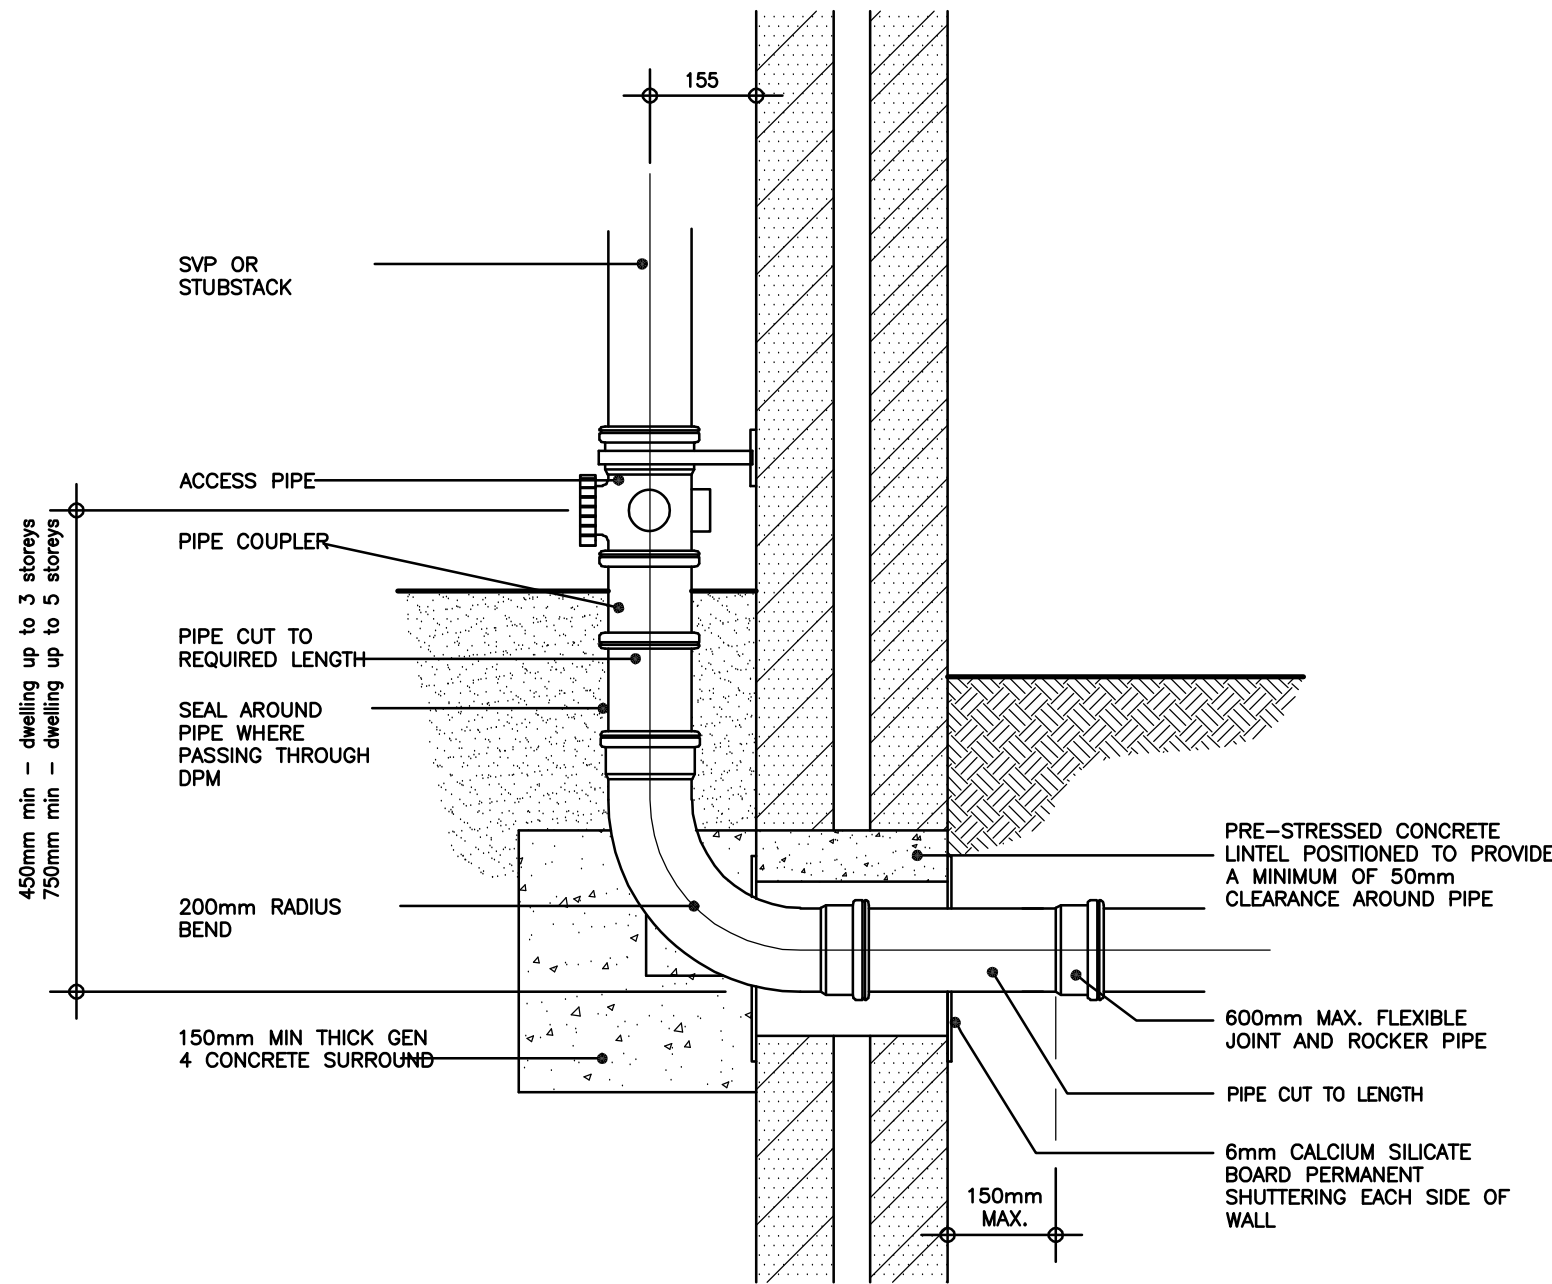


INTERNAL SVP/SS OUTLET
(1:10 typical)

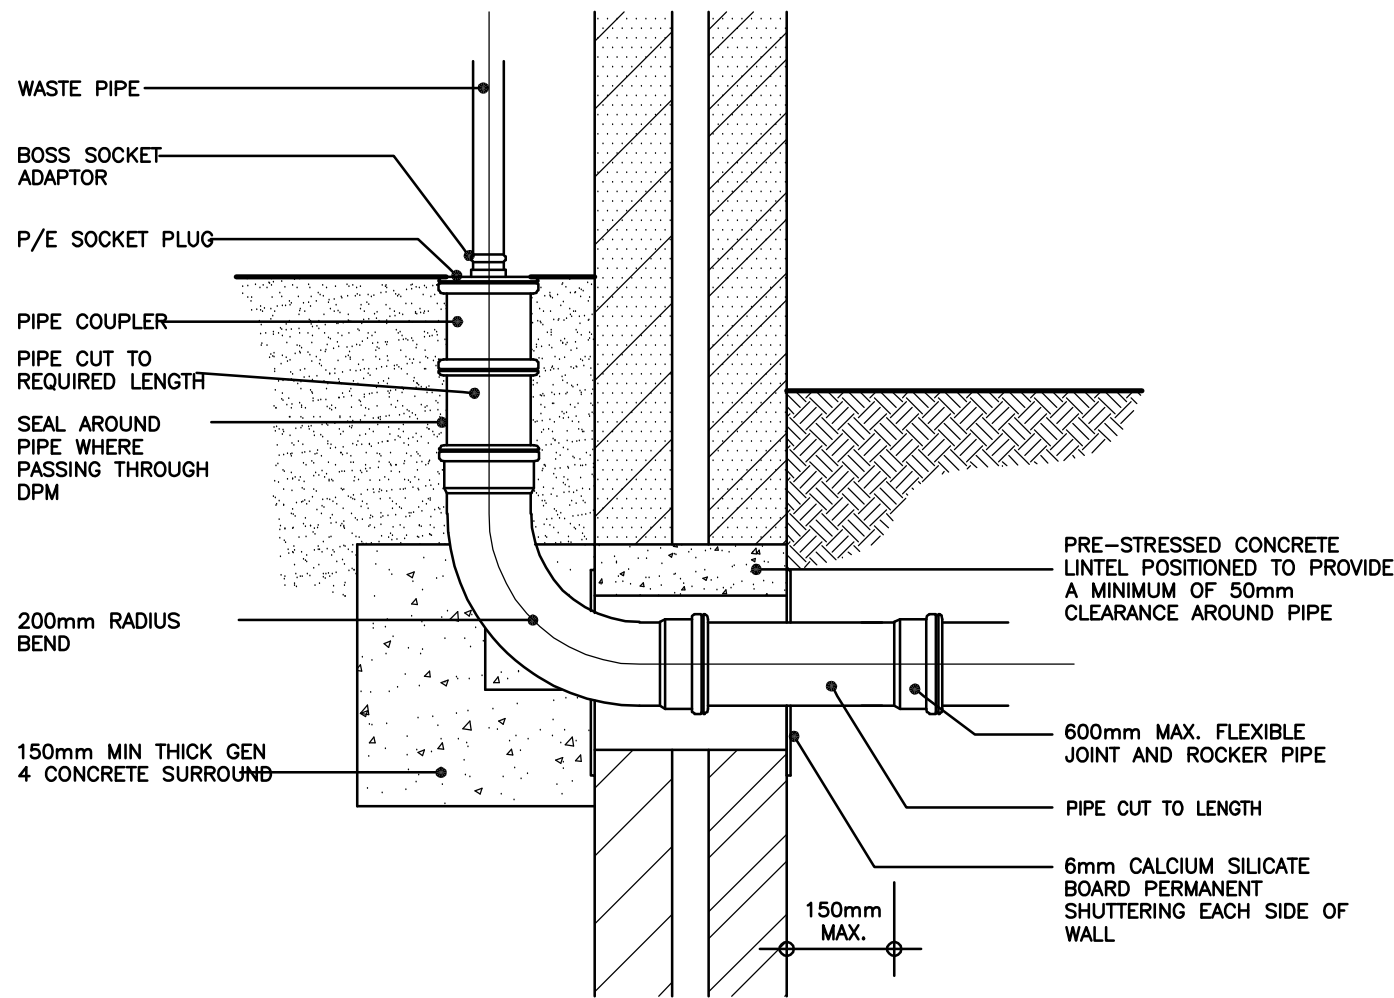


INTERNAL FLOOR OUTLET
(1:10 typical)

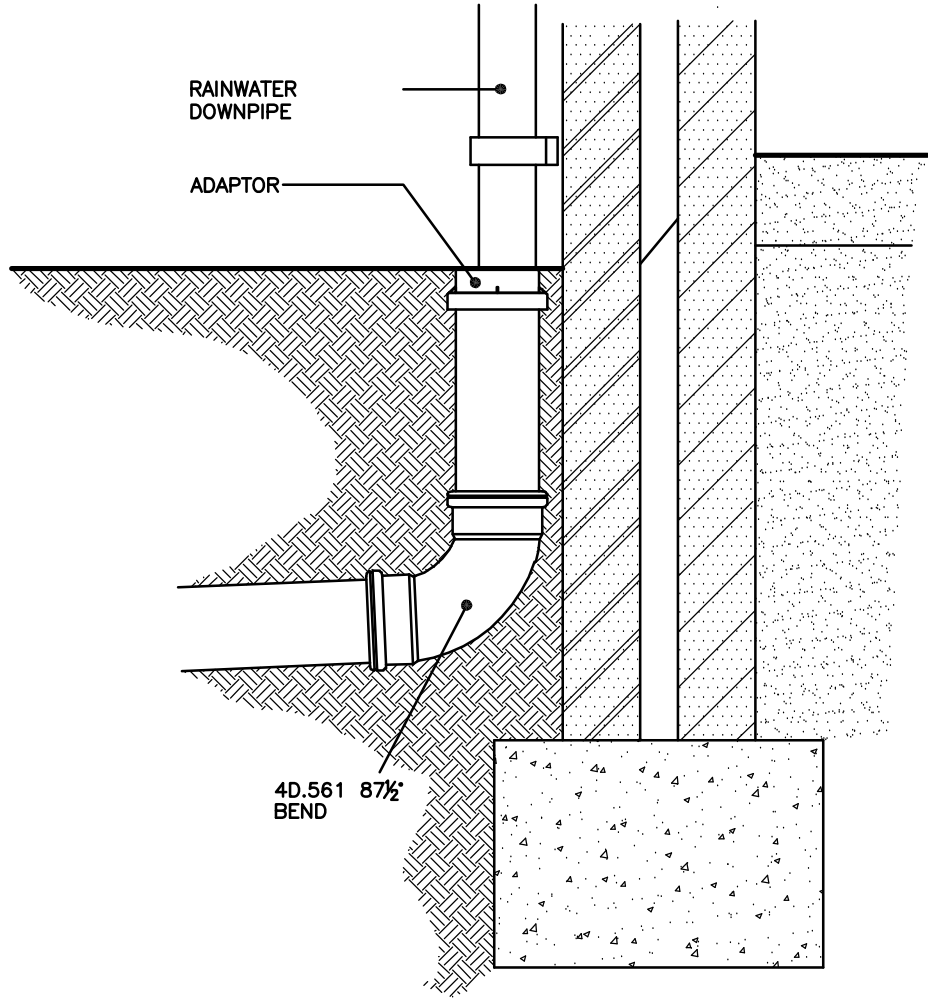


EXTERNAL RAINWATER DOWNPIPE
TO DRAIN (1:10 typical)

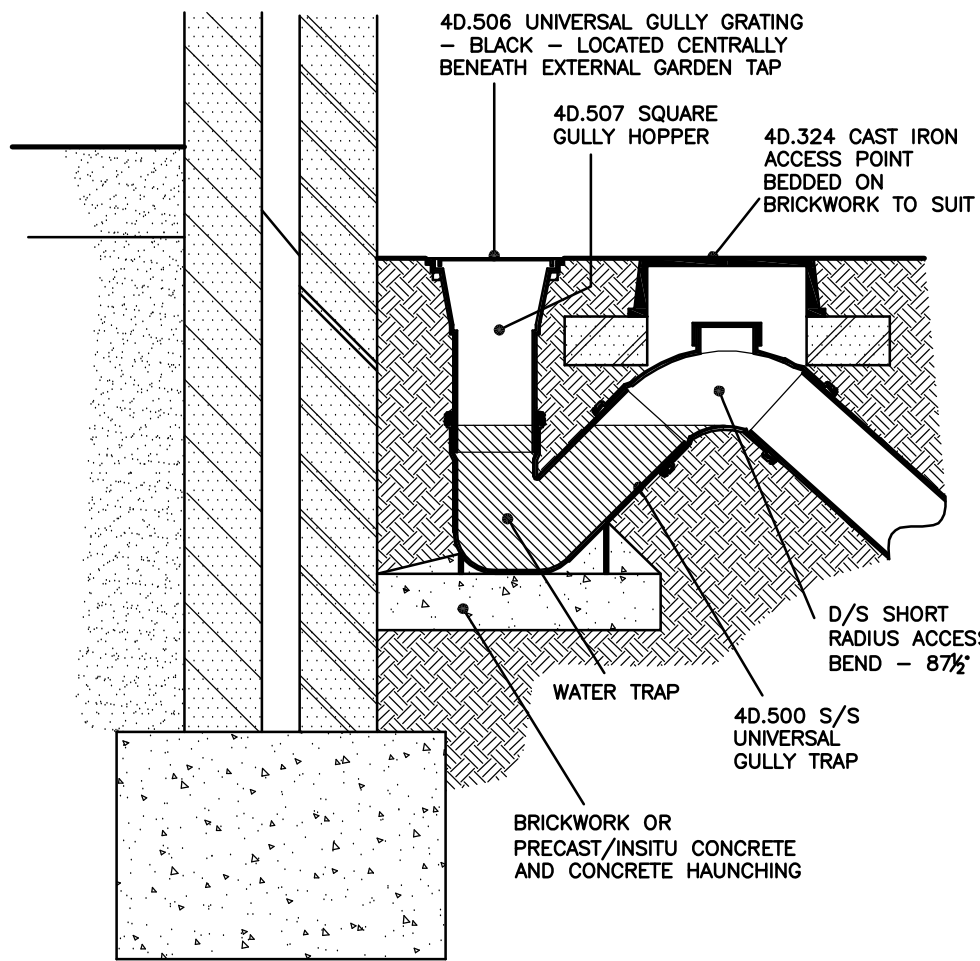

EXTERNAL TAP GULLY(1:10 typical)

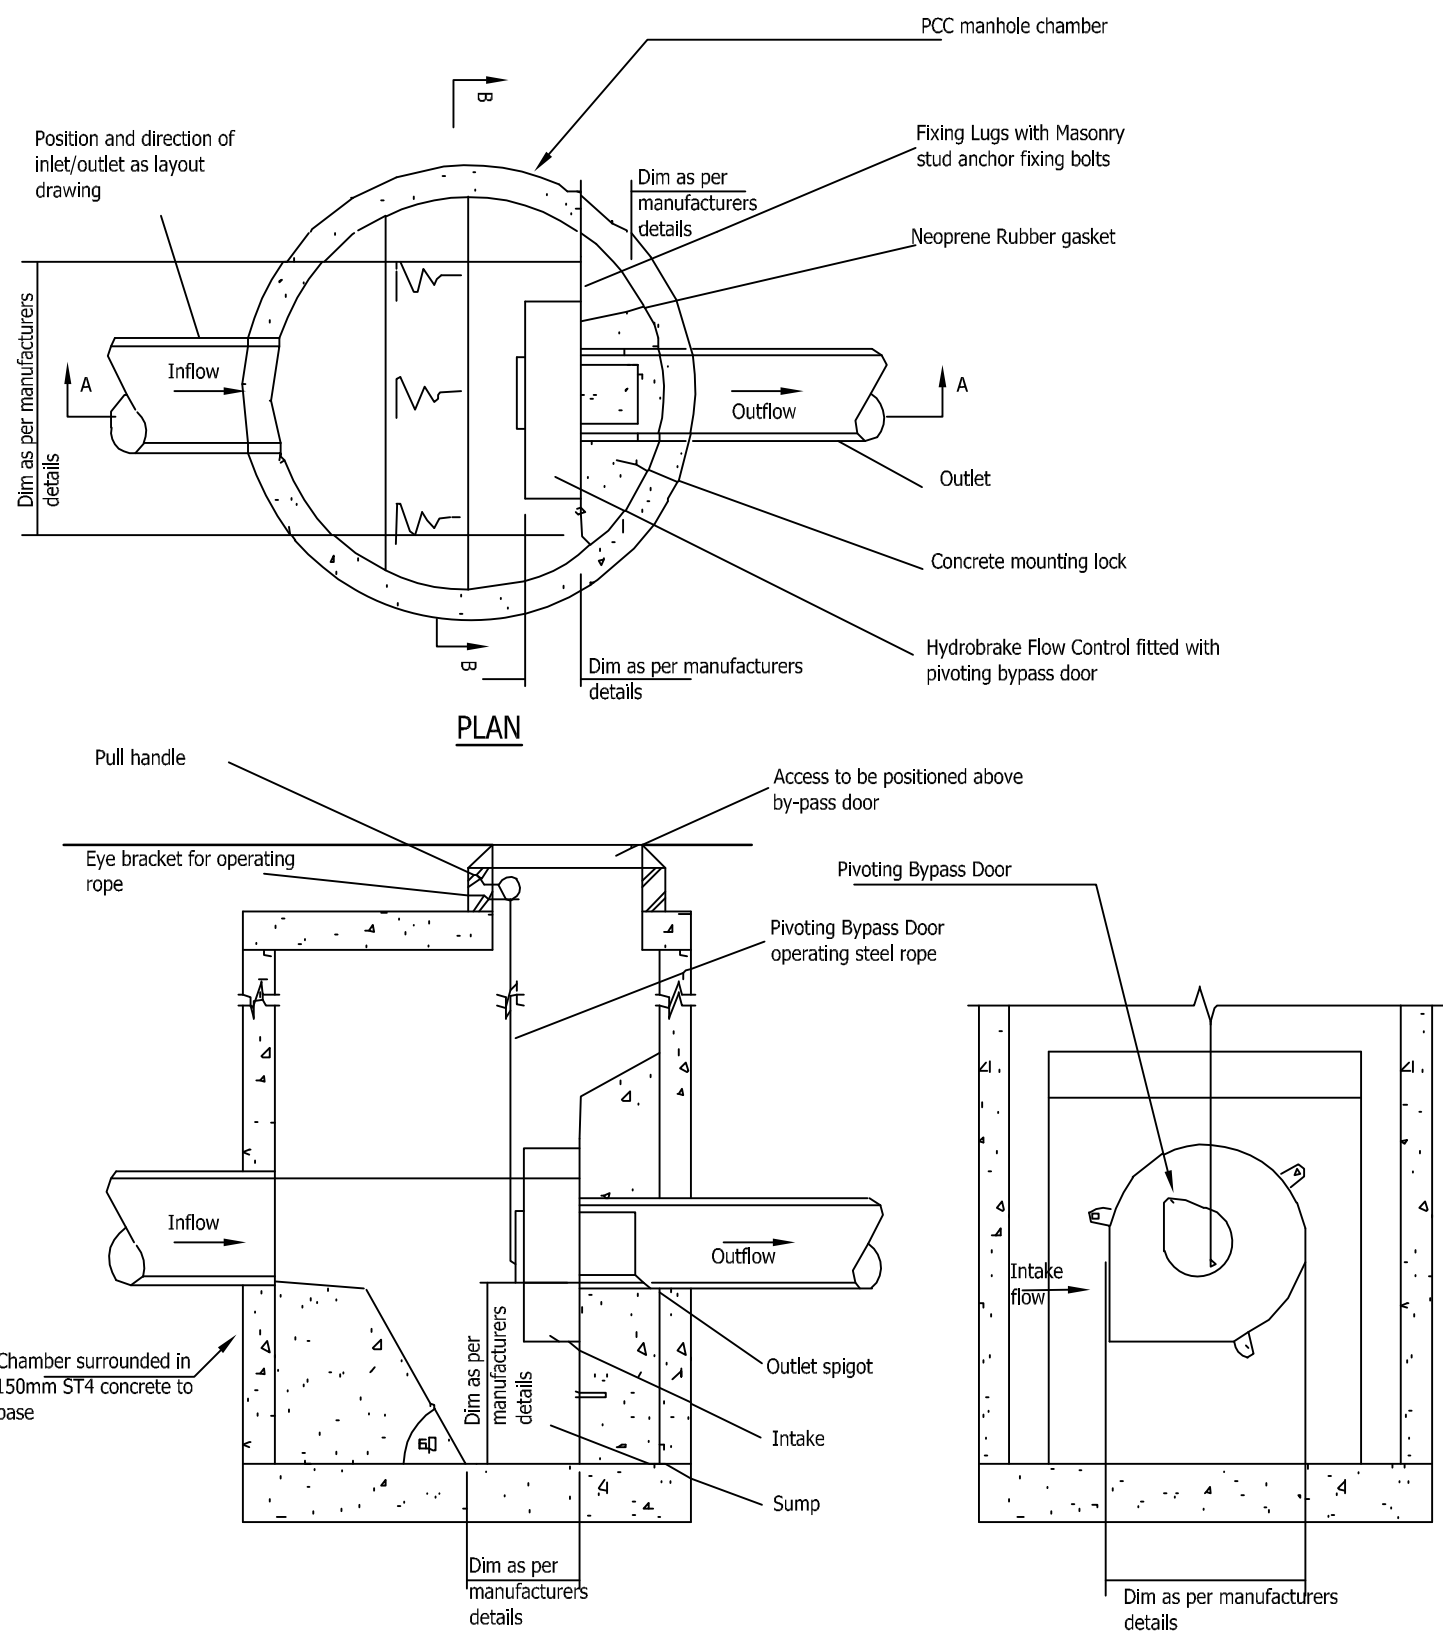


PRECAST CONCRETE CONTROL CHAMBER

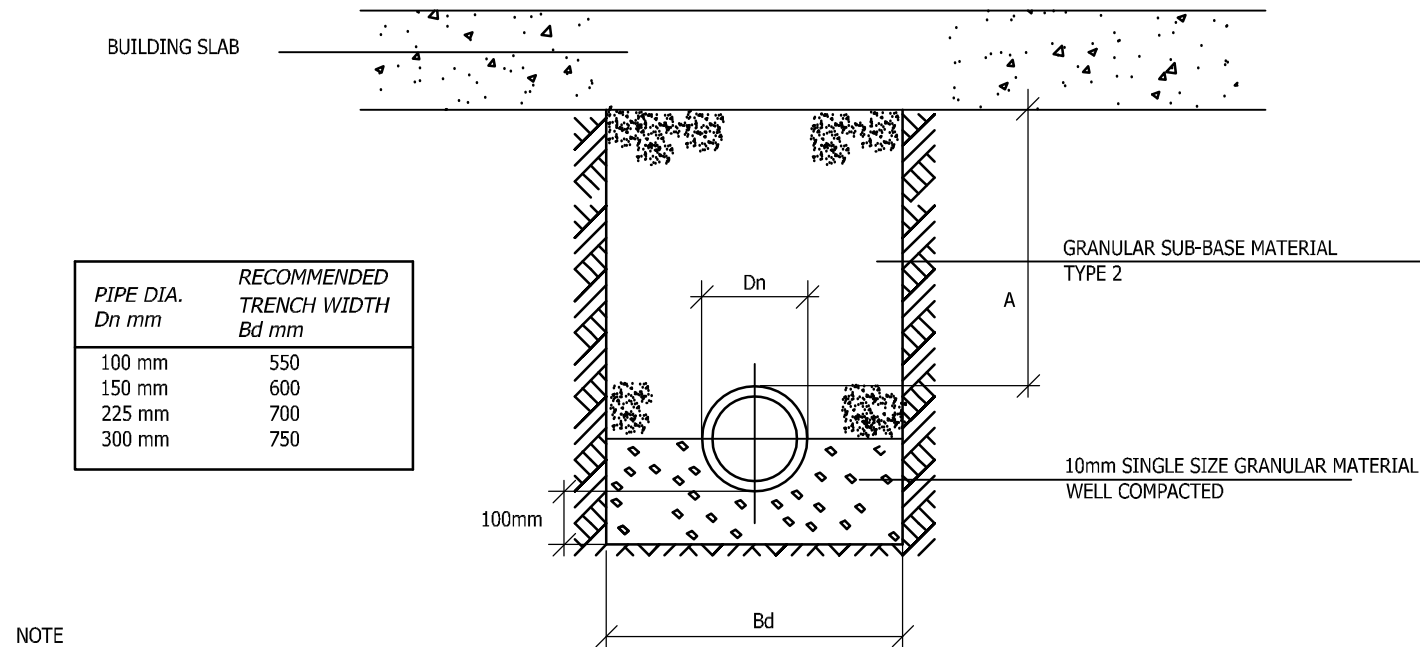


GRANULAR BED
("A" IS GREATER THAN 300mm)

NOTE
WHEN DIMENSION "A" IS GREATER THAN 300mm
GRANULAR BED SHALL APPLY. IF LESS THAN 300mm
THEN CONCRETE SURROUND. THIS DETAIL IS FOR
PIPES LAID IN DRY UNIFORM SOILS ONLY. FOR WET
SOILS ADD 75mm THICK LAYERS OF WEAK MIX
CONCRETE UNDER BED.

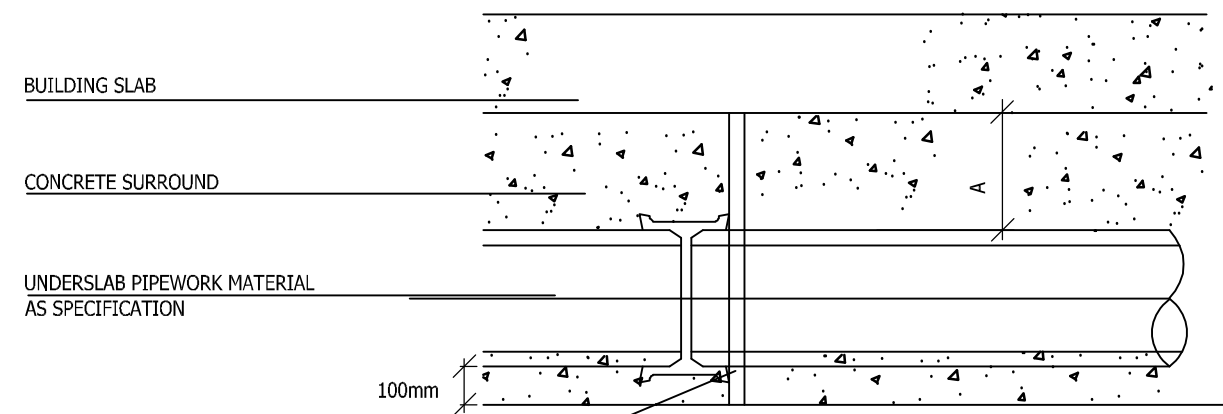

DRAIN BEDDING DETAILS - D300.0
FOR PIPE UNDERBUILDING

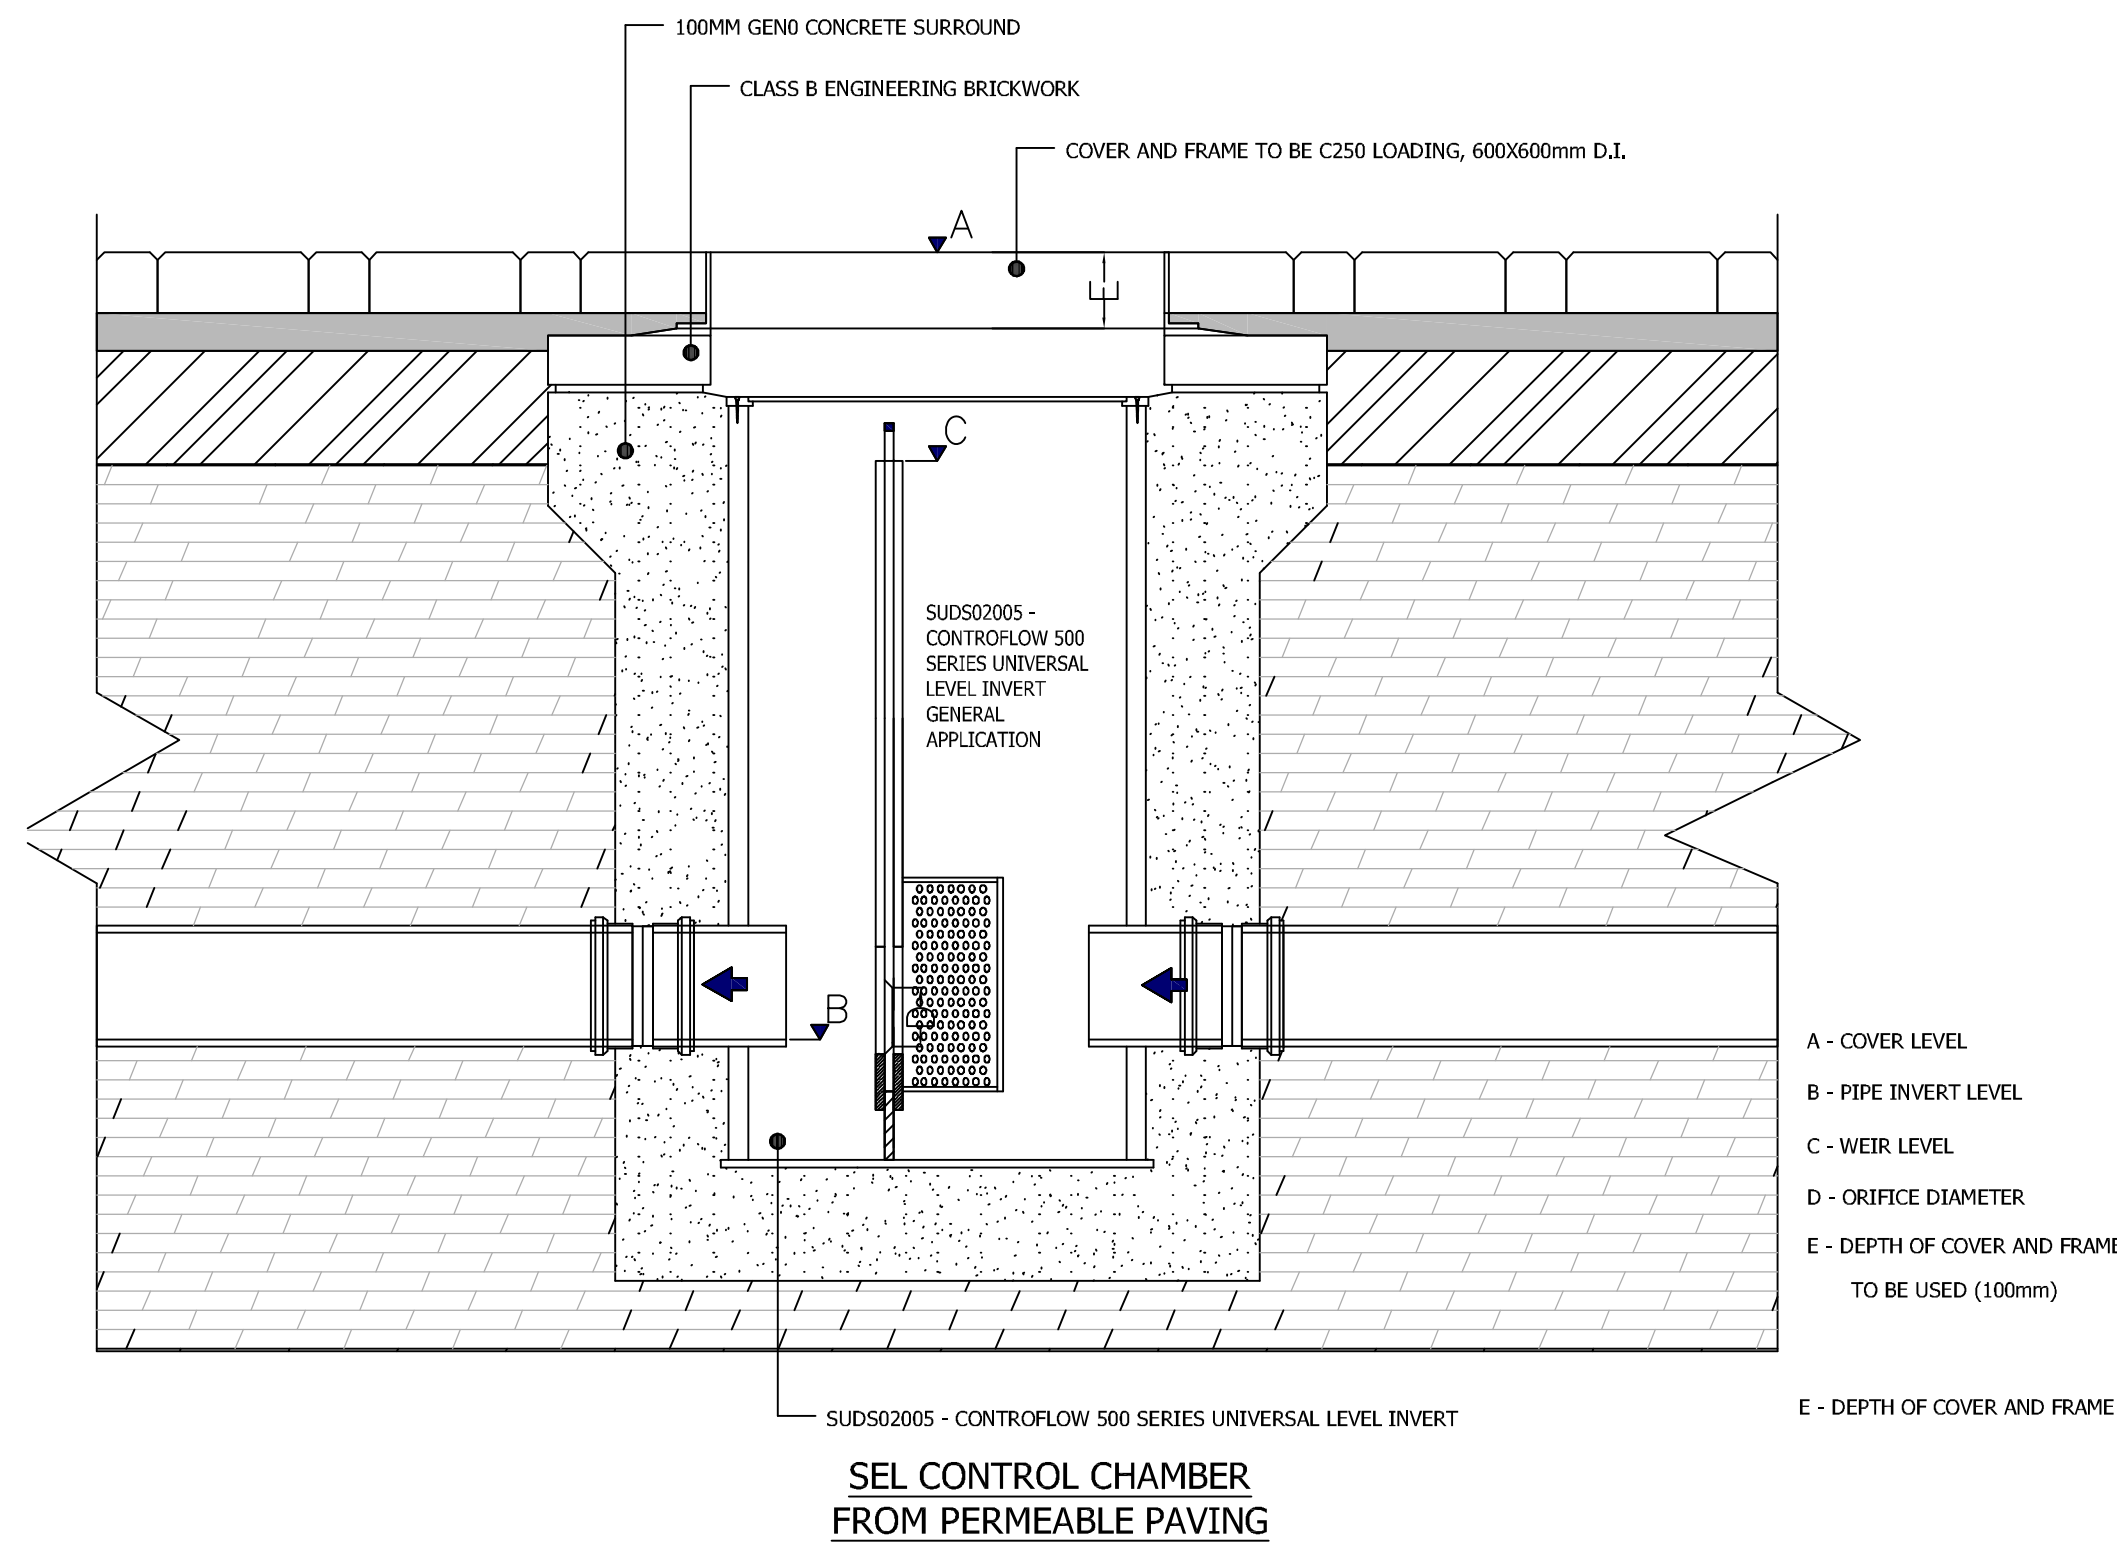

REV	DATE	DESCRIPTION	BY	CHK	APP
P3	29.05.20	Hydrobrake detail revised.	MR	SDL	GO
P2	23.12.19	Updated to Latest Scheme	MR	SDL	GO
P1	06.11.19	INITIAL ISSUE	OM	MR	GO

Gyoursy Self
CONSULTING ENGINEERS

16/17 BOUNDARY ROAD, HOVE,
EAST SUSSEX BN3 4EF
TELEPHONE 01273 414413
E-MAIL: mail@gpsphone.co.uk
Website: www.gyoursyself.com
Also at Fareham and St Albans

REDROW
HOMES

ARCHITECT
RH PARTNERSHIP

JOB TITLE
ANGEL & HYDE NURSERIES
YAPTON ROAD
BARNHAM

DRAWING TITLE
PTIVATE DRAINAGE
CONSTRUCTION DETAILS
SHEET 2 OF 2

JOB No.	SCALE	DATE
H19812	NTS	NOVEMBER 2019

DRAWN	ENGINEER	CHECKED	APP
GS	M ROBERTS		

STATUS
D1 SUITABLE FOR COORDINATION

REVISION
P3 STAGE 4 - TECHNICAL DESIGN

DRAWING No.
19812-GS-Z1-XX-DR-C-5102