


GENERAL NOTES:


- DIMENSIONS ON THIS DRAWING SHALL NOT BE SCALED. ALL DIMENSIONS TO BE CHECKED ON SITE. ALL DETAILS AND DIMENSIONING RELATING TO SUB-CONTRACTOR'S OR SUPPLIER'S WORK MUST BE CHECKED AND AGREED BETWEEN THE SUB-CONTRACTOR OR THE SUPPLIER AND THE GENERAL CONTRACTOR.
- THIS DRAWING IS TO BE READ IN CONJUNCTION WITH ALL RELEVANT ARCHITECT'S AND ENGINEERS DRAWINGS AND SPECIFICATION.
- THE CONTRACTOR IS RESPONSIBLE FOR VERIFYING ALL SITE DIMENSIONS BEFORE COMMENCING WORK.
- THE MAIN CONTRACTOR IS RESPONSIBLE FOR ENSURING THE STABILITY OF THE STRUCTURE WHILST THE WORKS ARE IN PROGRESS.
- DIFFERENCES BETWEEN THIS DRAWING AND THE SITE CONDITIONS ENCOUNTERED MUST BE REPORTED TO THE ENGINEER.

NOTATION:-

T.O.S. - TOP OF STEEL
F.F.L. - FINISHED FLOOR LEVEL
T.O.C. - TOP OF CONCRETE
F.L. - FORMATION LEVEL
S.S.L. - STRUCTURAL SLAB LEVEL
F.F.L. - FINISHED FLOOR LEVEL
T.O.F. - TOP OF FOUNDATION

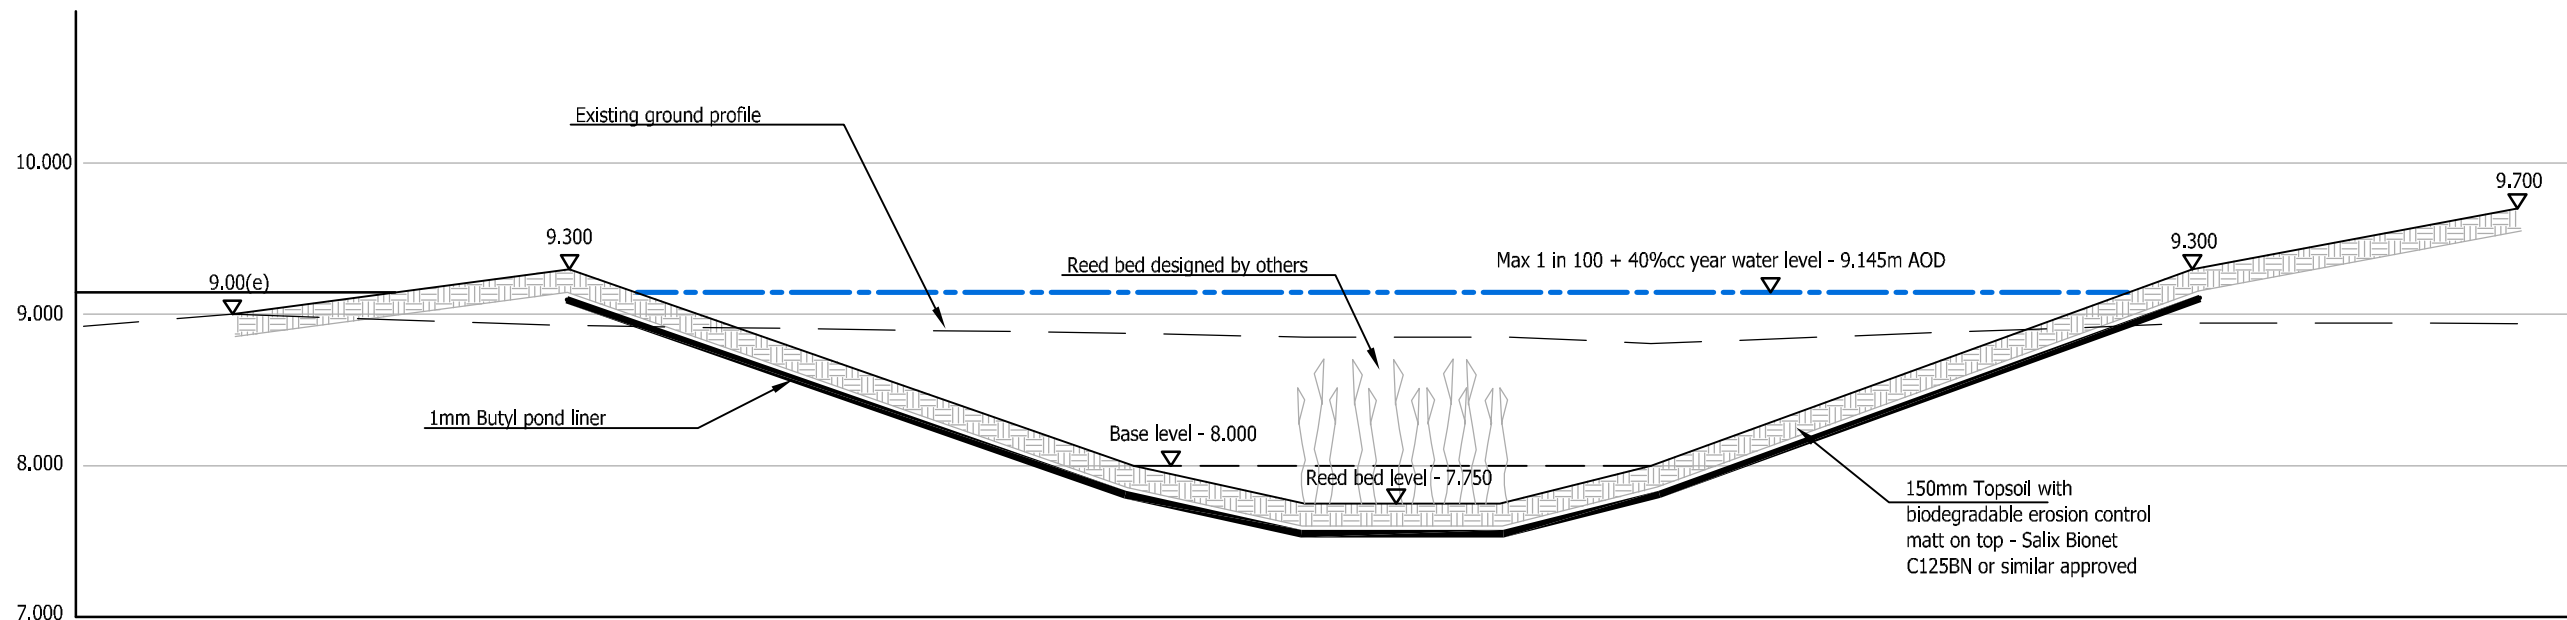

SECTION AA - POND CONSTRUCTION DETAILS
(1:50)

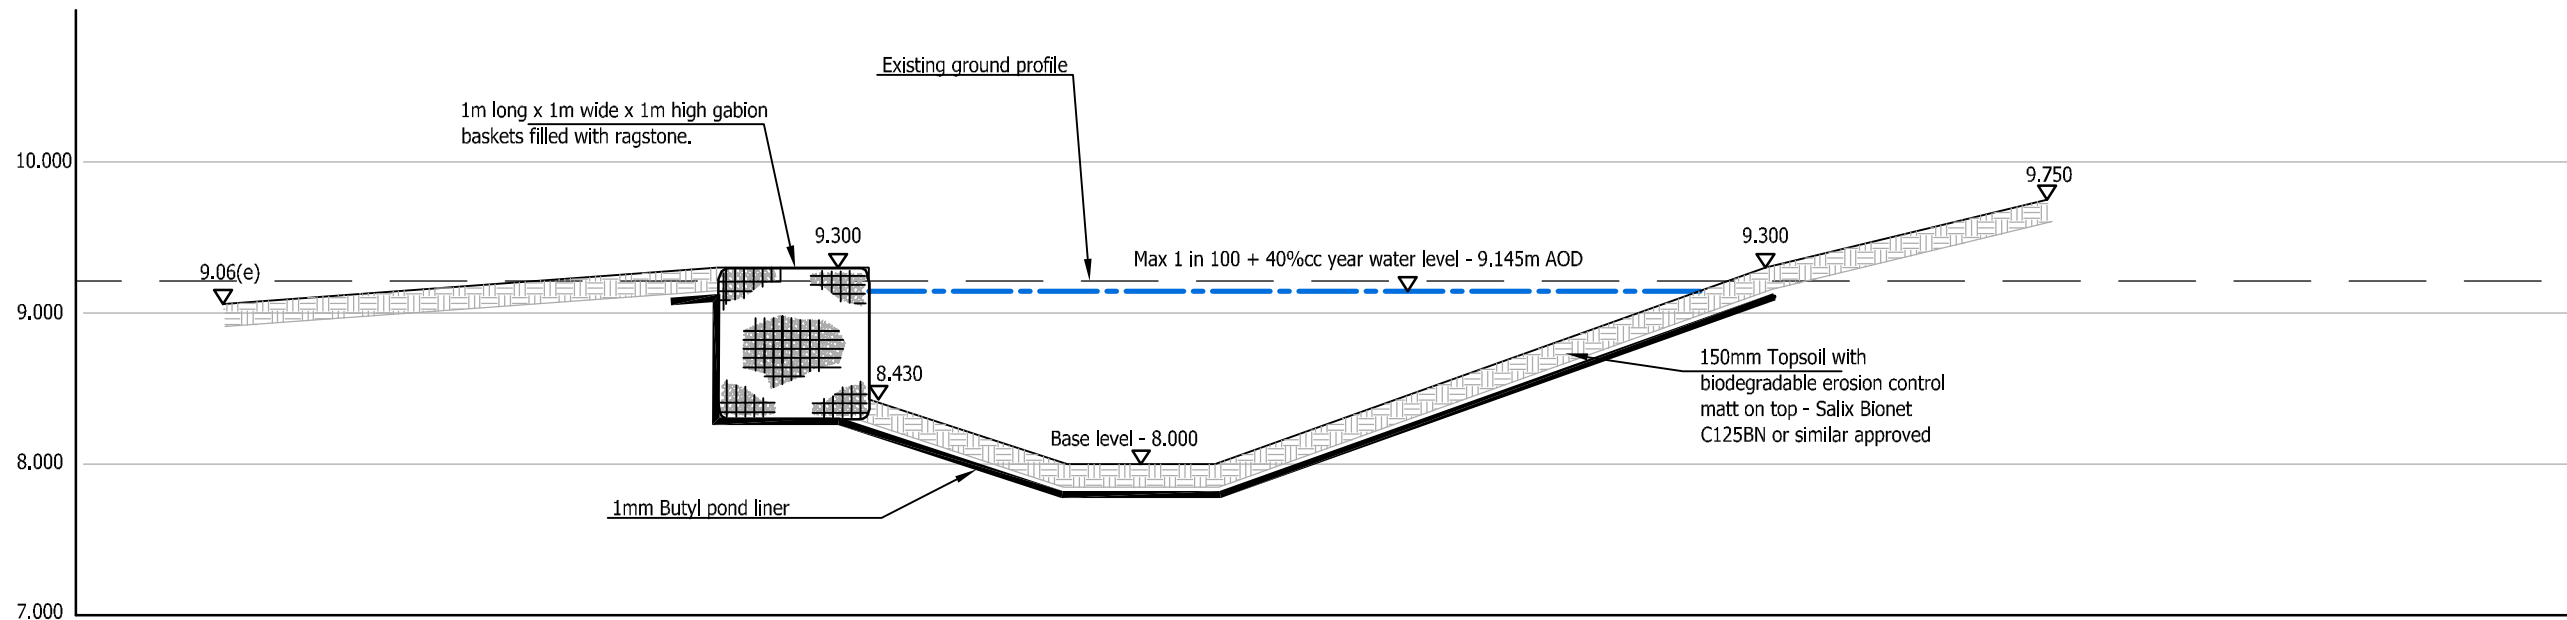

SECTION BB - POND CONSTRUCTION DETAILS
(1:50)

Gyoury Self
CONSULTING ENGINEERS

18/17 BOUNDARY ROAD, HOVE,
EAST SUSSEX BN2 4EF
TELEPHONE 01273 414413
E-MAIL: mail@gyouryself.com
Website: www.gyouryself.com
Also at Fareham and St Albans

CLIENT **REDROW HOMES**

ARCHITECT **RH PARTNERSHIP**

JOB TITLE
**ANGEL & HYDE NURSERIES
YAPTON ROAD
BARNHAM**

DRAWING TITLE
POND SECTIONS

JOB No. **H19812** SCALE @ A3 **AS SHOWN** DATE **JUNE 2020**

DRAWN **MR** ENGINEER **MR** CHECKED **-** APP **-**

STATUS **D1** DRAWING SUFFICIENCY **SUITABLE FOR COORDINATION**

REVISION **P1** REVISION **STAGE 3 - DEVELOPED DESIGN**

DRAWING No. **19812-CS-Z1-XX-DR-C-5108**