


GENERAL NOTES:


- DIMENSIONS ON THIS DRAWING SHALL NOT BE SCALED. ALL DIMENSIONS TO BE CHECKED ON SITE. ALL DETAILS AND DIMENSIONING RELATING TO SUB-CONTRACTOR'S OR SUPPLIER'S WORK MUST BE CHECKED AND AGREED BETWEEN THE SUB-CONTRACTOR OR THE SUPPLIER AND THE GENERAL CONTRACTOR.
- THIS DRAWING IS TO BE READ IN CONJUNCTION WITH ALL RELEVANT ARCHITECT'S AND ENGINEERS DRAWINGS AND SPECIFICATION.
- THE CONTRACTOR IS RESPONSIBLE FOR VERIFYING ALL SITE DIMENSIONS BEFORE COMMENCING WORK.
- THE MAIN CONTRACTOR IS RESPONSIBLE FOR ENSURING THE STABILITY OF THE STRUCTURE WHILST THE WORKS ARE IN PROGRESS.
- DIFFERENCES BETWEEN THIS DRAWING AND THE SITE CONDITIONS ENCOUNTERED MUST BE REPORTED TO THE ENGINEER.

NOTATION:-

T.O.S. - TOP OF STEEL  
F.F.L. - FINISH FLOOR LEVEL  
T.O.C. - TOP OF CONCRETE  
F.L. - FORMATION LEVEL  
S.S.L. - STRUCTURAL SLAB LEVEL  
F.F.L. - FINISH FLOOR LEVEL  
T.O.F. - TOP OF FOUNDATION

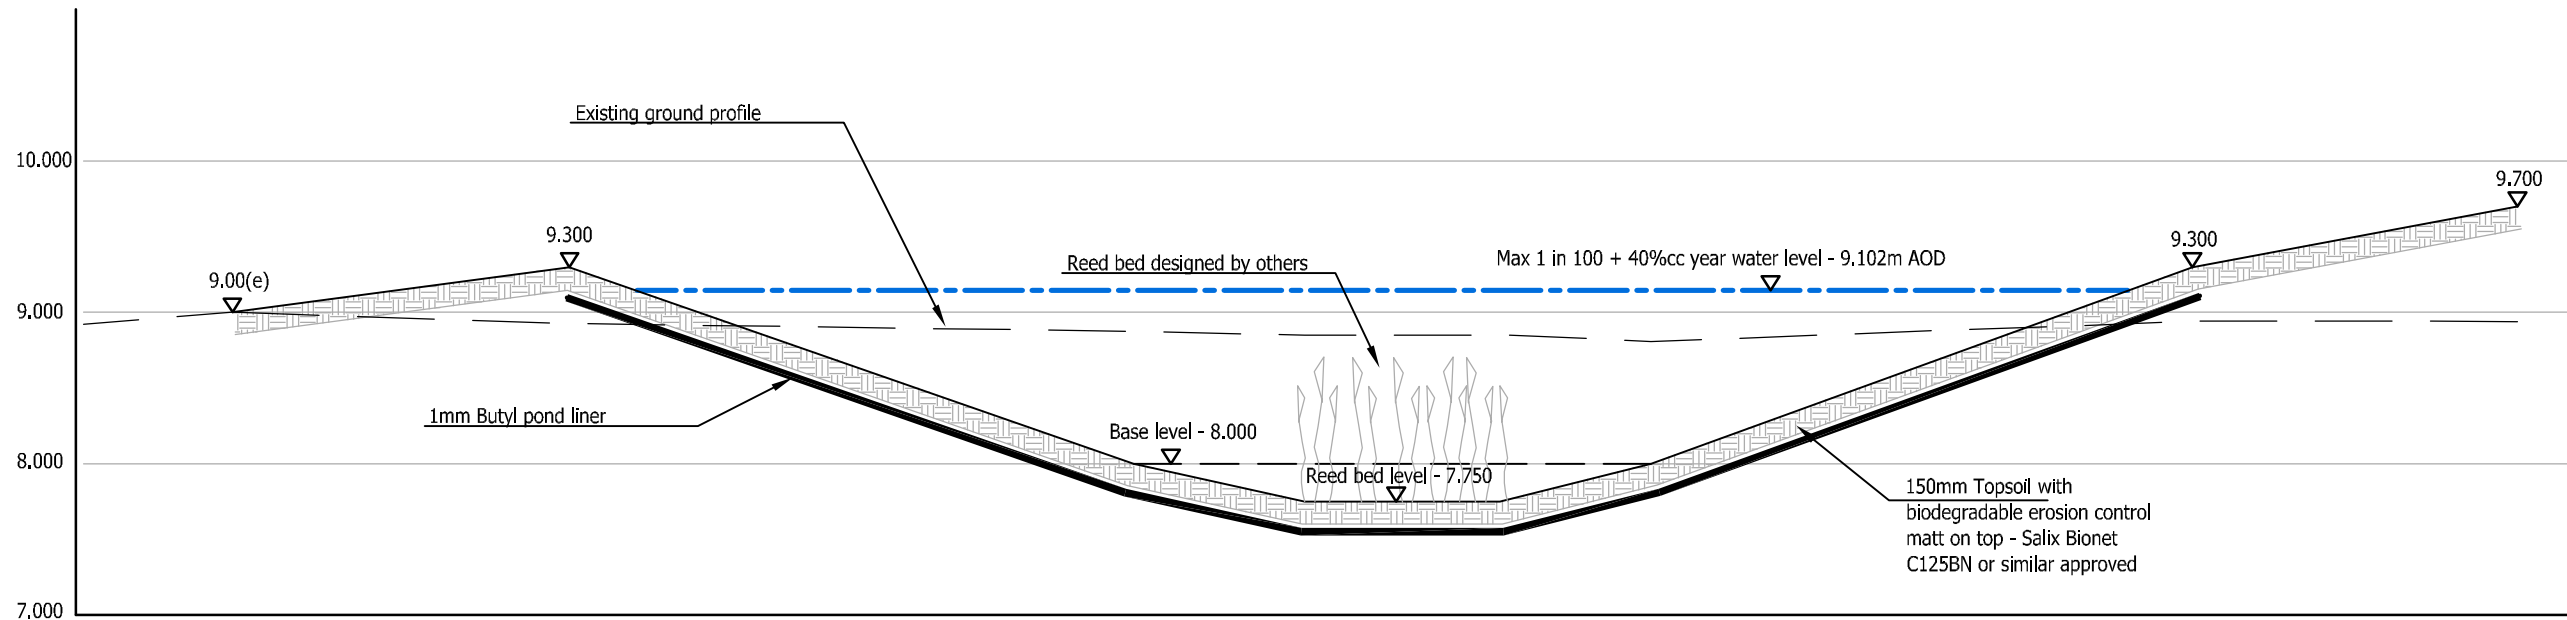

SECTION AA - POND CONSTRUCTION DETAILS  
(1:50)

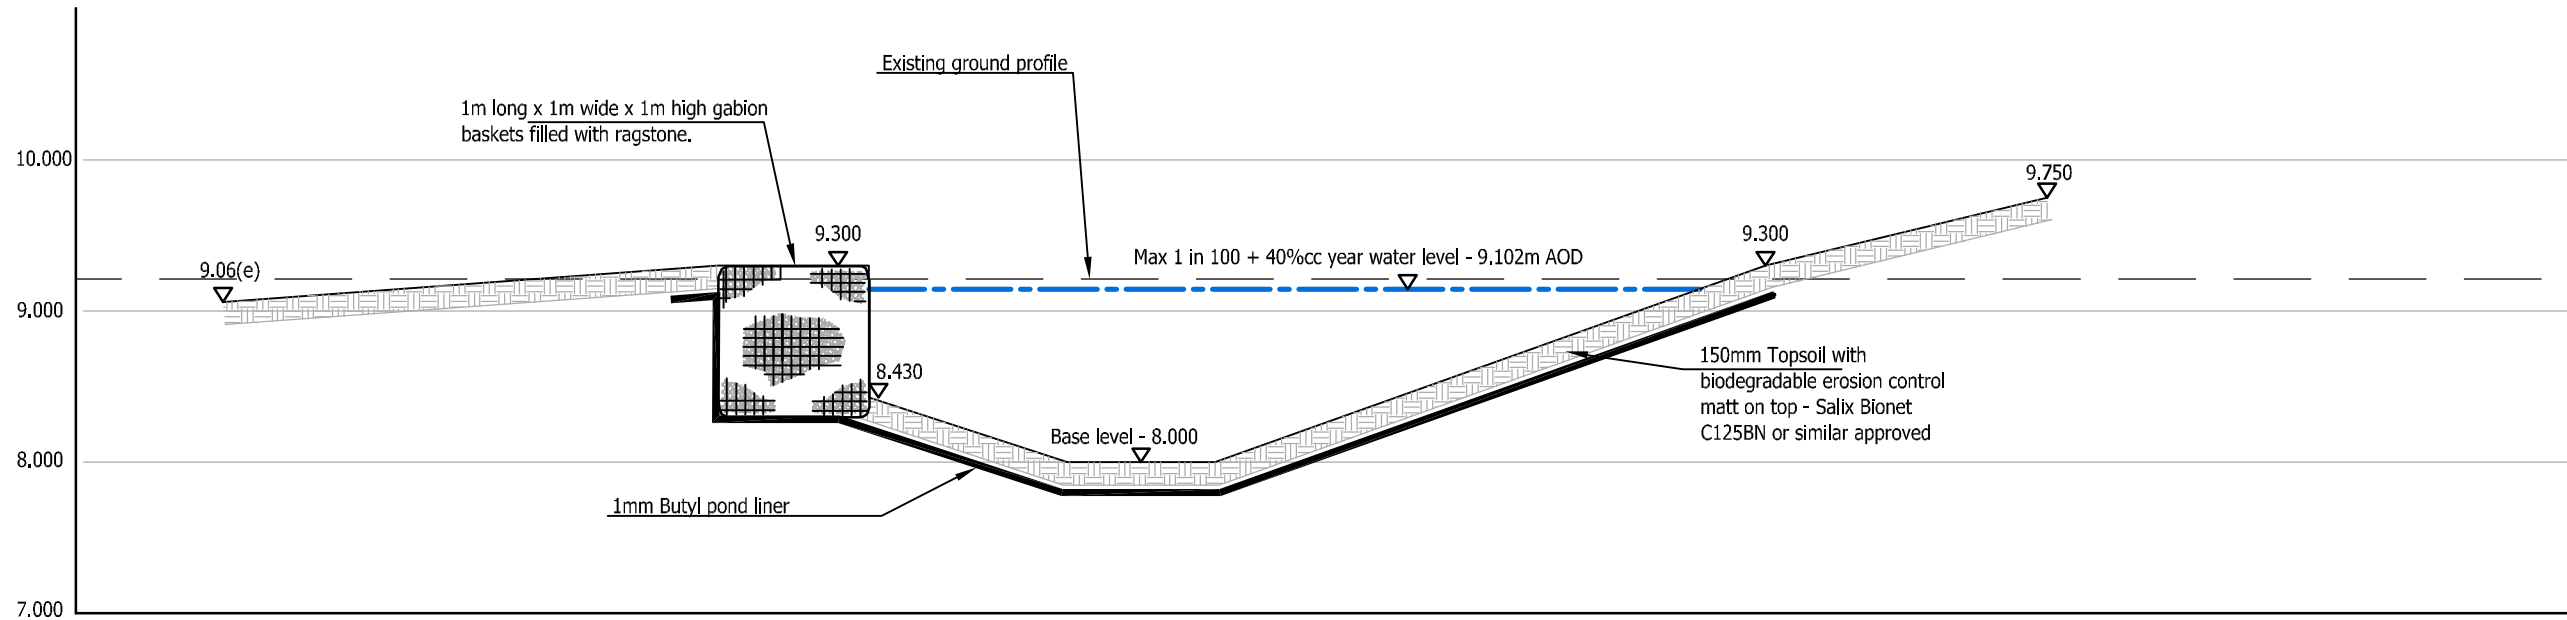

SECTION BB - POND CONSTRUCTION DETAILS  
(1:50)

|     |          |                      |     |     |     |
|-----|----------|----------------------|-----|-----|-----|
| P2  | 02.07.20 | Water level revised. | SDL | MR  | GO  |
| P1  | 25.06.20 | INITIAL ISSUE        | SDL | MR  | GO  |
| REV | DATE     | DESCRIPTION          | BY  | CHK | APP |

**Gyoury Self**  
CONSULTING ENGINEERS

18/17 BOUNDARY ROAD, HOVE,  
EAST SUSSEX BN2 4EF  
TELEPHONE 01273 414413  
E-MAIL: mail@gyouryself.co.uk  
Website: www.gyouryself.com  
Also at Fareham and St Albans

CLIENT **REDROW HOMES**

ARCHITECT **RH PARTNERSHIP**

JOB TITLE **ANGEL & HYDE NURSERIES  
YAPTON ROAD  
BARNHAM**

DRAWING TITLE **POND SECTIONS**

JOB No. **H19812** SCALE @ A3 **AS SHOWN** DATE **JUNE 2020**

DRAWN **MR** ENGINEER **MR** CHECKED **-** APP **-**

STATUS **D1** DRAWING SUFFICIENCY **SUITABLE FOR COORDINATION**

REVISION **P2** REVISION **STAGE 3 - DEVELOPED DESIGN**

DRAWING No. **19812-CS-Z1-XX-DR-C-5108**