



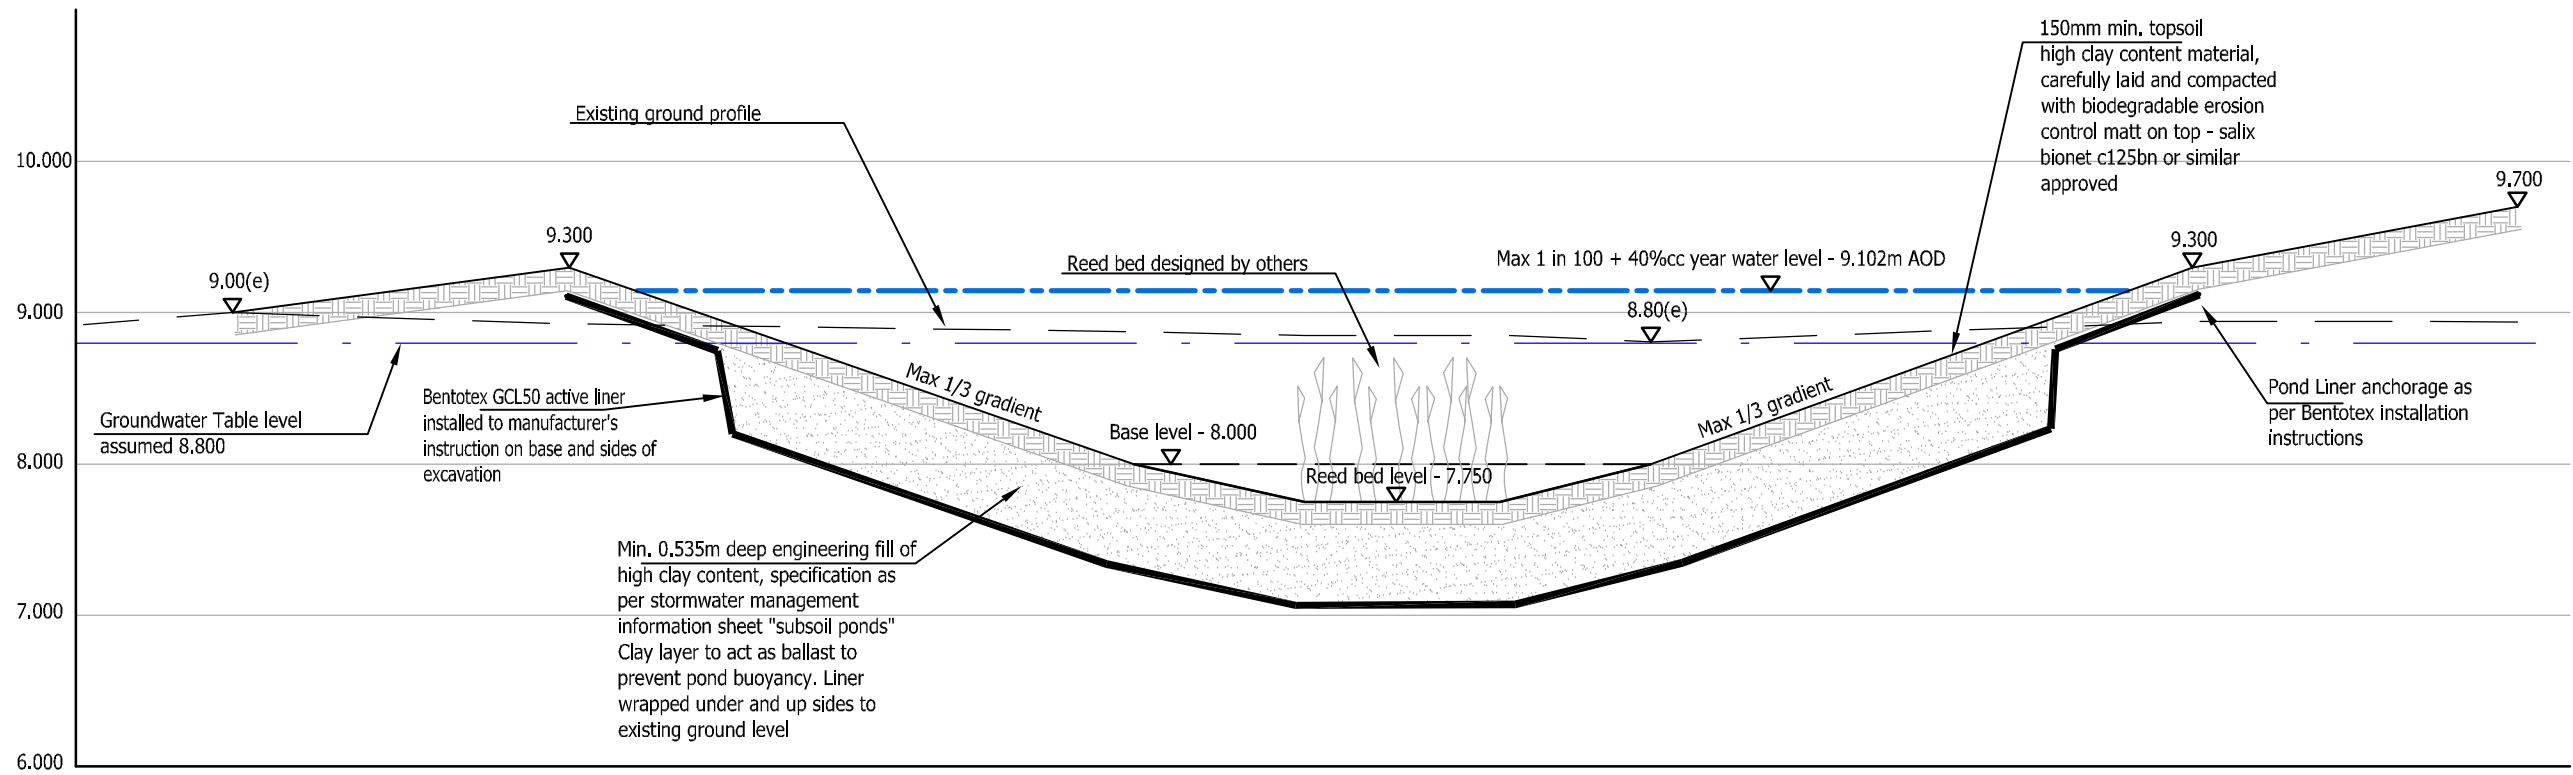

SECTION AA - POND CONSTRUCTION DETAILS
(1:50)

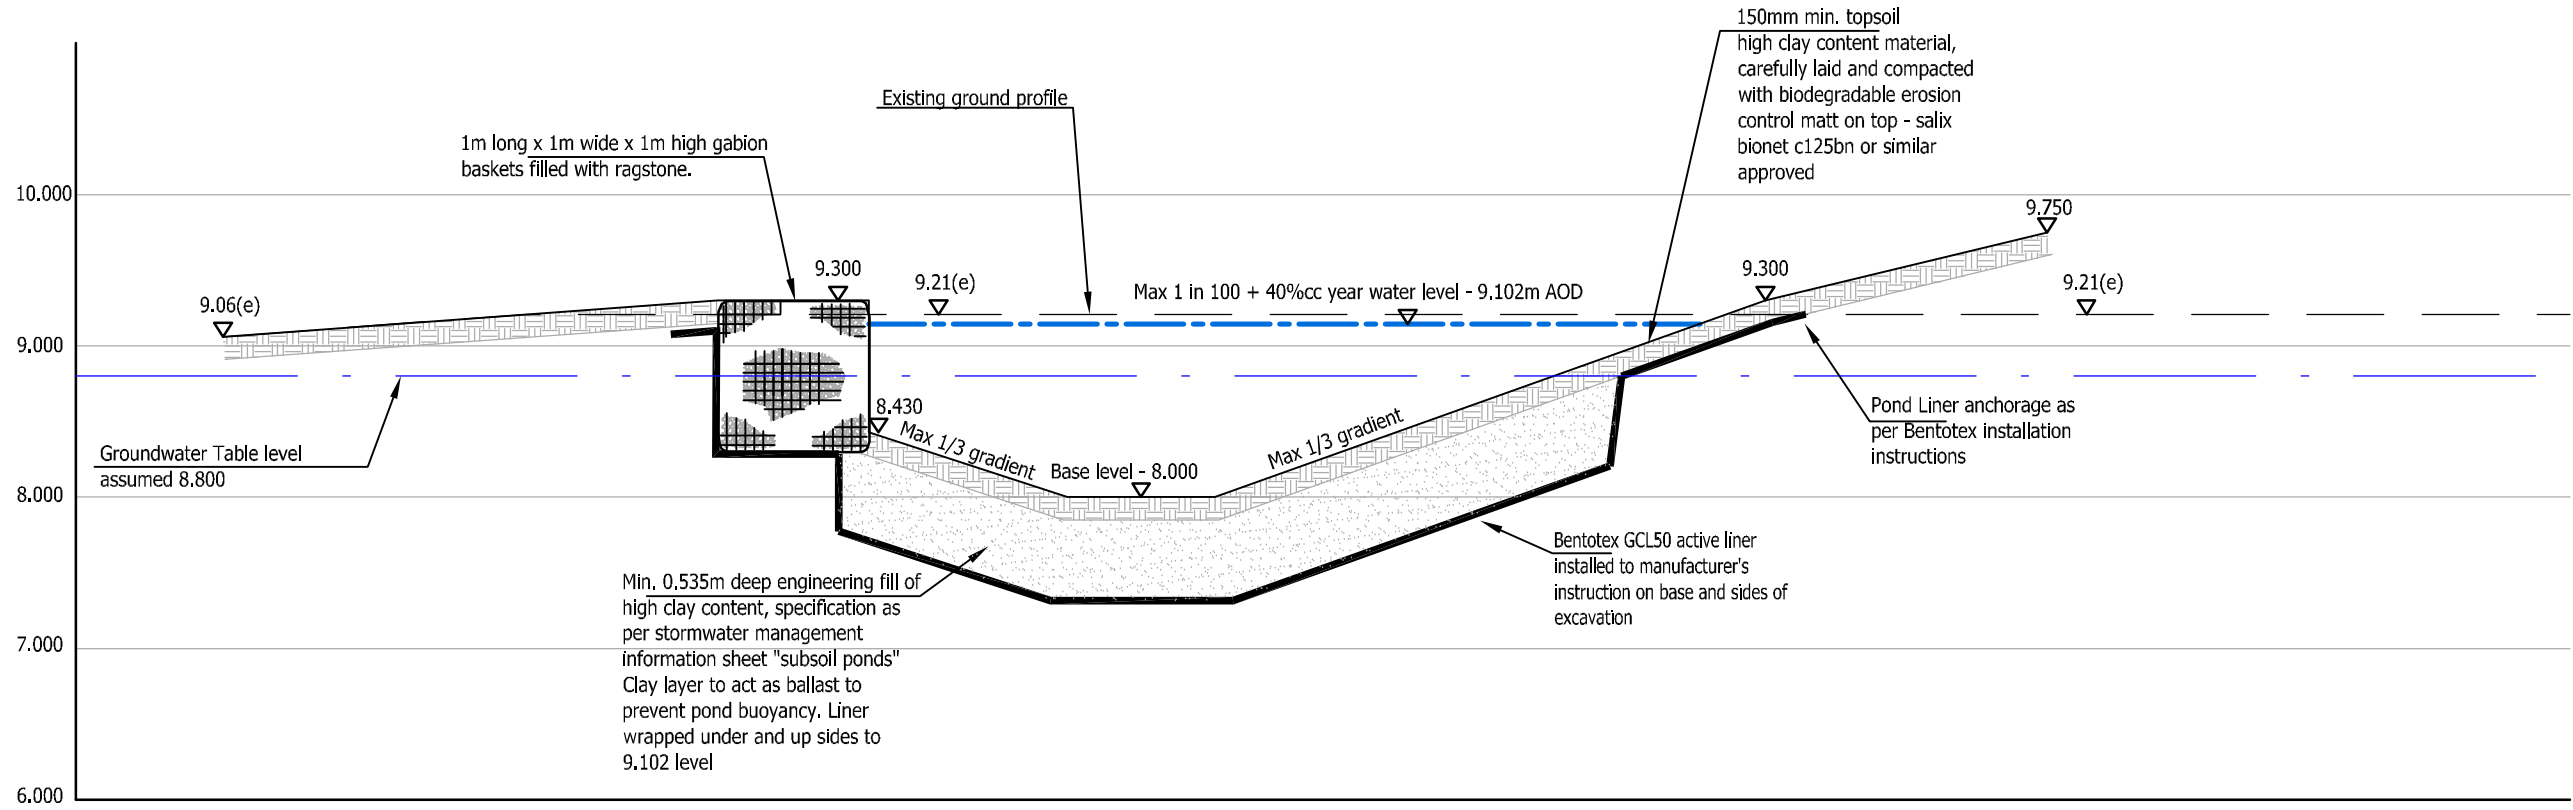

SECTION BB - POND CONSTRUCTION DETAILS
(1:50)

- GENERAL NOTES:**
- DIMENSIONS ON THIS DRAWING SHALL NOT BE SCALED. ALL DIMENSIONS TO BE CHECKED ON SITE. ALL DETAILS AND DIMENSIONING RELATING TO SUB-CONTRACTOR'S OR SUPPLIER'S WORK MUST BE CHECKED AND AGREED BETWEEN THE SUB-CONTRACTOR OR THE SUPPLIER AND THE GENERAL CONTRACTOR.
 - THIS DRAWING IS TO BE READ IN CONJUNCTION WITH ALL RELEVANT ARCHITECT'S AND ENGINEERS DRAWINGS AND SPECIFICATION.
 - THE CONTRACTOR IS RESPONSIBLE FOR VERIFYING ALL SITE DIMENSIONS BEFORE COMMENCING WORK.
 - THE MAIN CONTRACTOR IS RESPONSIBLE FOR ENSURING THE STABILITY OF THE STRUCTURE WHILST THE WORKS ARE IN PROGRESS.
 - DIFFERENCES BETWEEN THIS DRAWING AND THE SITE CONDITIONS ENCOUNTERED MUST BE REPORTED TO THE ENGINEER.
- NOTATION:-**
- | | |
|-----------------------------|--------------------------------|
| T.O.S. - TOP OF STEEL | S.S.L. - STRUCTURAL SLAB LEVEL |
| F.F.L. - FINISH FLOOR LEVEL | F.F.L. - FINISH FLOOR LEVEL |
| T.O.C. - TOP OF CONCRETE | T.O.F. - TOP OF FOUNDATION |
| F.L. - FORMATION LEVEL | |

REV	DATE	DESCRIPTION	BY	CHK	APP
P3	08.07.20	Pond ballast added.		SDL	MR
P2	02.07.20	Water level revised.		SDL	MR
P1	25.06.20	INITIAL ISSUE		SDL	MR

Gyouy Self
CONSULTING ENGINEERS

18/17 BOUNDARY ROAD, HOVE,
EAST SUSSEX BN2 4EF
TELEPHONE 01273 414413
E-MAIL: mail@gspove.co.uk
Website: www.gyouyself.com
Also at Fareham and St Albans

CLIENT	REDROW HOMES
ARCHITECT	RH PARTNERSHIP
JOB TITLE	ANGEL & HYDE NURSERIES YAPTON ROAD BARNHAM
DRAWING TITLE	POND SECTIONS

JOB No.	H19812	SCALE	AS SHOWN	DATE	JUNE 2020
DRAWN	MR	ENGINEER	MR	CHECKED	APP
STATUS	D1 SUITABLE FOR COORDINATION				
REVISION	P3	STAGE	3 - DEVELOPED DESIGN		
DRAWING No.	19812-CS-Z1-XX-DR-C-5108				